



Elevation to Boundary

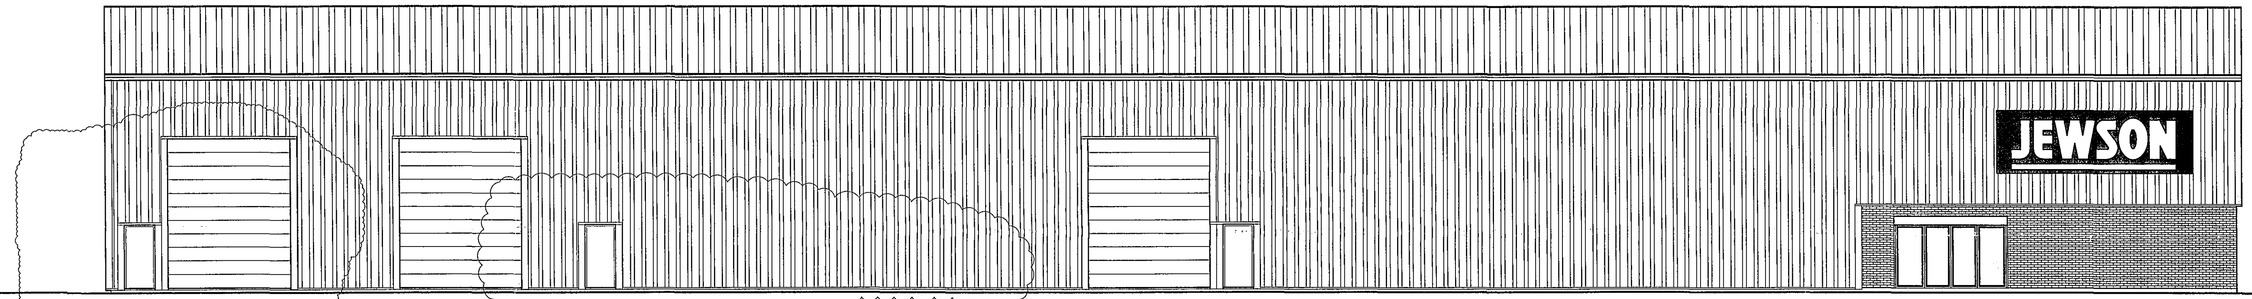


Elevation to Yard to East

Roof Cladding to be Colourcoat Albatross SC.
Wall Cladding to be Colourcoat Sargasso SC
Flashings etc to be Colourcoat Saffron SC
Facing Brickwork to be Hanson, Butterly Village Golden Thatch.
Windows & Doors powder coated to match the flashings.
Roller Shutter Doors to be Natural Finish.

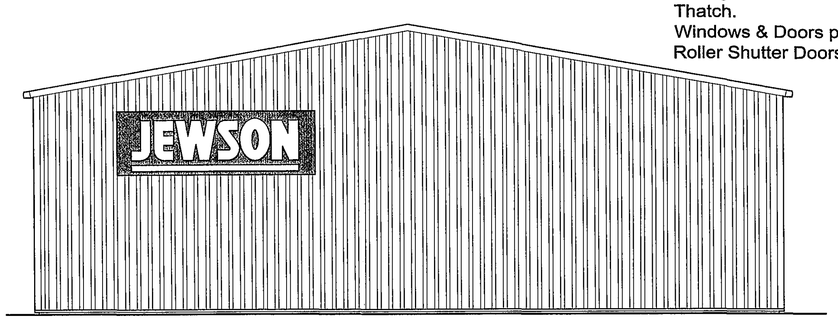

Elevation to Wardentree Lane

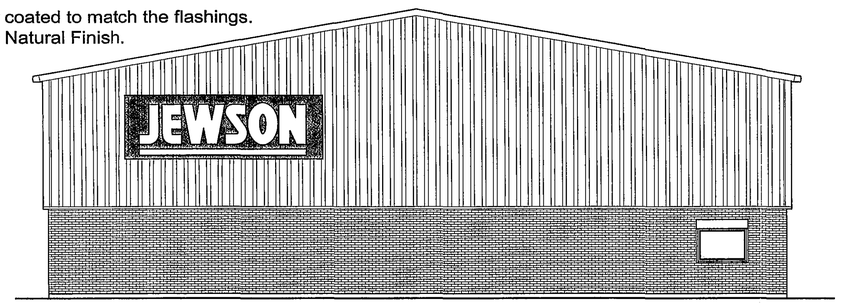

Elevation to Yard to North

SHDC
PLANNING & DEVELOPMENT
- 2 MAY 2006
Ref. 0599/06

D : 27/04/06 : Bag store escape door position corrected.
C : 29/03/06 : Additional Roller Shutter Added to Elev to East
B : 16/02/06 : Construction Issue
A : 18/08/05 : Indicative Signage Added
/ : 05/08/05 : Planning Issue

DESIGN

Lindum Business Park, Station Road
North Hykeham, Lincoln LN6 3QX
Tel: (01522) 500300
Fax: (01522) 852221
E - Mail: design@lindumgroup.co.uk

Client
JEWSON LTD

Project
Wardentree Park
Spalding

Drawing Title
Proposed Elevations

Date	Scale
February 2006	1/100
Drawn By: Ian Tumelt	Client Ref

Drawing Number: 25-0129 / 300
Revision: D

COPYRIGHT
COPYRIGHT OF THIS DRAWING BELONGS TO LINDUM GROUP LIMITED AND ITS SUBSIDIARY AND ASSOCIATED COMPANIES AND NO PART THEREOF MAY BE REPRODUCED OR UTILISED IN ANY WAY WHATSOEVER WITHOUT THE PRIOR WRITTEN CONSENT OF LINDUM
NO DIMENSIONS ARE TO BE SCALED FROM THIS DRAWING USE FIGURED DIMENSIONS ONLY

Jewson Ltd, Wardentree Park, Spalding

DETERMINED
PLAN