




east

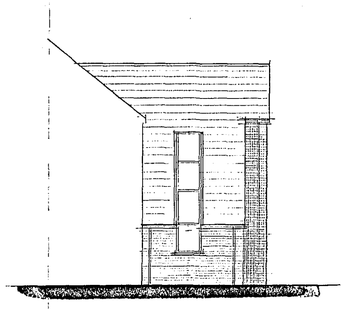


north

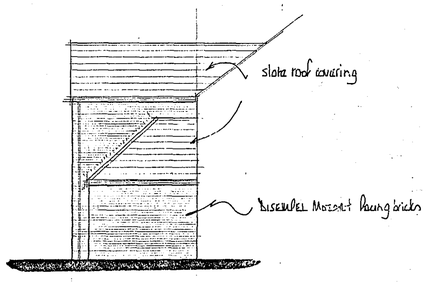


west

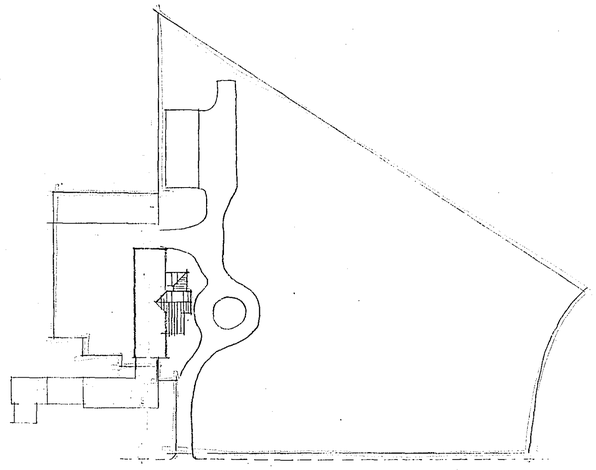

block plan

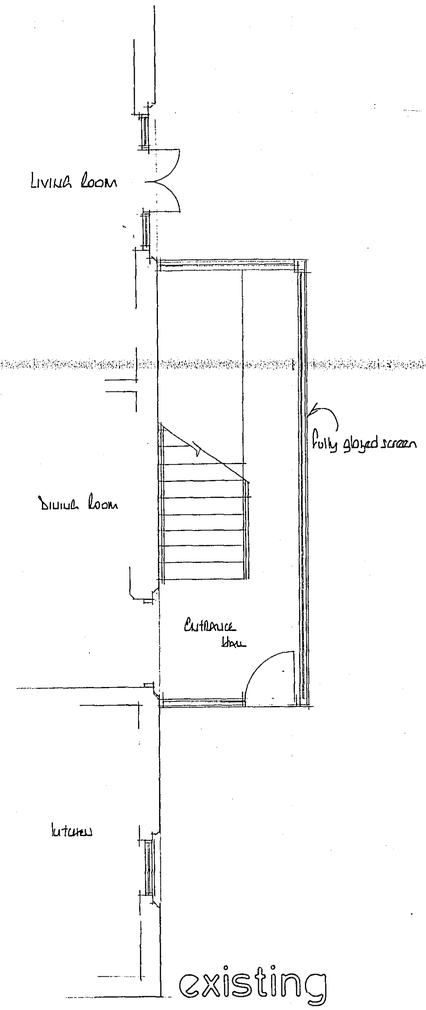

existing

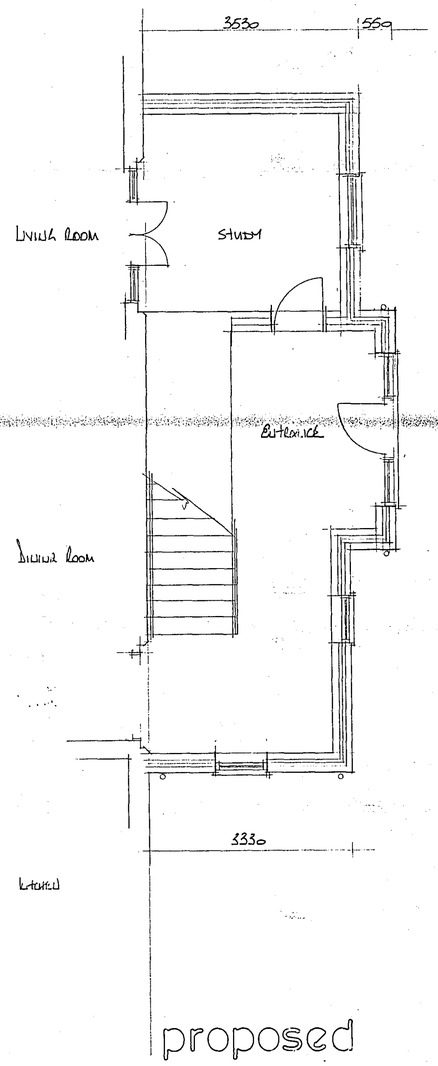

proposed

DETERMINED PLAN

SKDC
Planning & Development
0 3 MAY 2006
Ref: 0601/06

EAST MIDLANDS DESIGN ASSOC.
Architectural Consultants

Willow Lodge
Horseshoe Road
Spalding
Lincs
PE11 3JA

Tel/fax :- 01775 767968
E-mail :- willowlodge@zoom.co.uk
Mobile 'phone :- 07710 815044

Client
Mr & Mrs T IBBOTT

Project
PROPOSED ENTRANCE HALL AND STUDY AT 'THE GRANARY' NORTH DRIVE, SPALDING, LINCS

Drawing
PLANS & ELEVATIONS AS PROPOSED

Scale 1:50 & 1:100

Date March 06 Drawn RL

Dwg No: 06/14/01 Rev.