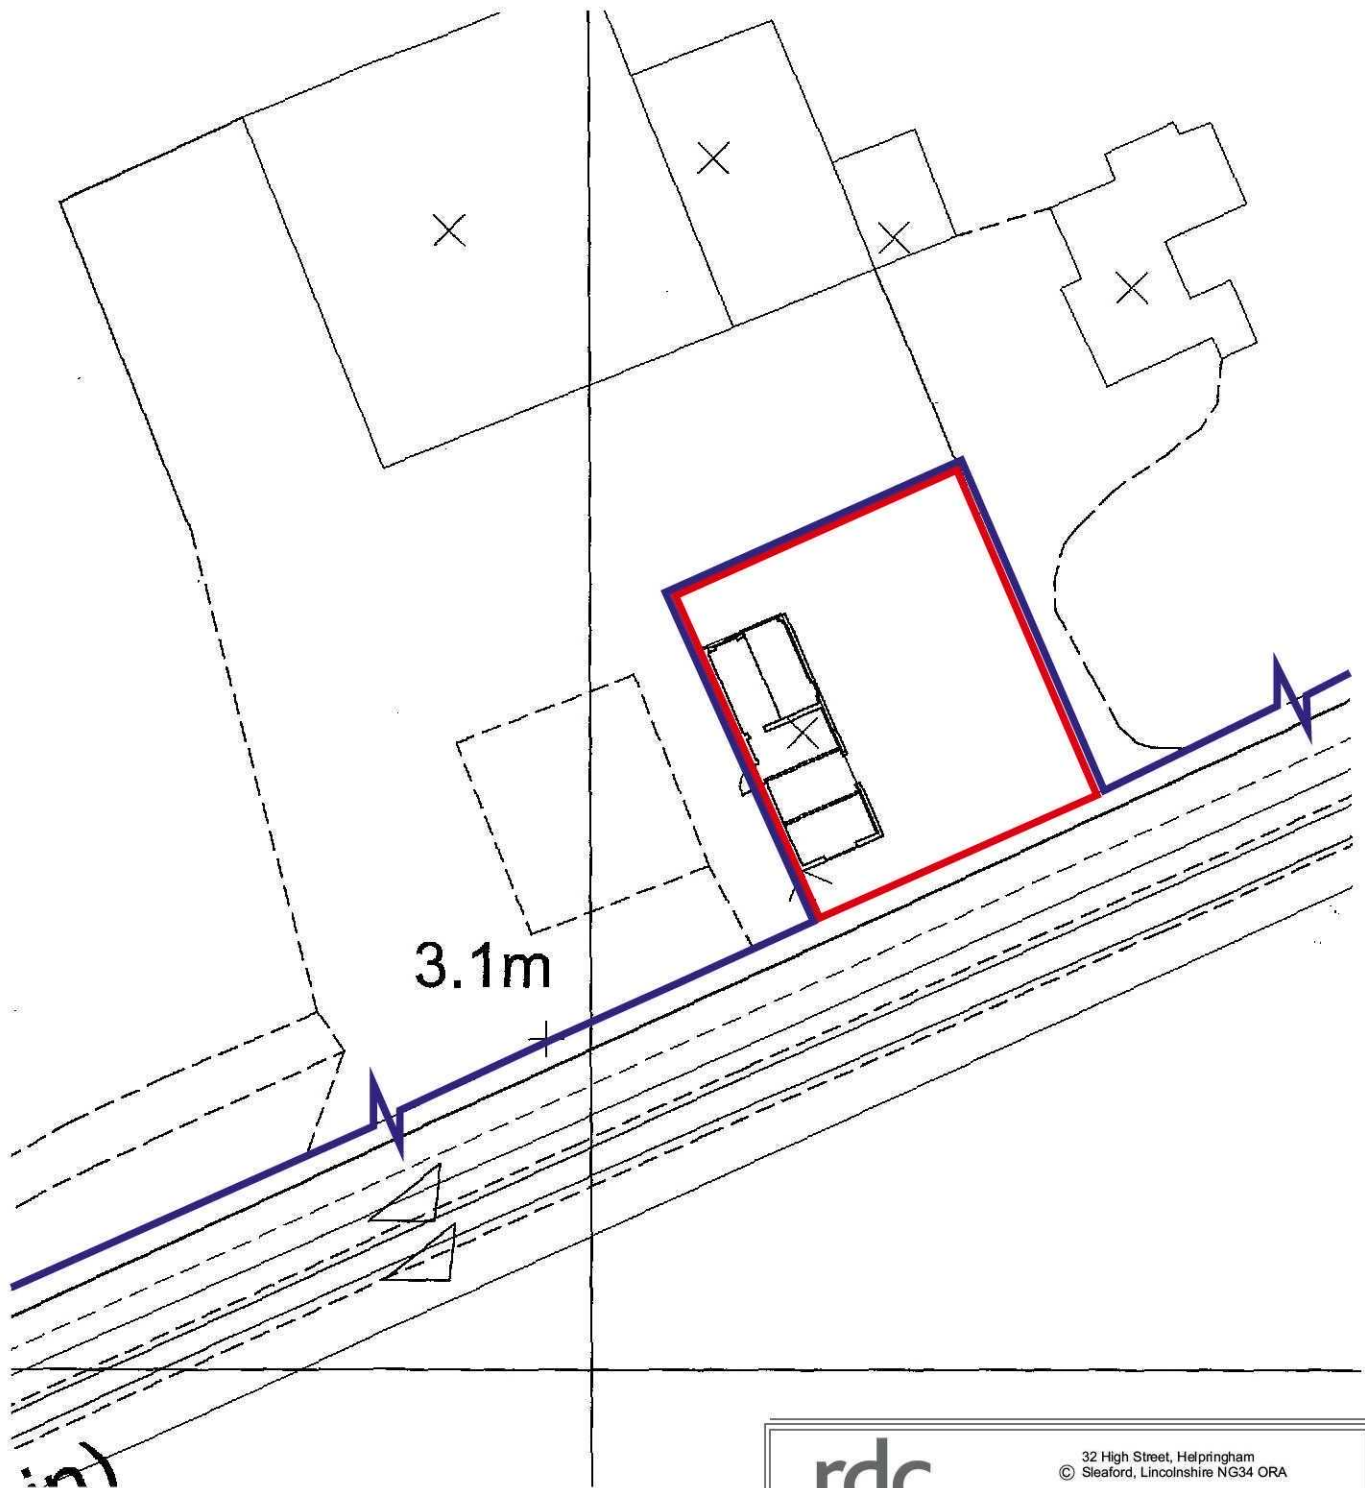


Based upon the Ordnance Survey 1:1250 Map with the permission of the controller of HM Stationery Office. © Crown Copyright Reserved.
Robert Doughty Consultancy Licence No. 100010613

rdc
Robert Doughty
Consultancy

32 High Street, Helpingham
© Sleaford, Lincolnshire NG34 0RA

Tel: 01529 421646
Fax: 01529 421358
Email: admin@rdc-landplan.co.uk
Web: www.rdc-landplan.co.uk

Client:

Mr J Matthews

Project:

Leaveslake Drove, West Pinchbeck

Drawing title:

Block Plan

Job No.

838/1

Drawing No.

BP/01

Rev.

Drawn

JR

Scale

1:500@A4

Date

18/07/2011

Checked

DO NOT SCALE from this drawing. All measurements should be checked against on site conditions and any discrepancies should be brought to the attention of the Robert Doughty Consultancy.