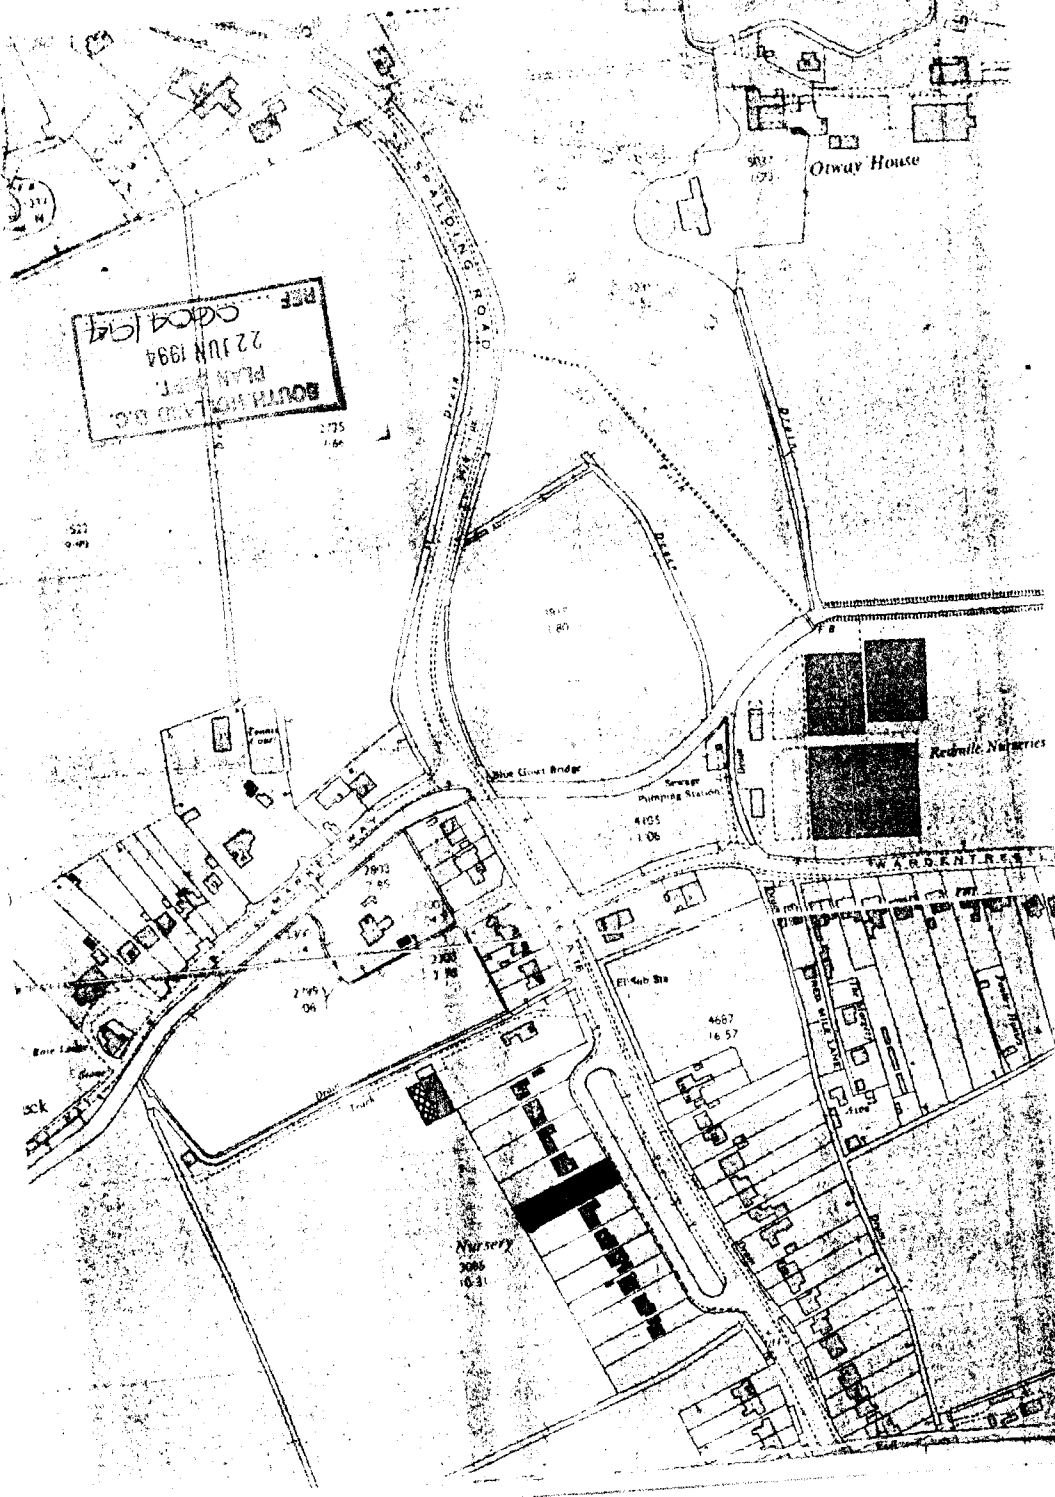

Otway House
Redmile Nurseries
Blue Gum Bridge
Sewage Pumping Station
Nursery
SOUTH HOLLAND D.C.
PLAN No.
22 JUN 1994
SCALE 1/2500
PLEASE