

L. A. BUILDING DESIGN

Architectural Practice
55 Hannam Boulevard
Spalding Lincolnshire
Telephone Spalding (01775) 711437

REPRODUCED FROM THE ORDNANCE SURVEY 1: 2500 SCALE MAP
WITH THE PERMISSION OF THE CONTROLLER OF HER MAJESTY'S STATIONERY OFFICE
CROWN COPYRIGHT RESERVED

THIS PLAN FOR IDENTIFICATION PURPOSES ONLY

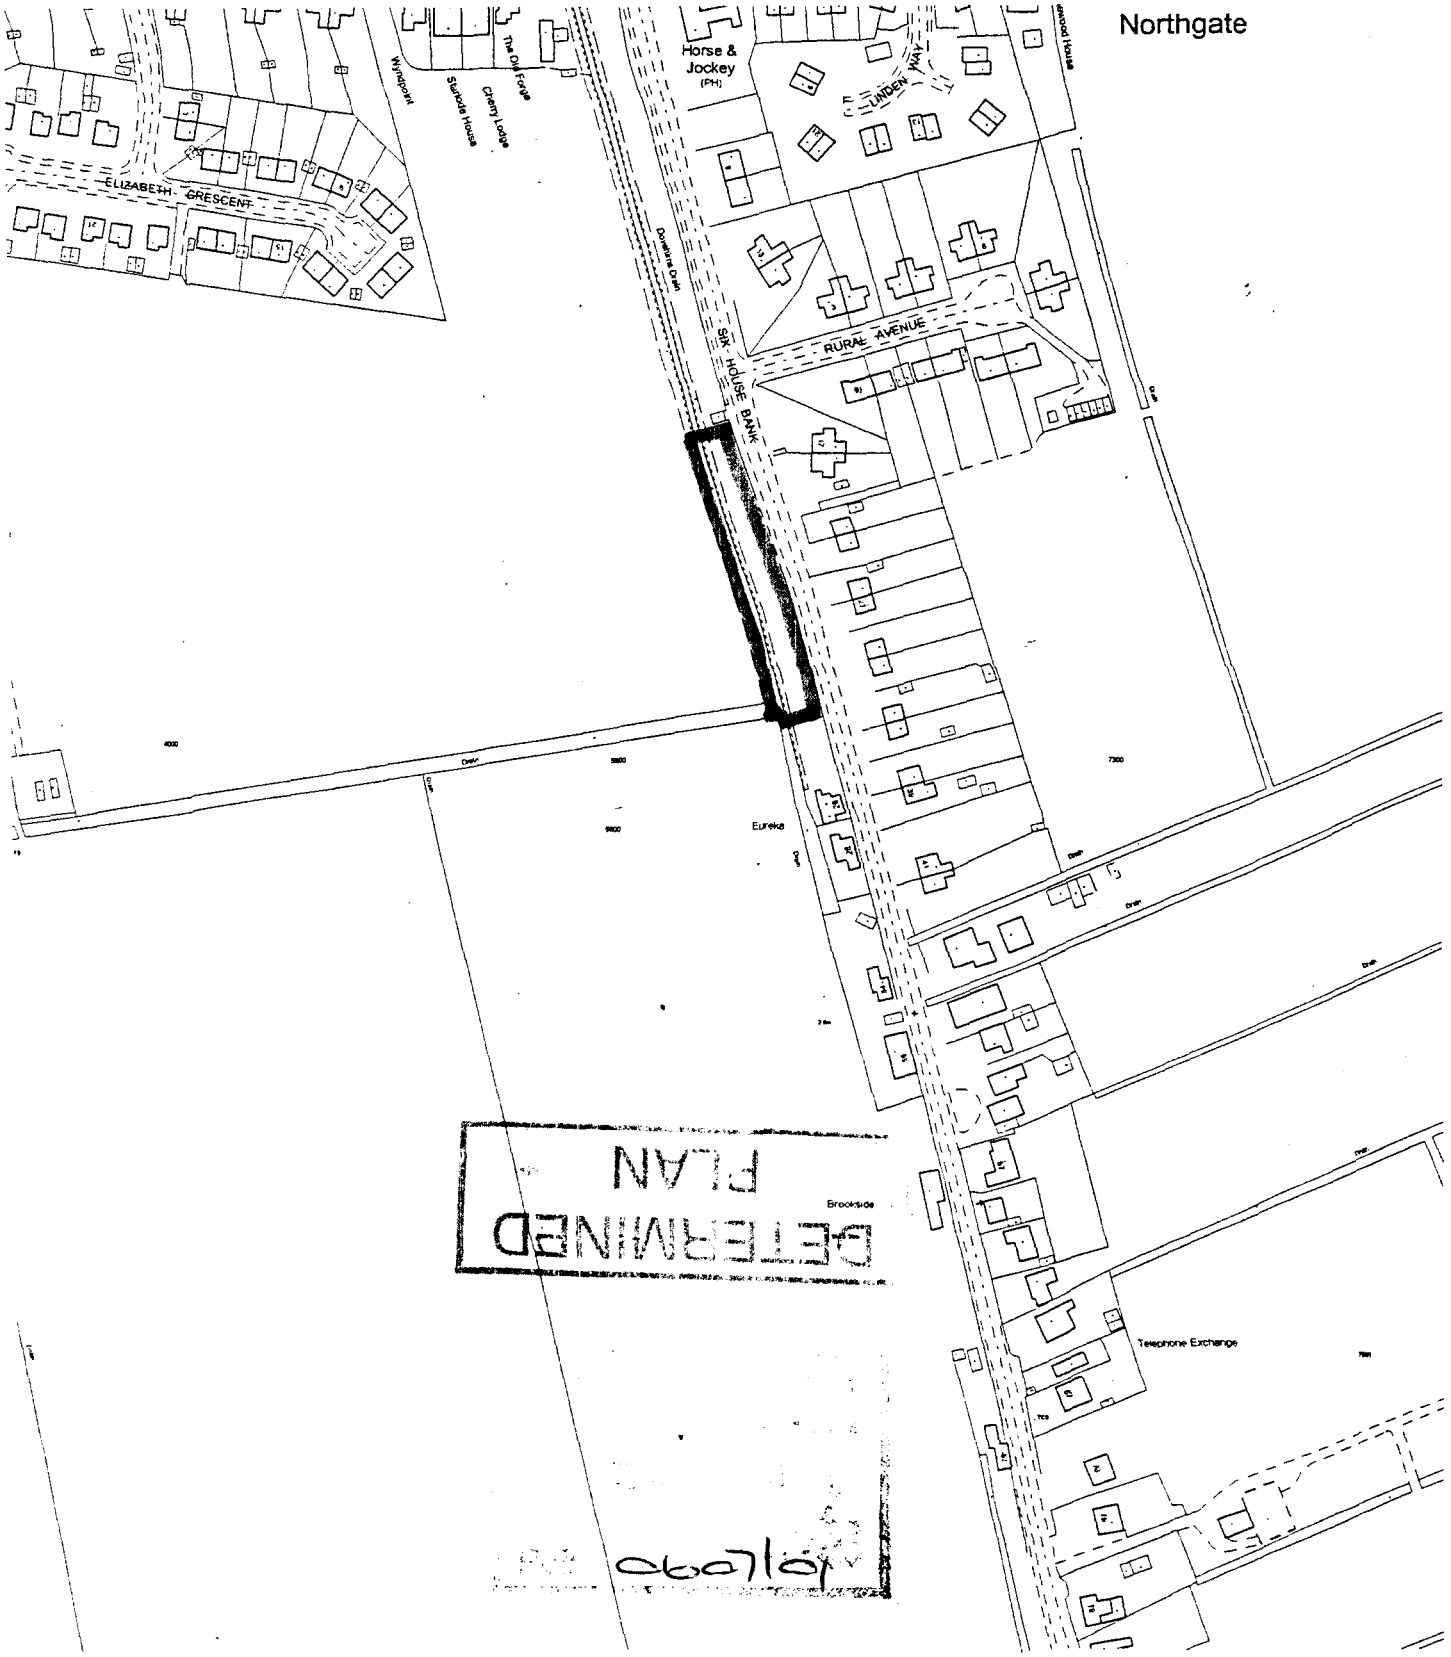

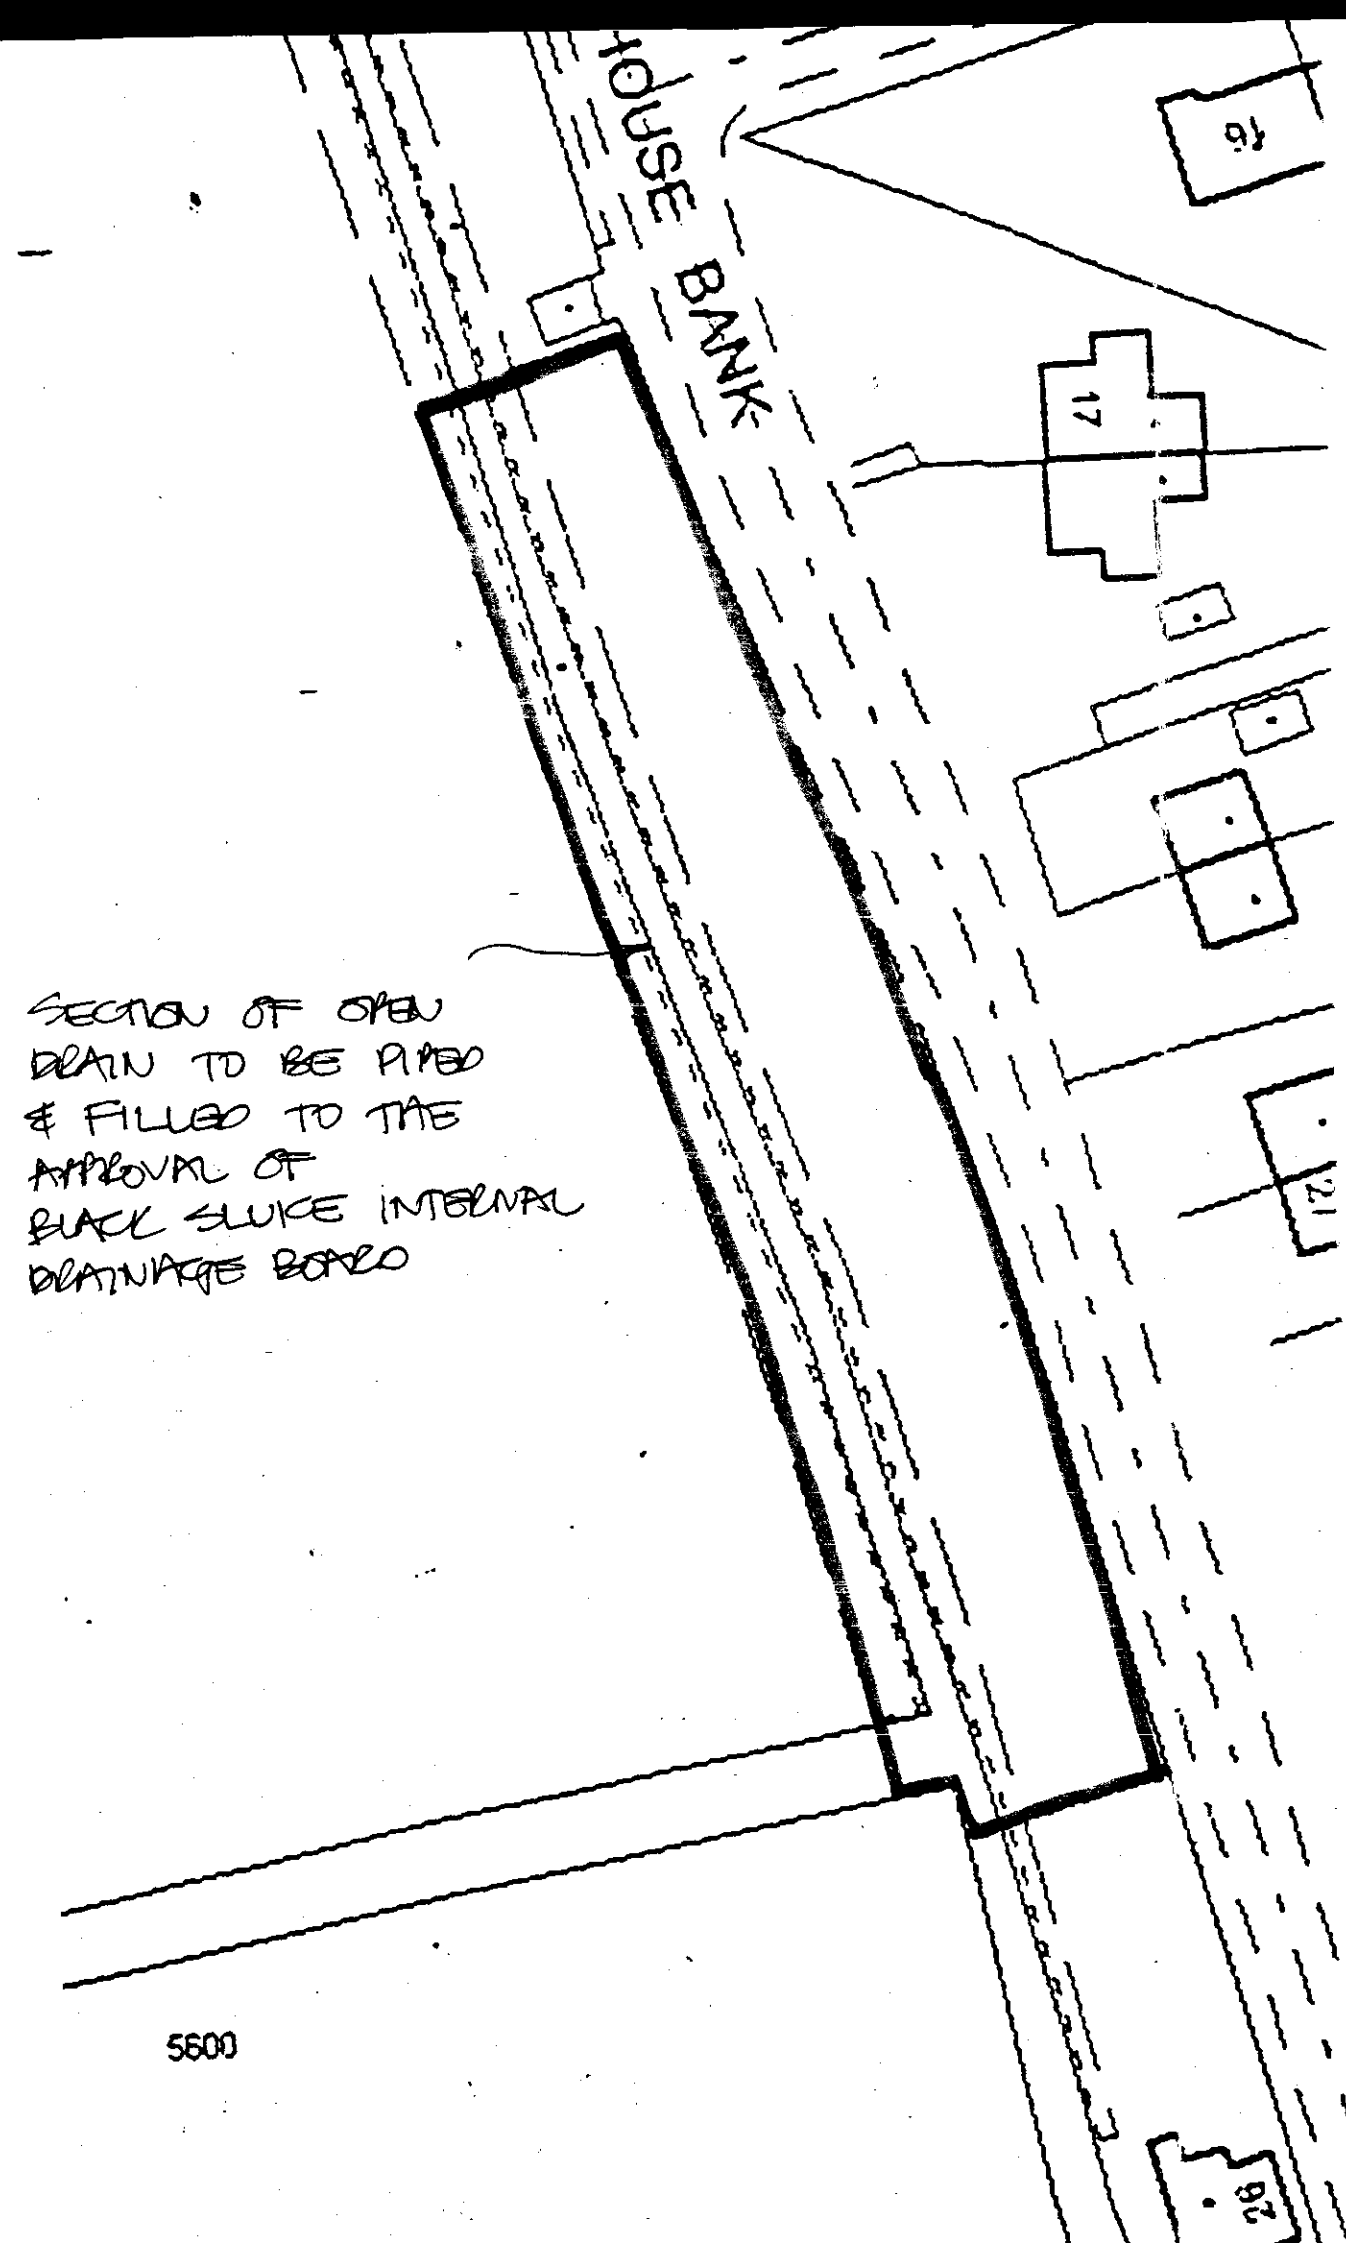

DETERMINED PLAN

THE BUILDER SHALL CHECK AND VERIFY ALL DIMENSIONS, SIZES, LEVELS ETC ON SITE BEFORE COMMENCING ANY WORK

THIS DRAWING IS THE COPYRIGHT OF L. A. BUILDING DESIGN AND MAY NOT BE COPIED OR REPRODUCED IN ANY WAY WITHOUT EXPRESS CONSENT

L. A. Building Design
Architectural and Surveying Practice

55 Hannam Boulevard
Spalding
Lincolnshire
PE11 1LB

Telephone/Fax Spalding (01775) 711437

Peter S Lithgow MCIOB MBIAT
Member of the Chartered Institute of Building and
Member of the British Institute of Architectural Technologists

project

PROPOSED RESIDENTIAL DEVELOPMENT
LAND ADJACENT No 26 SIX HOUSE BANK
WEST PINCHBECK, SPALDING

client

M .J. YOULD

drawing

BLOCK PLAN

scale

1/500

date

MAY 2001

job no

01/21

drg no

01