


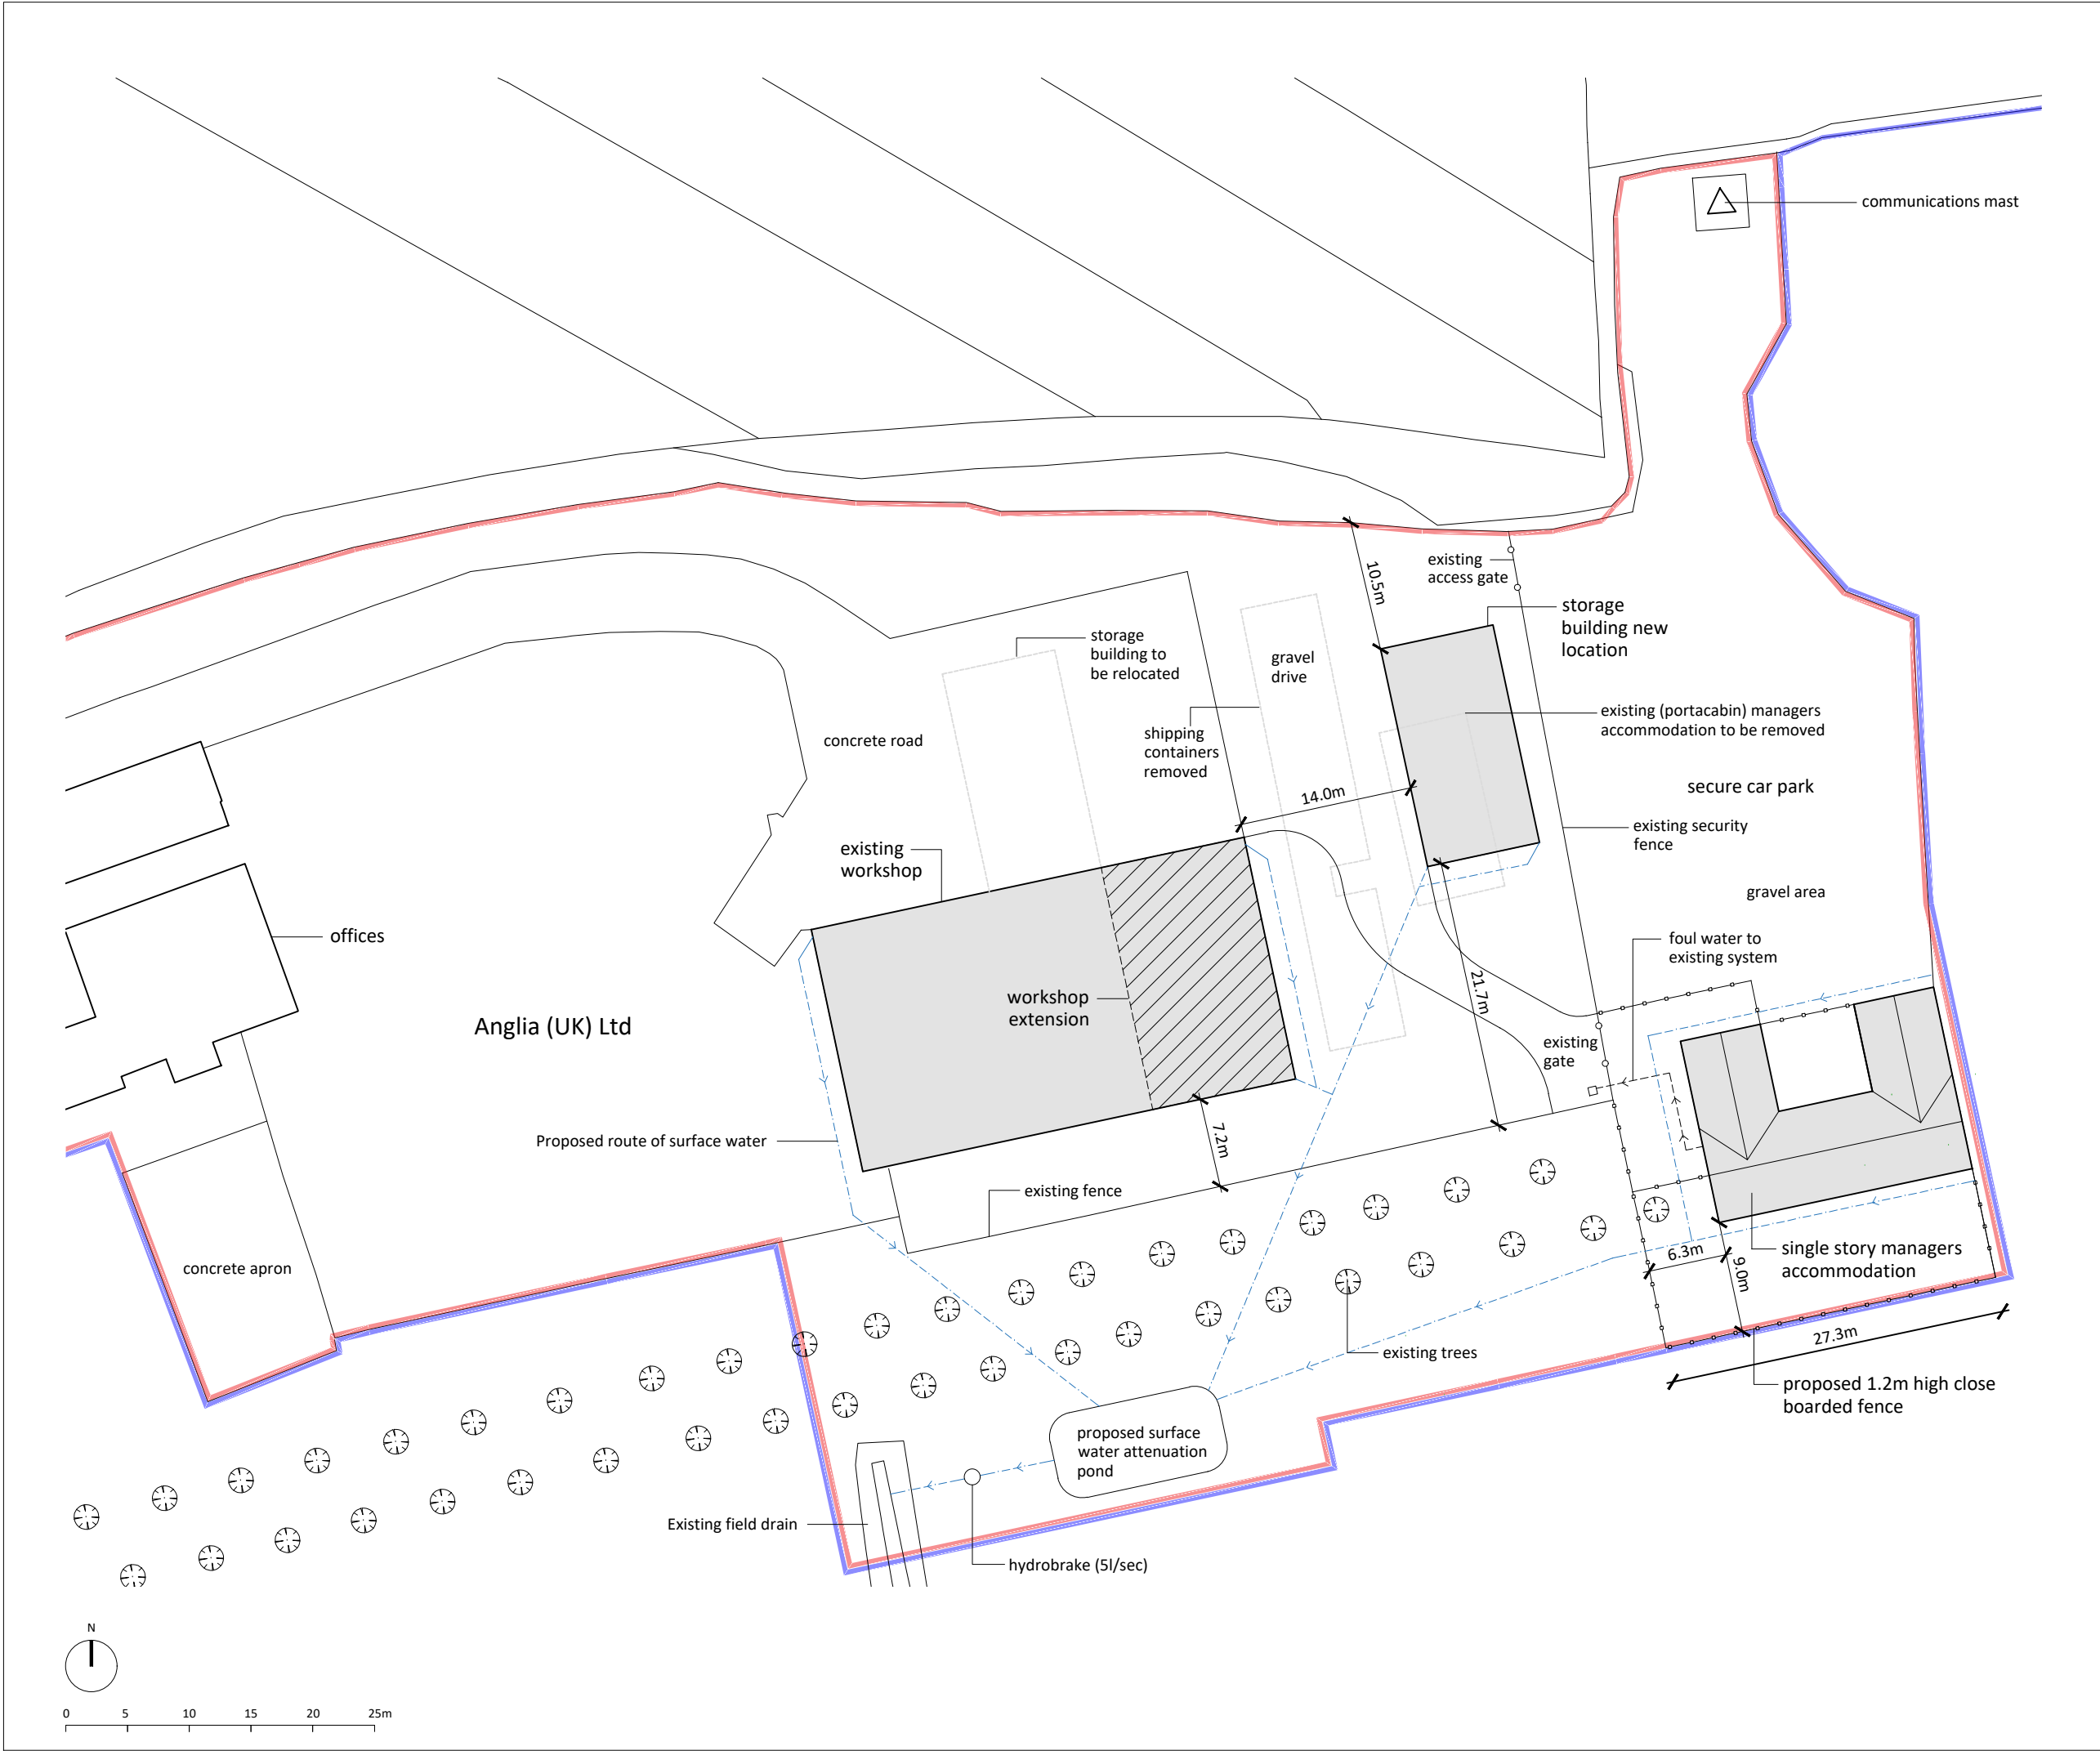

Notes

Dimensions
Use figured dimensions only. All dimensions should be checked against on site conditions and any discrepancies should be brought to the attention of Robert Doughty Consultancy Limited.

Ordnance Survey Map
© Crown Copyright. OS Licence No: AR 100010613.

Copyright
© Robert Doughty Consultancy Limited.
All rights described in the Copyright, Designs and Patents Act 1988 have been asserted.

CDM 2015
This drawing is for illustrative purposes and/or obtaining the relevant planning permission only. It should not be used for construction and accordingly, risk identification under the Construction (Design & Management) Regulations 2015 has not been undertaken.

B	Communication mast shown Red line revised	04.06.19
A	Dwelling design/ location revised	01.05.19

Rev	Description	Date
-----	-------------	------

rdc
Robert Doughty
Consultancy

32 High Street, Helpringham
Sleaford, Lincolnshire, NG34 0RA

Tel: 01529 421646
Email: admin@rdc-landplan.co.uk
Web: www.rdc-landplan.co.uk

Client
Anglia UK Ltd

Project
Proposed workshop extension and dwelling
Mill Green Road, Pinchbeck

Drawing
Proposed Block Plan

Scale @ A3 1: 500	Date 14/03/19
-----------------------------	-------------------------

Drawn By MD/ WW	Checked By LMS
---------------------------	--------------------------

Job Number 823-21	Status PL	Purpose of Issue Planning
-----------------------------	---------------------	-------------------------------------

Drawing No. 823-21_PL_BP02	Rev B
--------------------------------------	-----------------