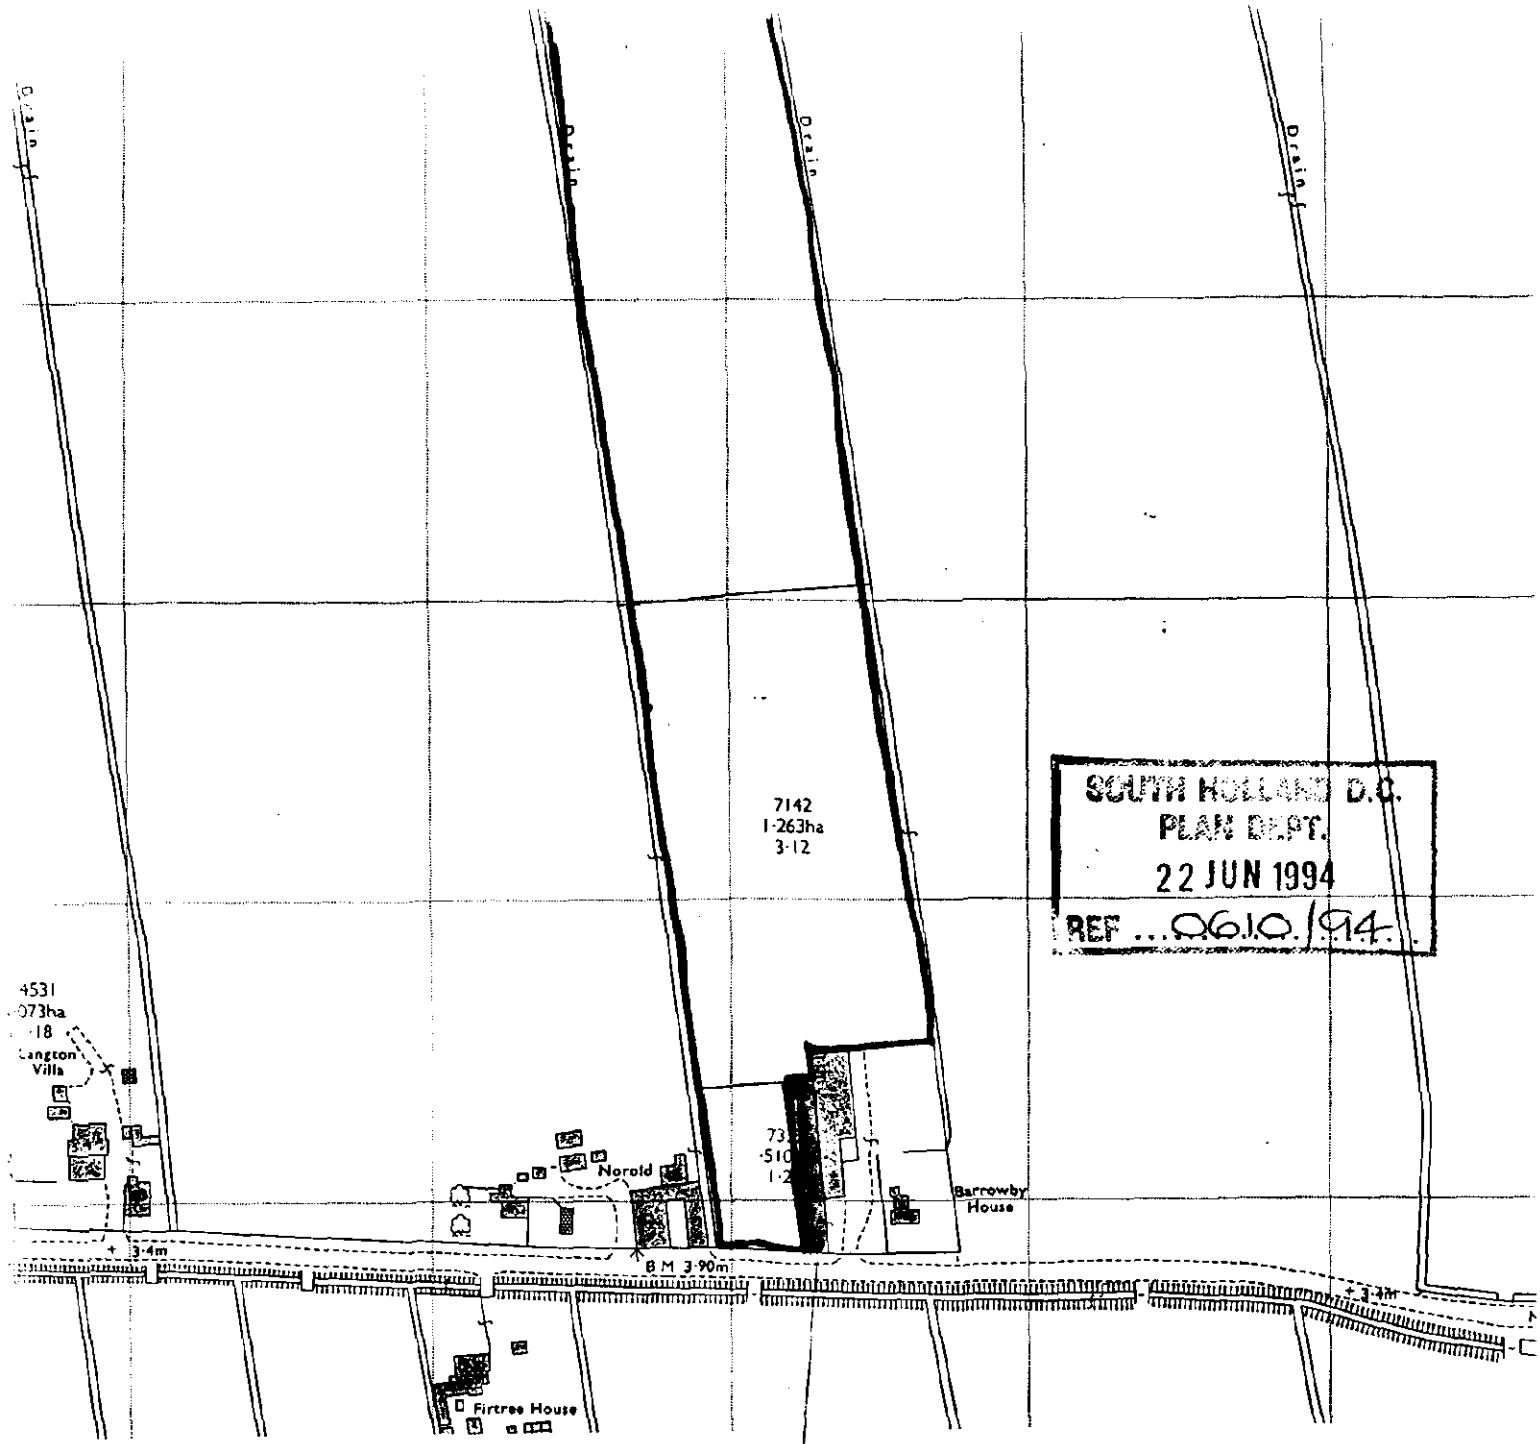


Outline Planning Application for New Agricultural Access

Part OS No. 7332 Adjoining Barrowby House, Northgate, West Pinchbeck

Applicant: E.M. Sneath, Esq.

R Longstaff
20-6-94