




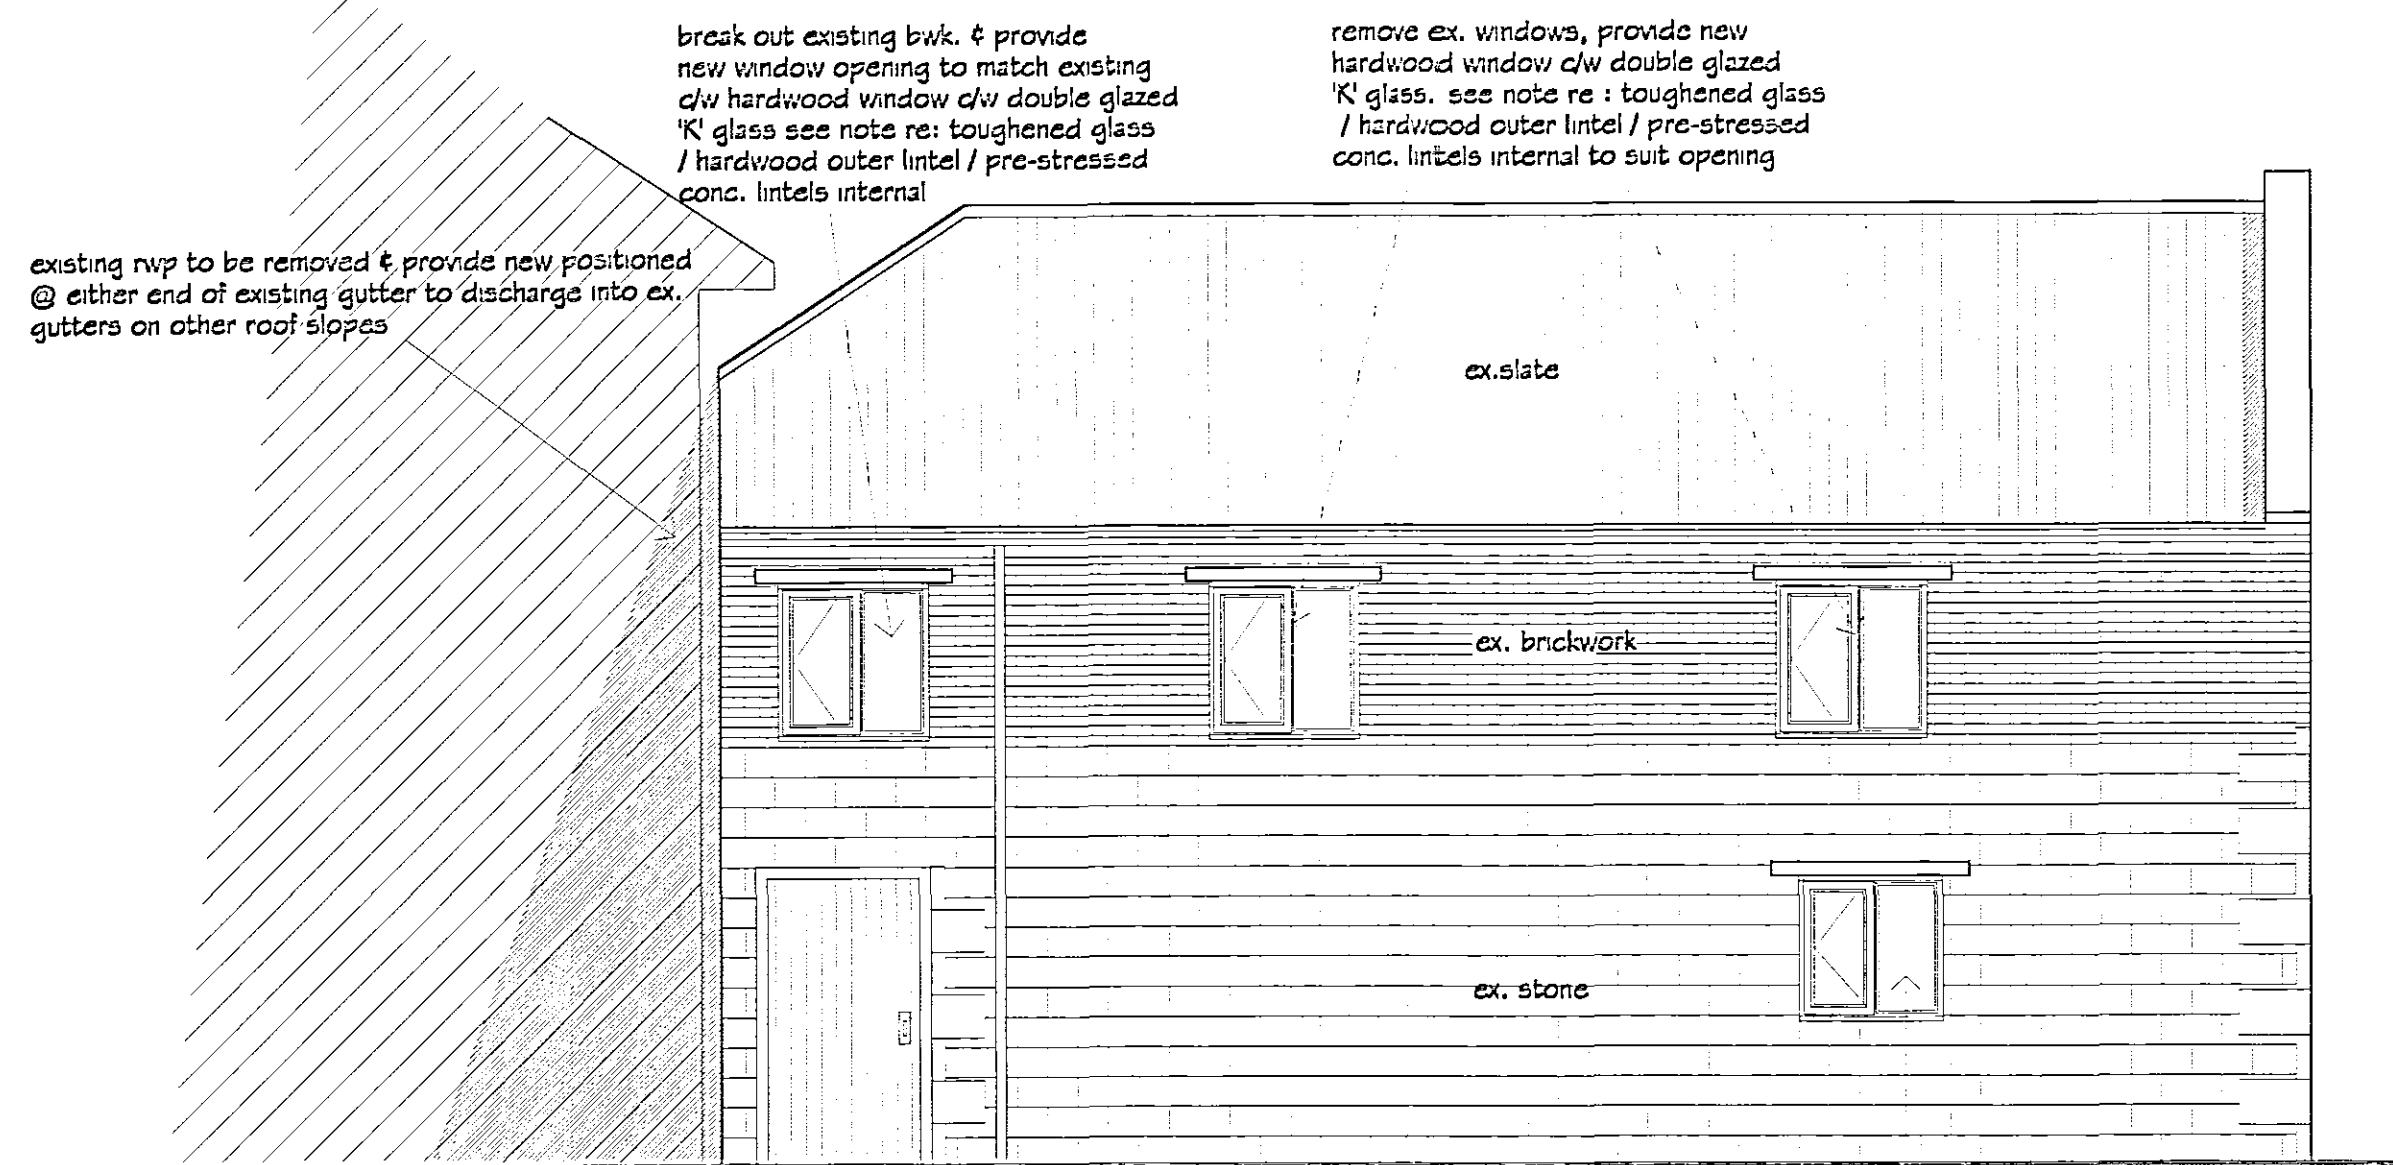


Existing Side Elevation

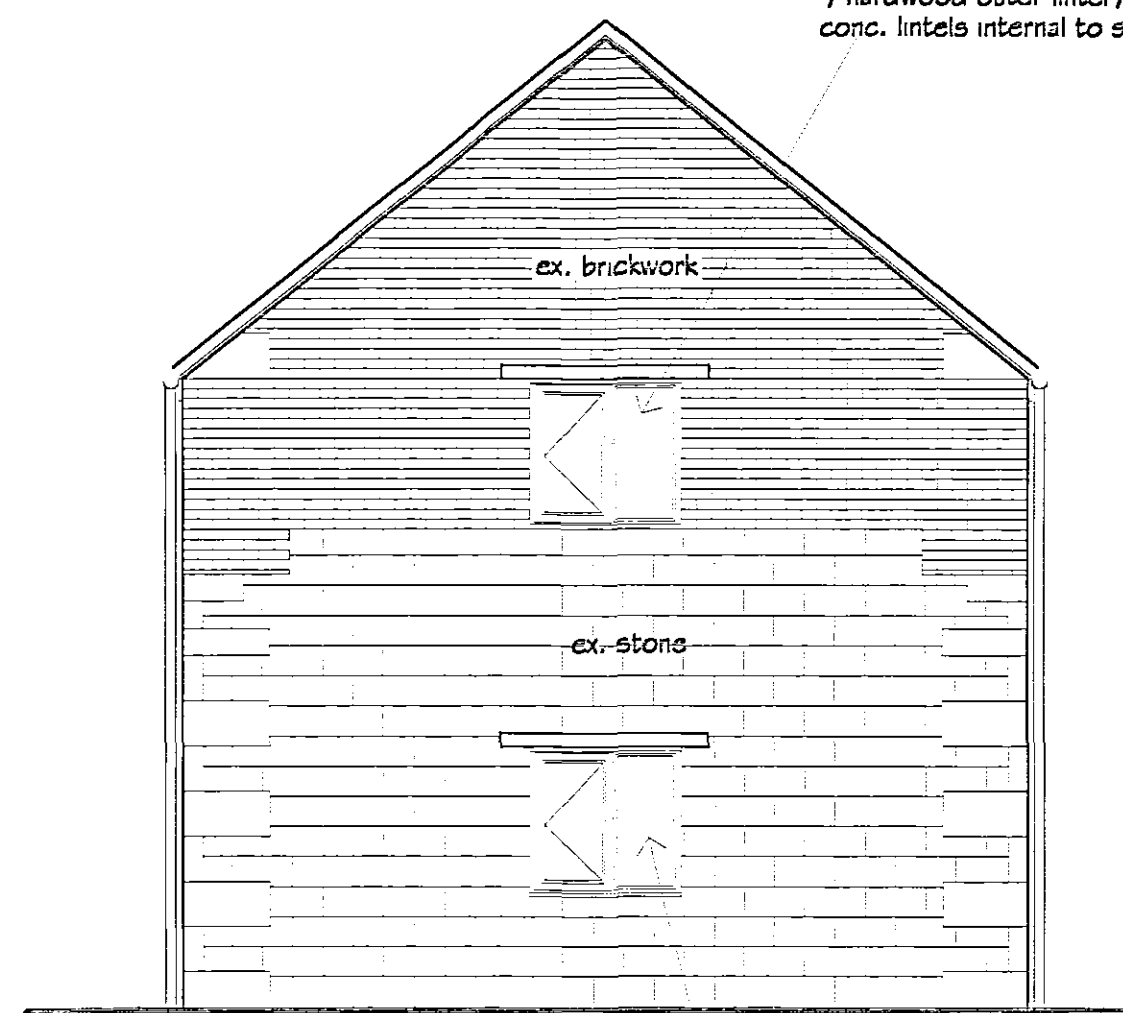

Existing Rear Elevation

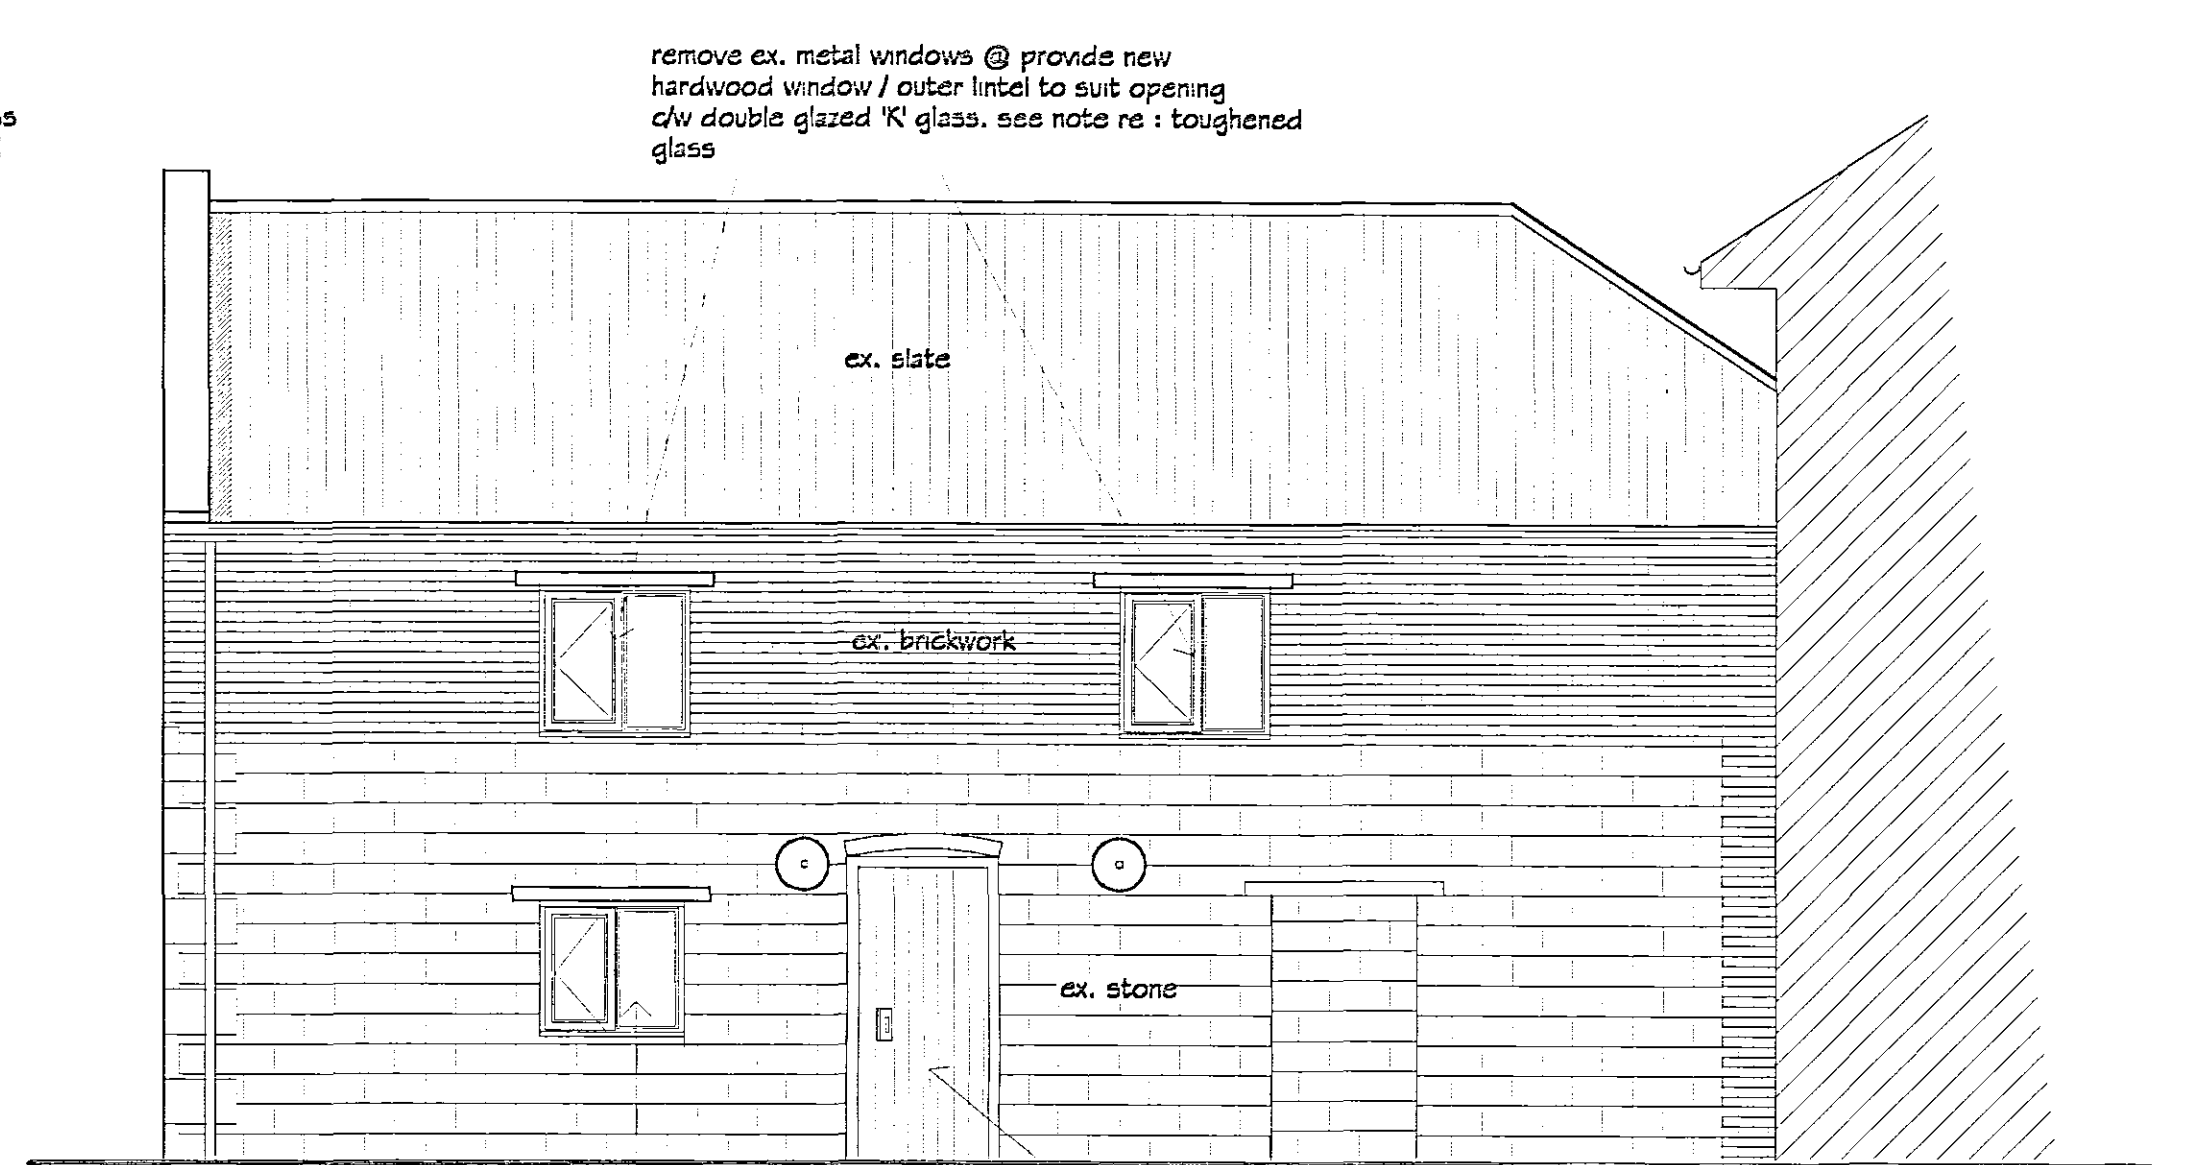


Existing Side Elevation

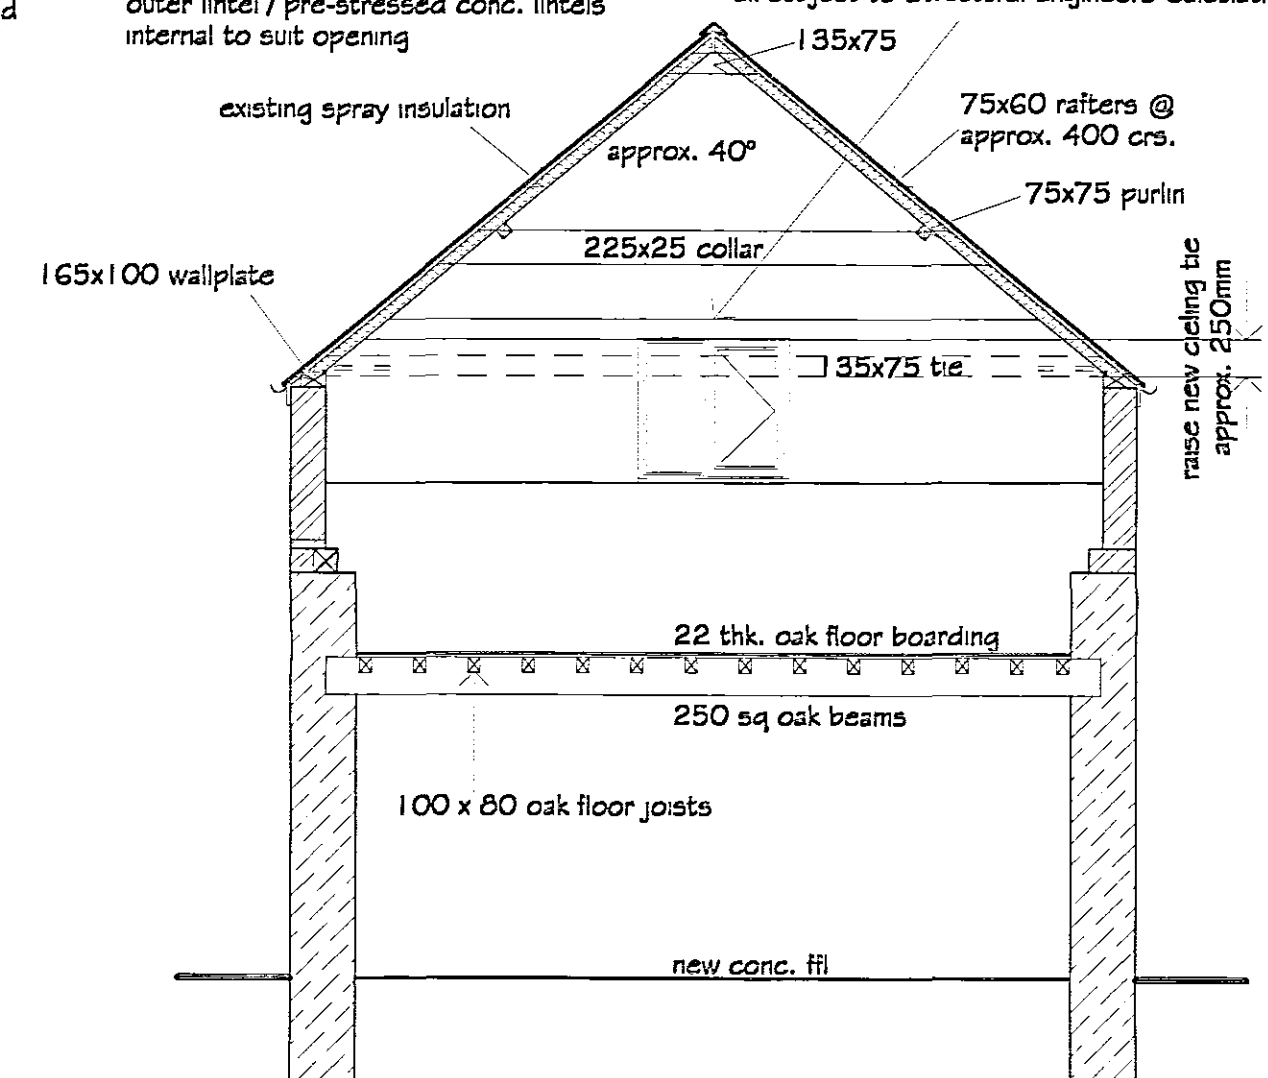


Section A-A

SHDC
Planning & Development
12 MAY 2004
Ref: 0614/04

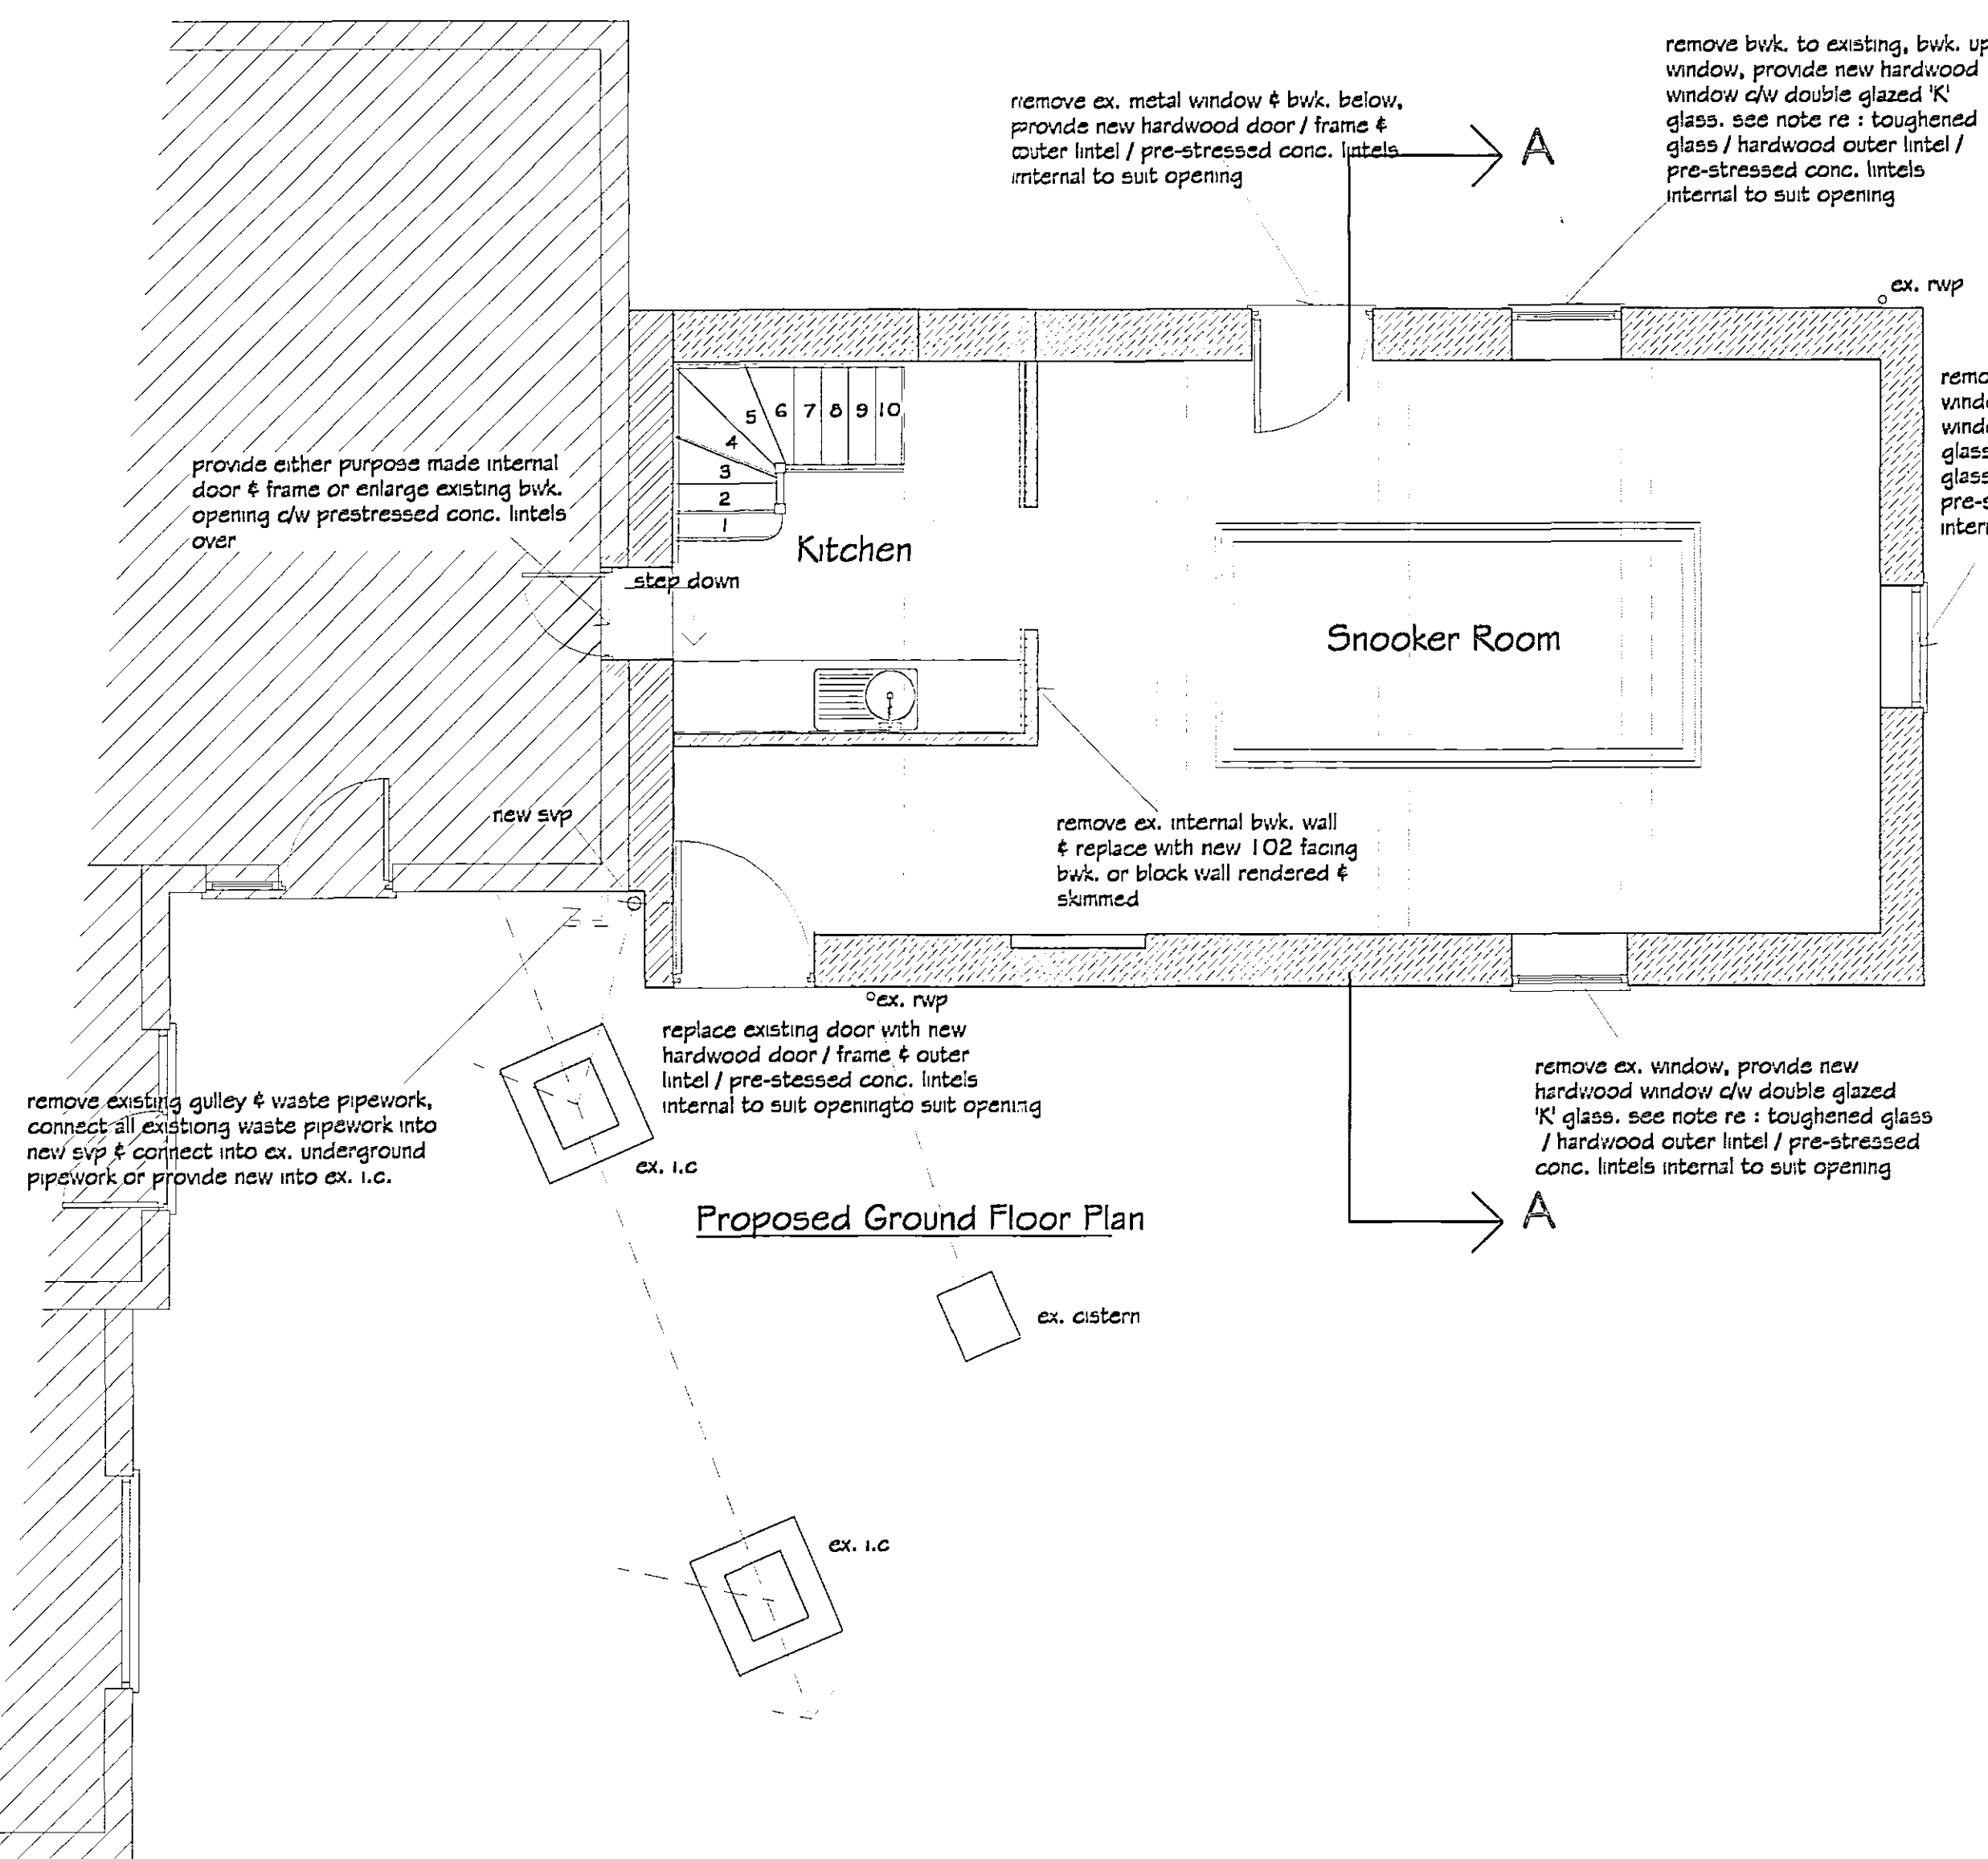

Proposed Ground Floor Plan

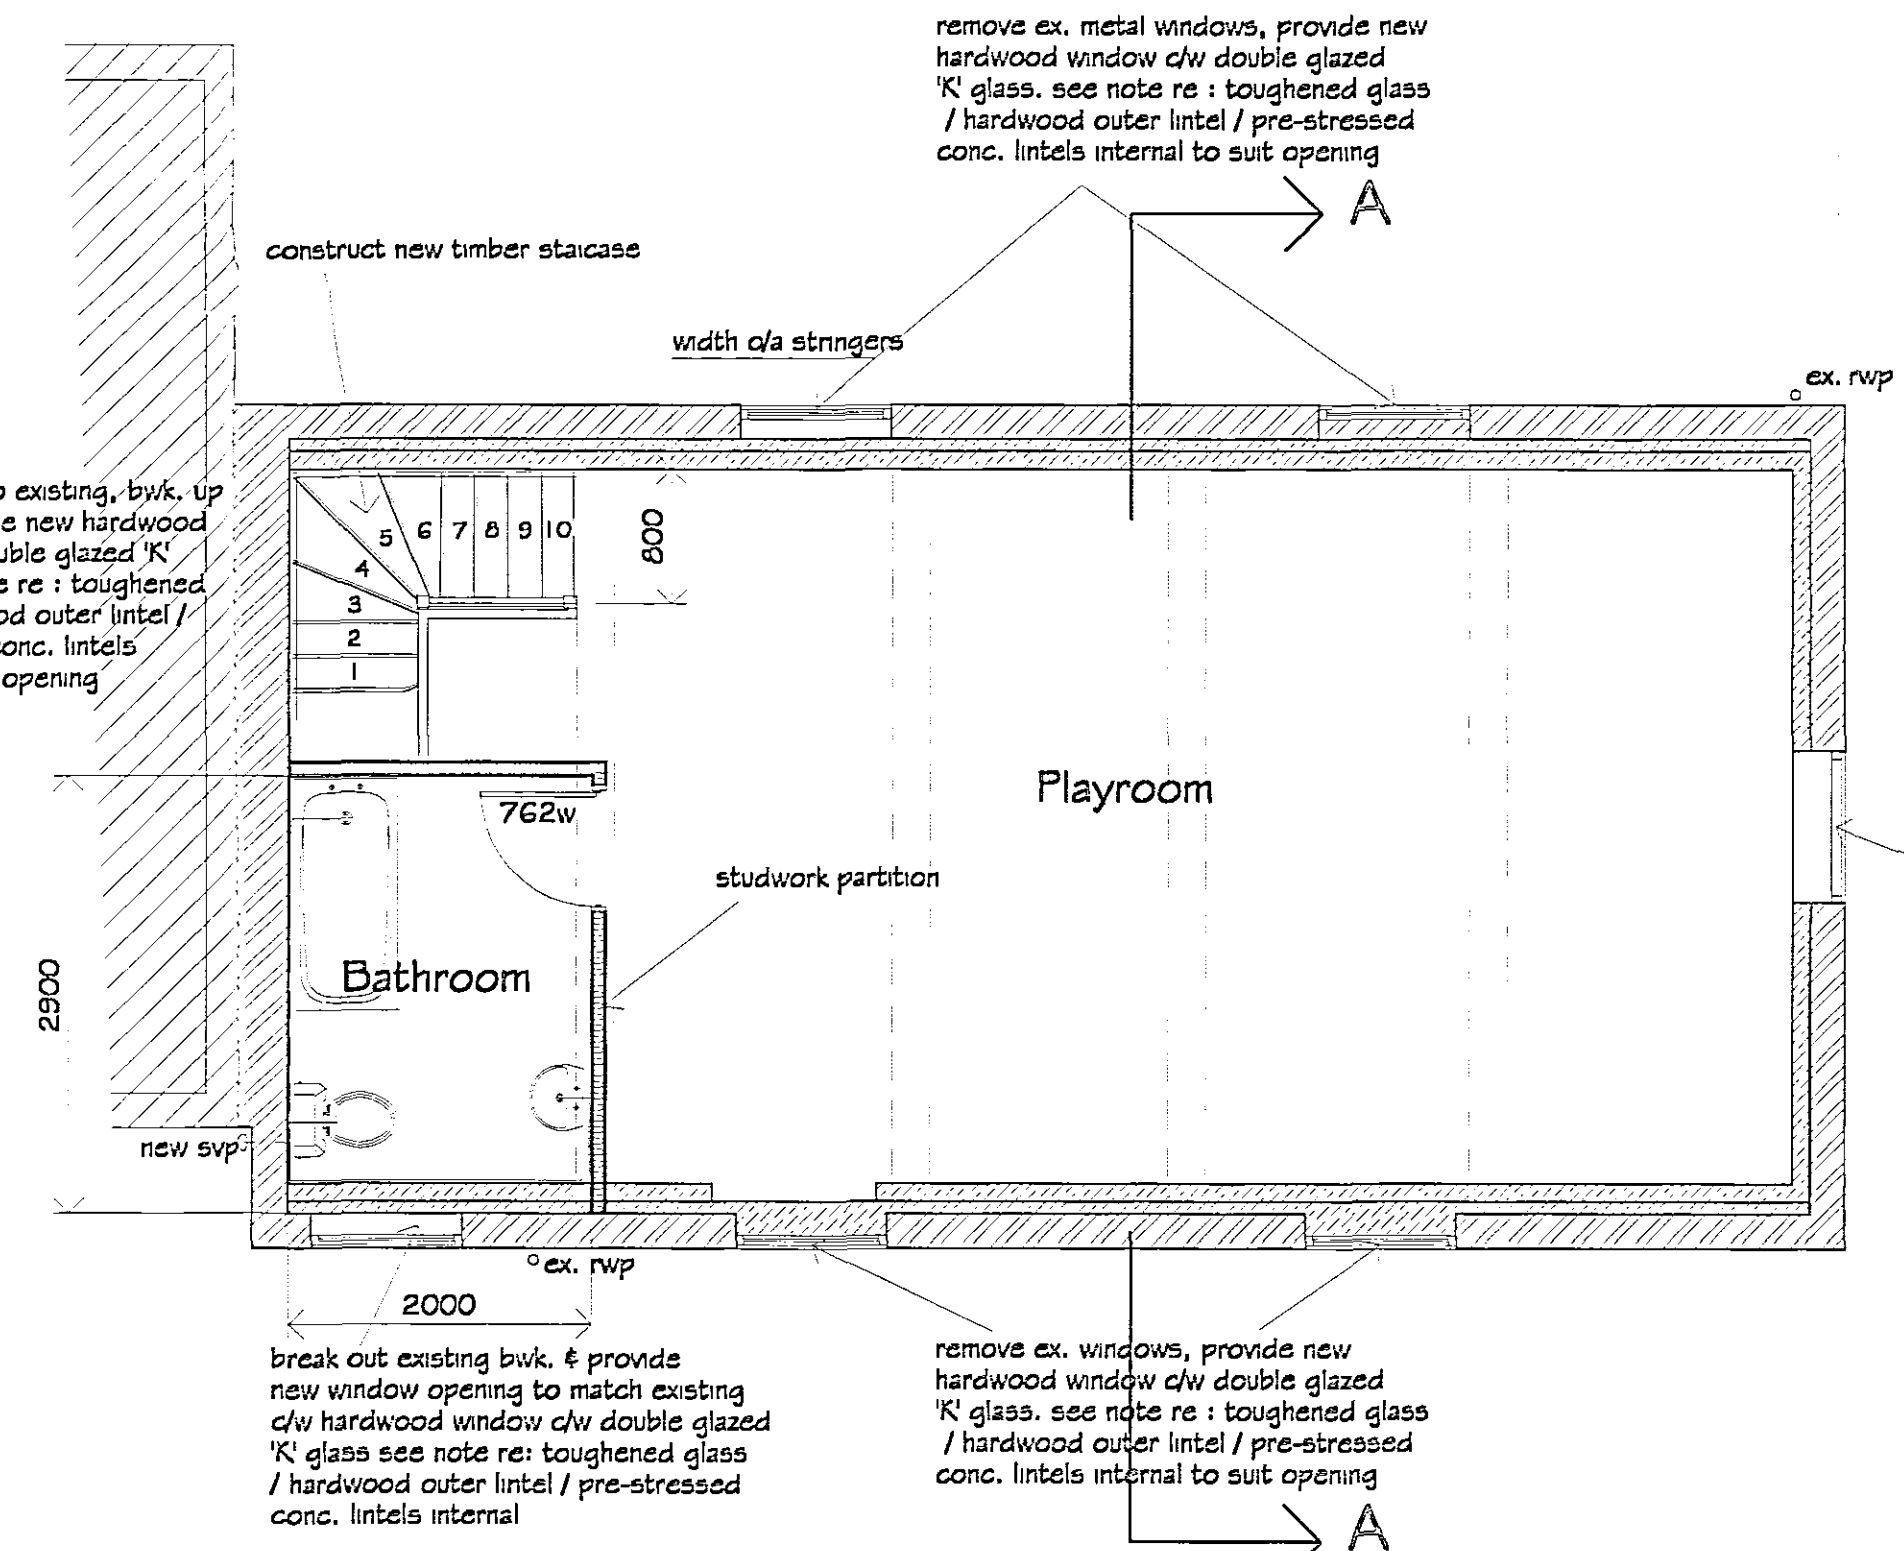

Proposed First Floor Plan

DETERMINED
PLAN

REVISIONS		BY	DATE
DRAWN	MJW	DATE	8/04/04
SCALE	1/50	CHECKED	
CLIENT			
Mr. & Mrs. G. Gray 88 Knight Street Pinchbeck Spalding Lincs PE11 3RB			
PROJECT			
Proposed kitchen / games / playroom & bathroom within existing outbuilding (Grade 2 Listed Building) & replace / provide new windows / doors.			
DETAILS			
Proposed Elevations / Section thro. & Floor Plans			

Malcolm Watson
architectural - detailing services
Residential - Commercial - Industrial - Agricultural
Planning & Building Regulations Submissions

13 Wimberley Way, Pinchbeck, Spalding, Lincs, PE11 3RY.
Tel / Fax : 01775 767650
email : mjw.13@btinternet.com

BUILDING CONTROL
Permitted