



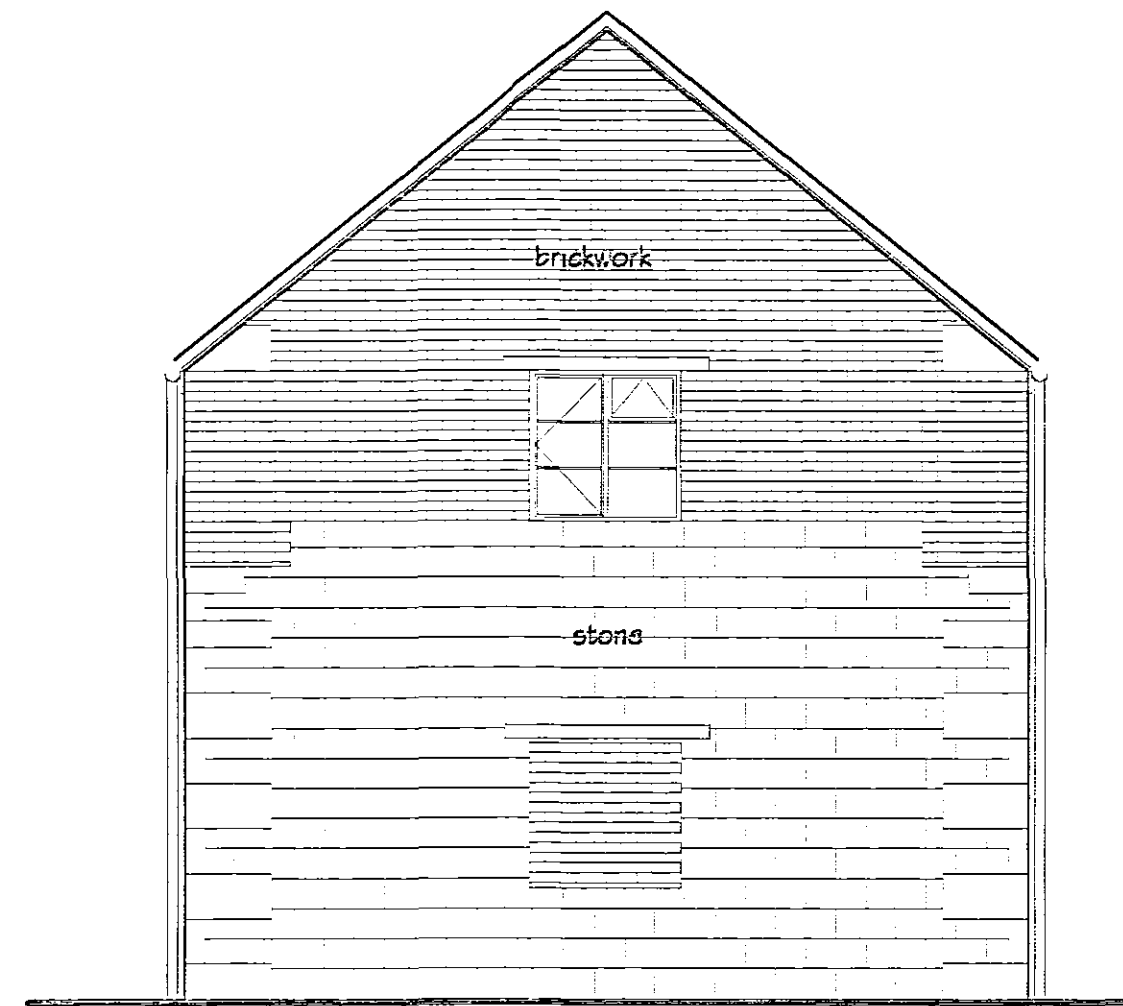


Existing Side Elevation

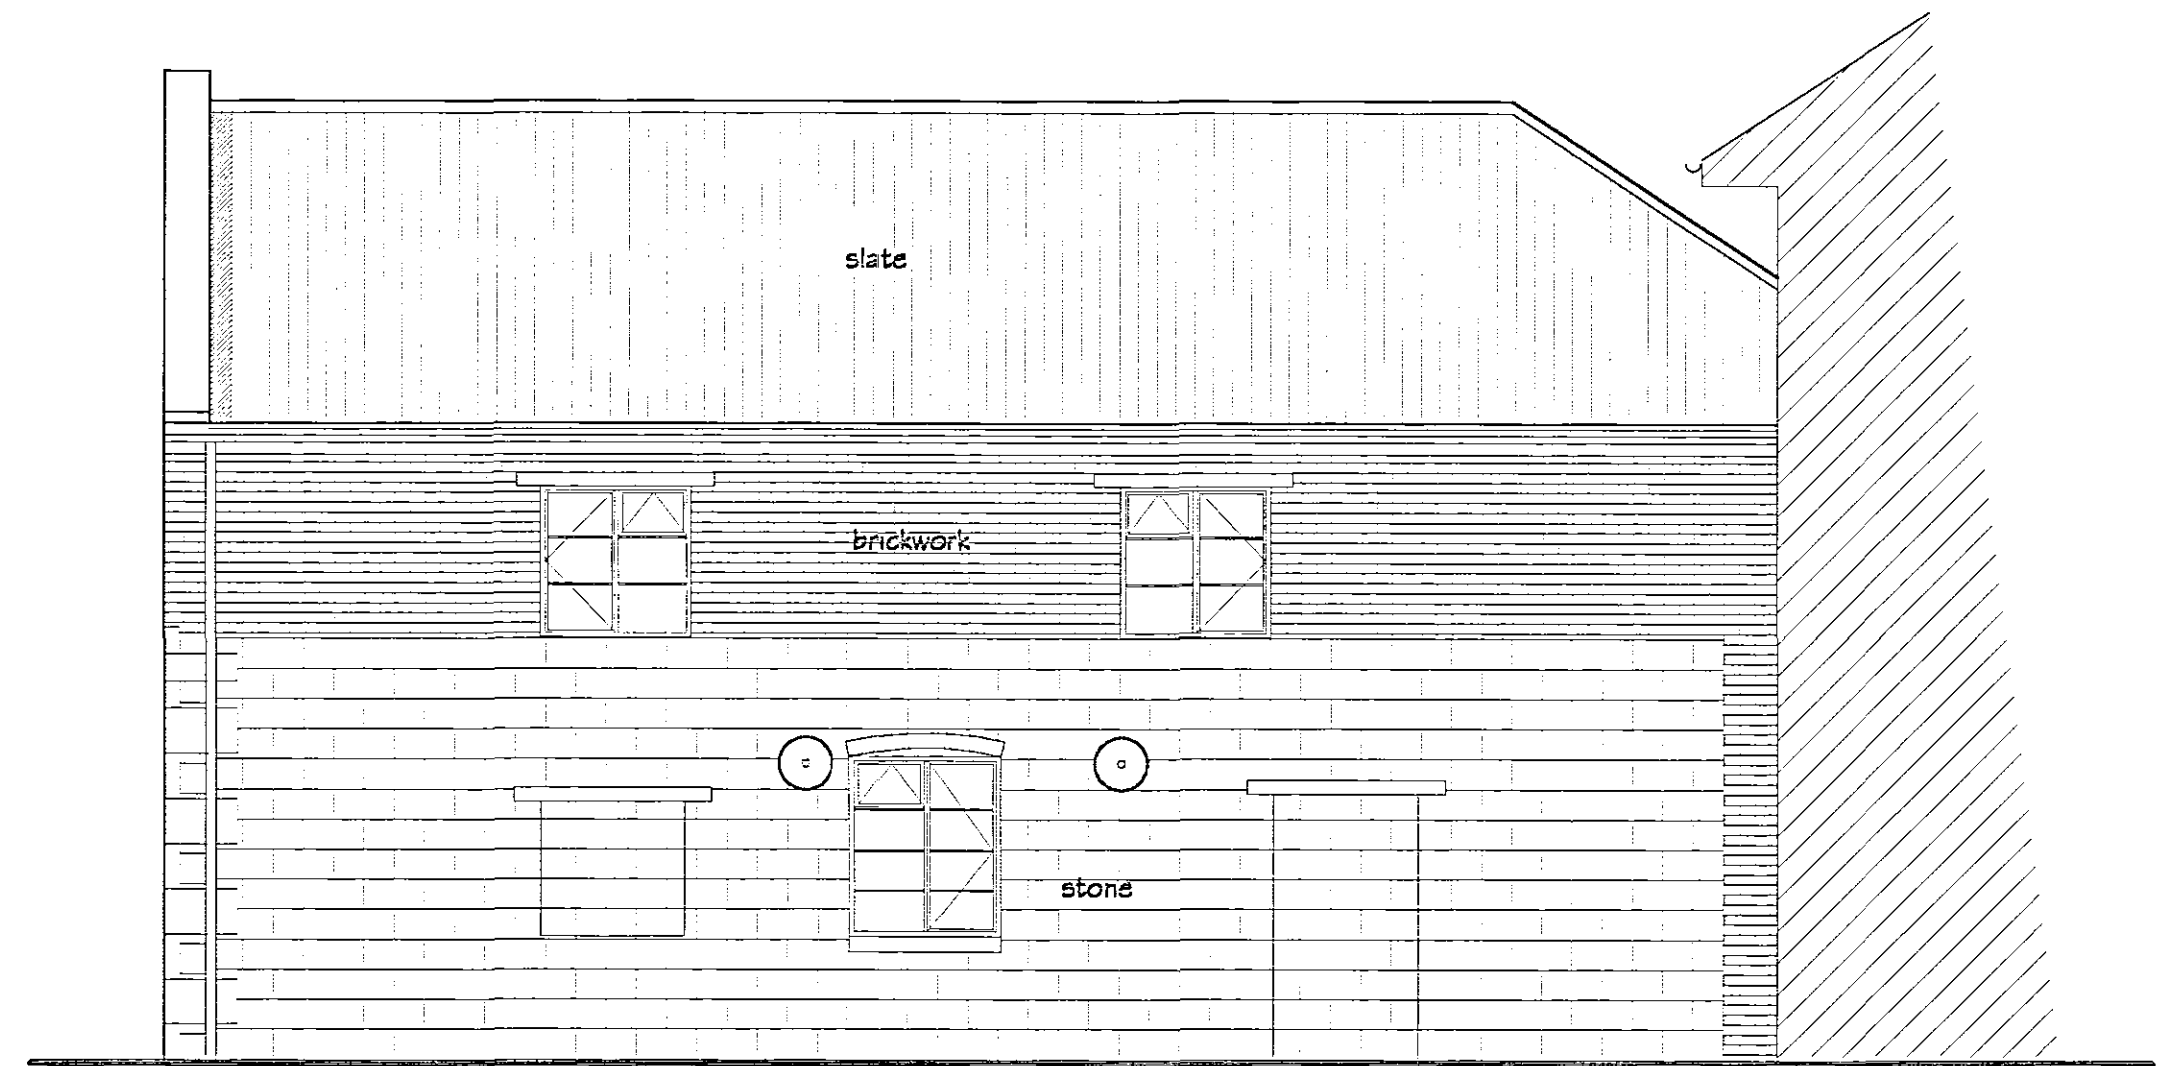


Existing Rear Elevation




Existing Side Elevation

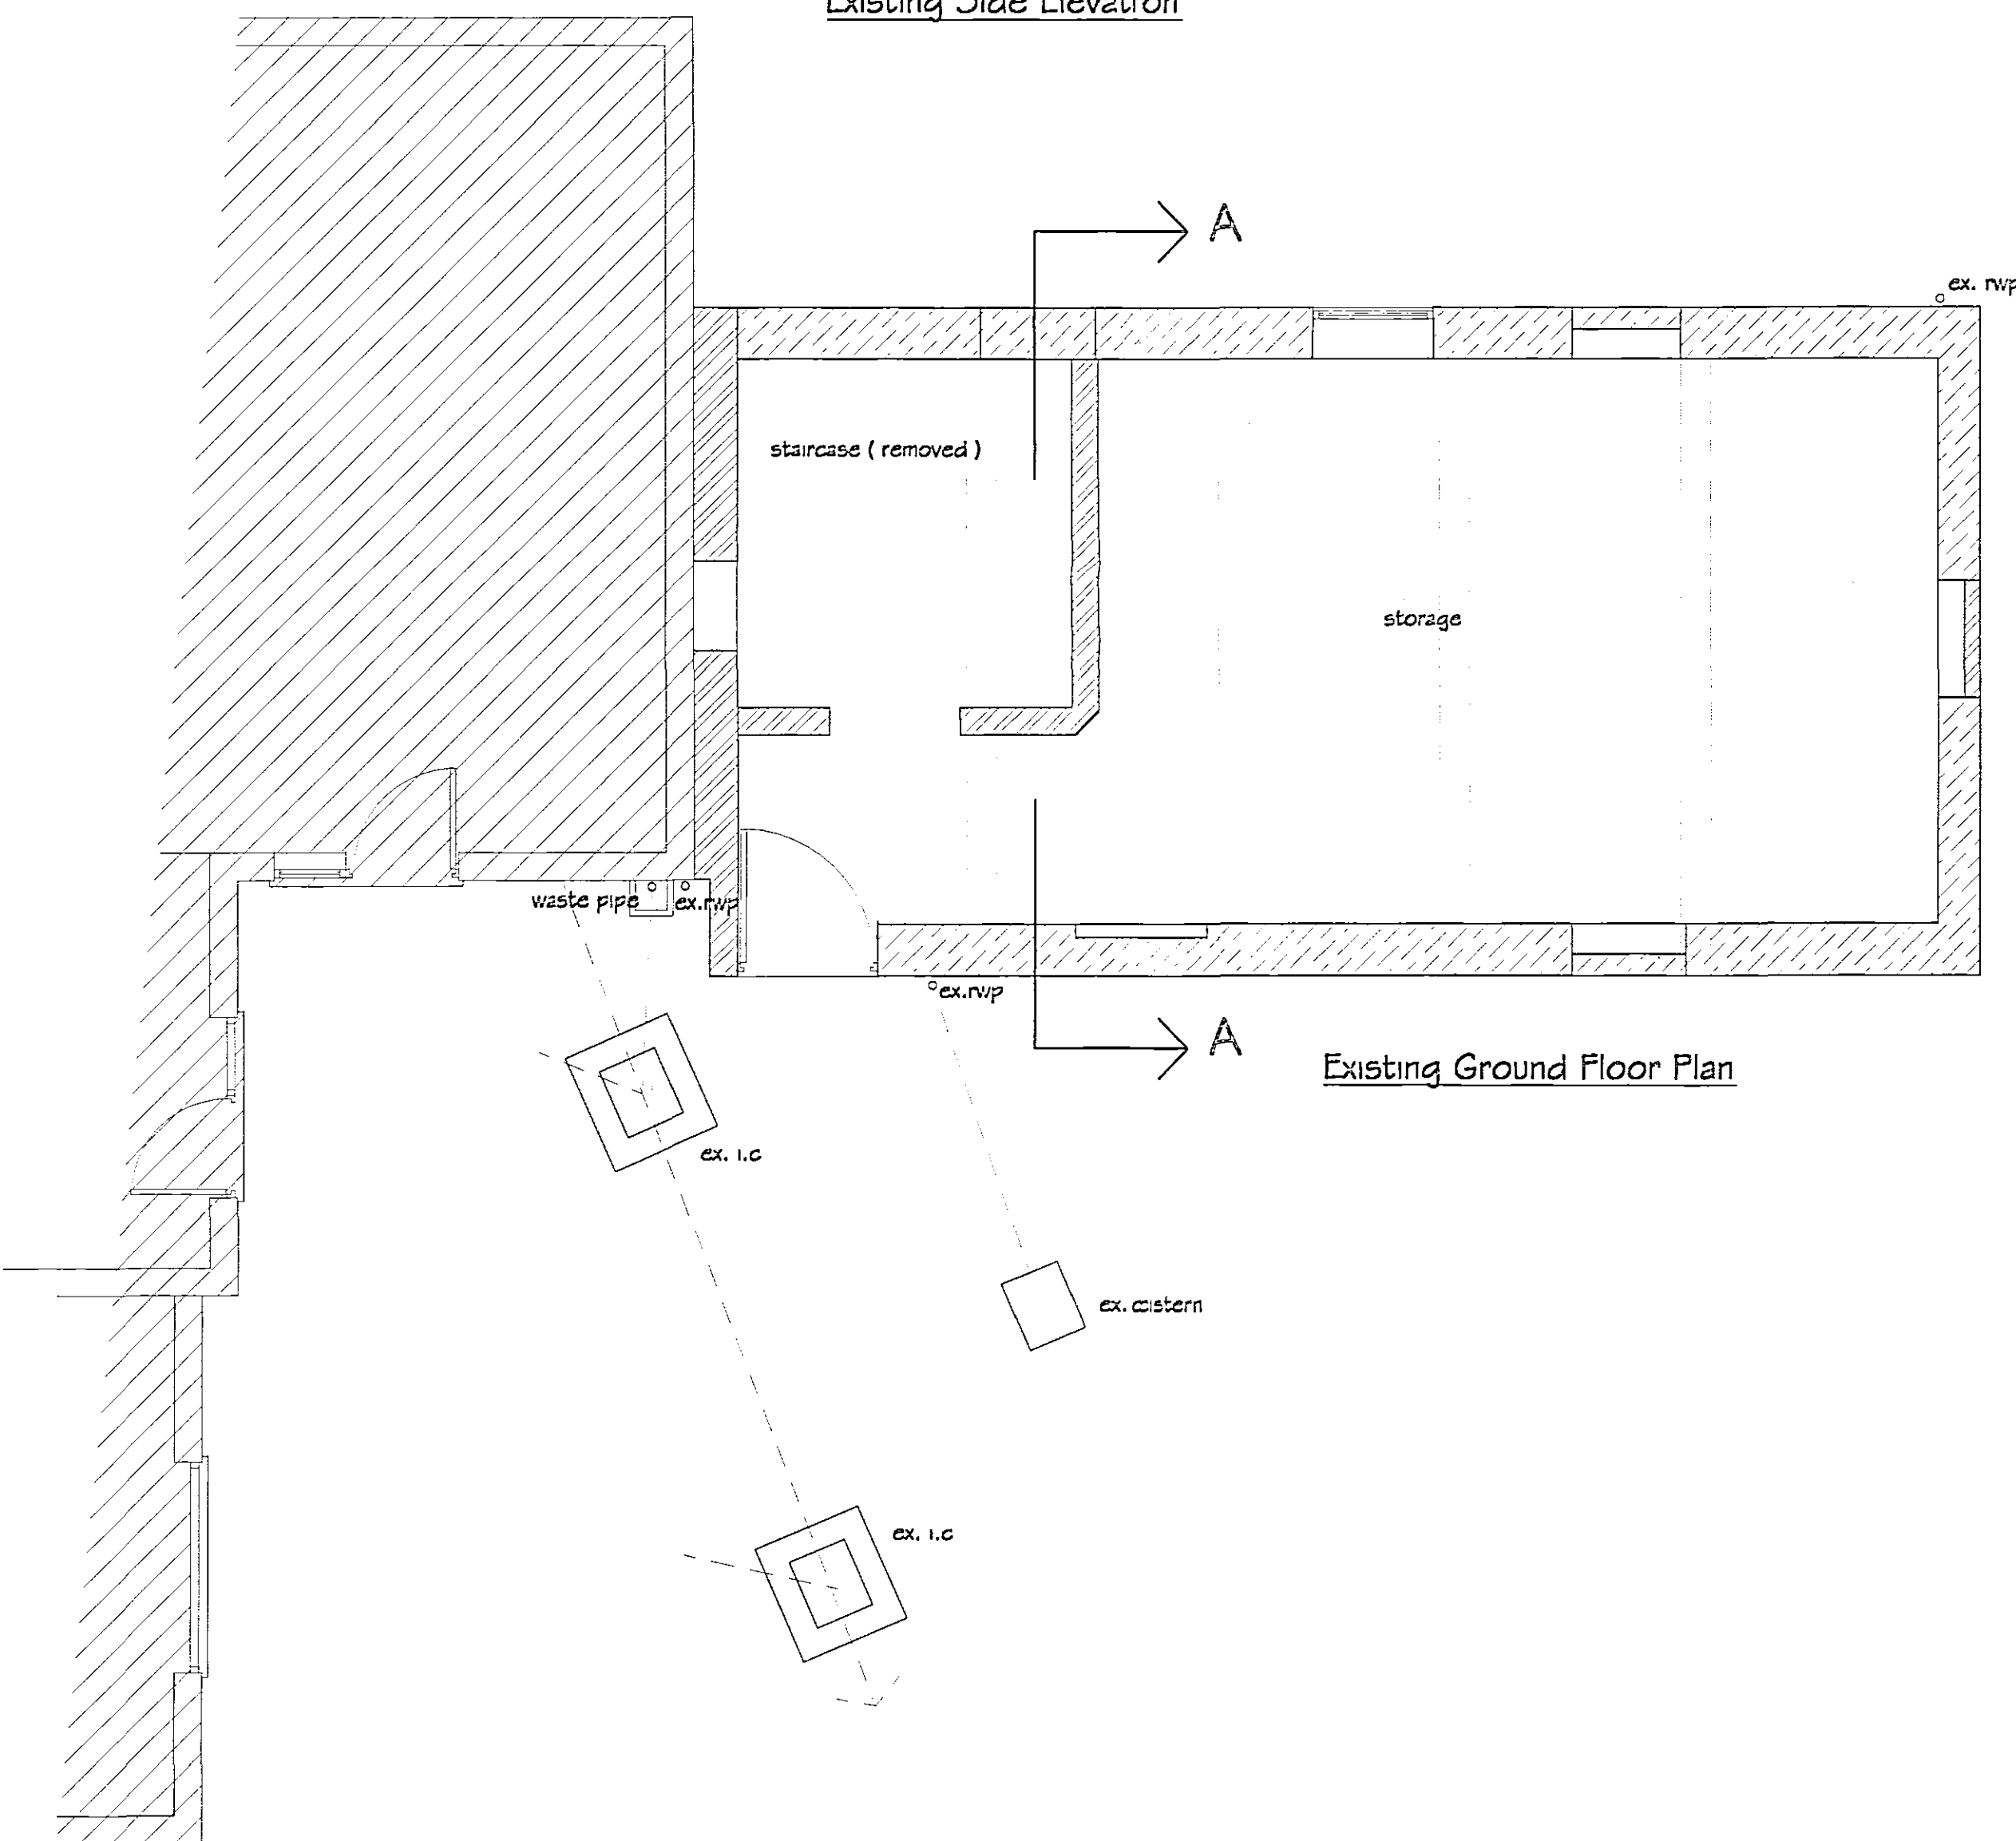


Existing Ground Floor Plan

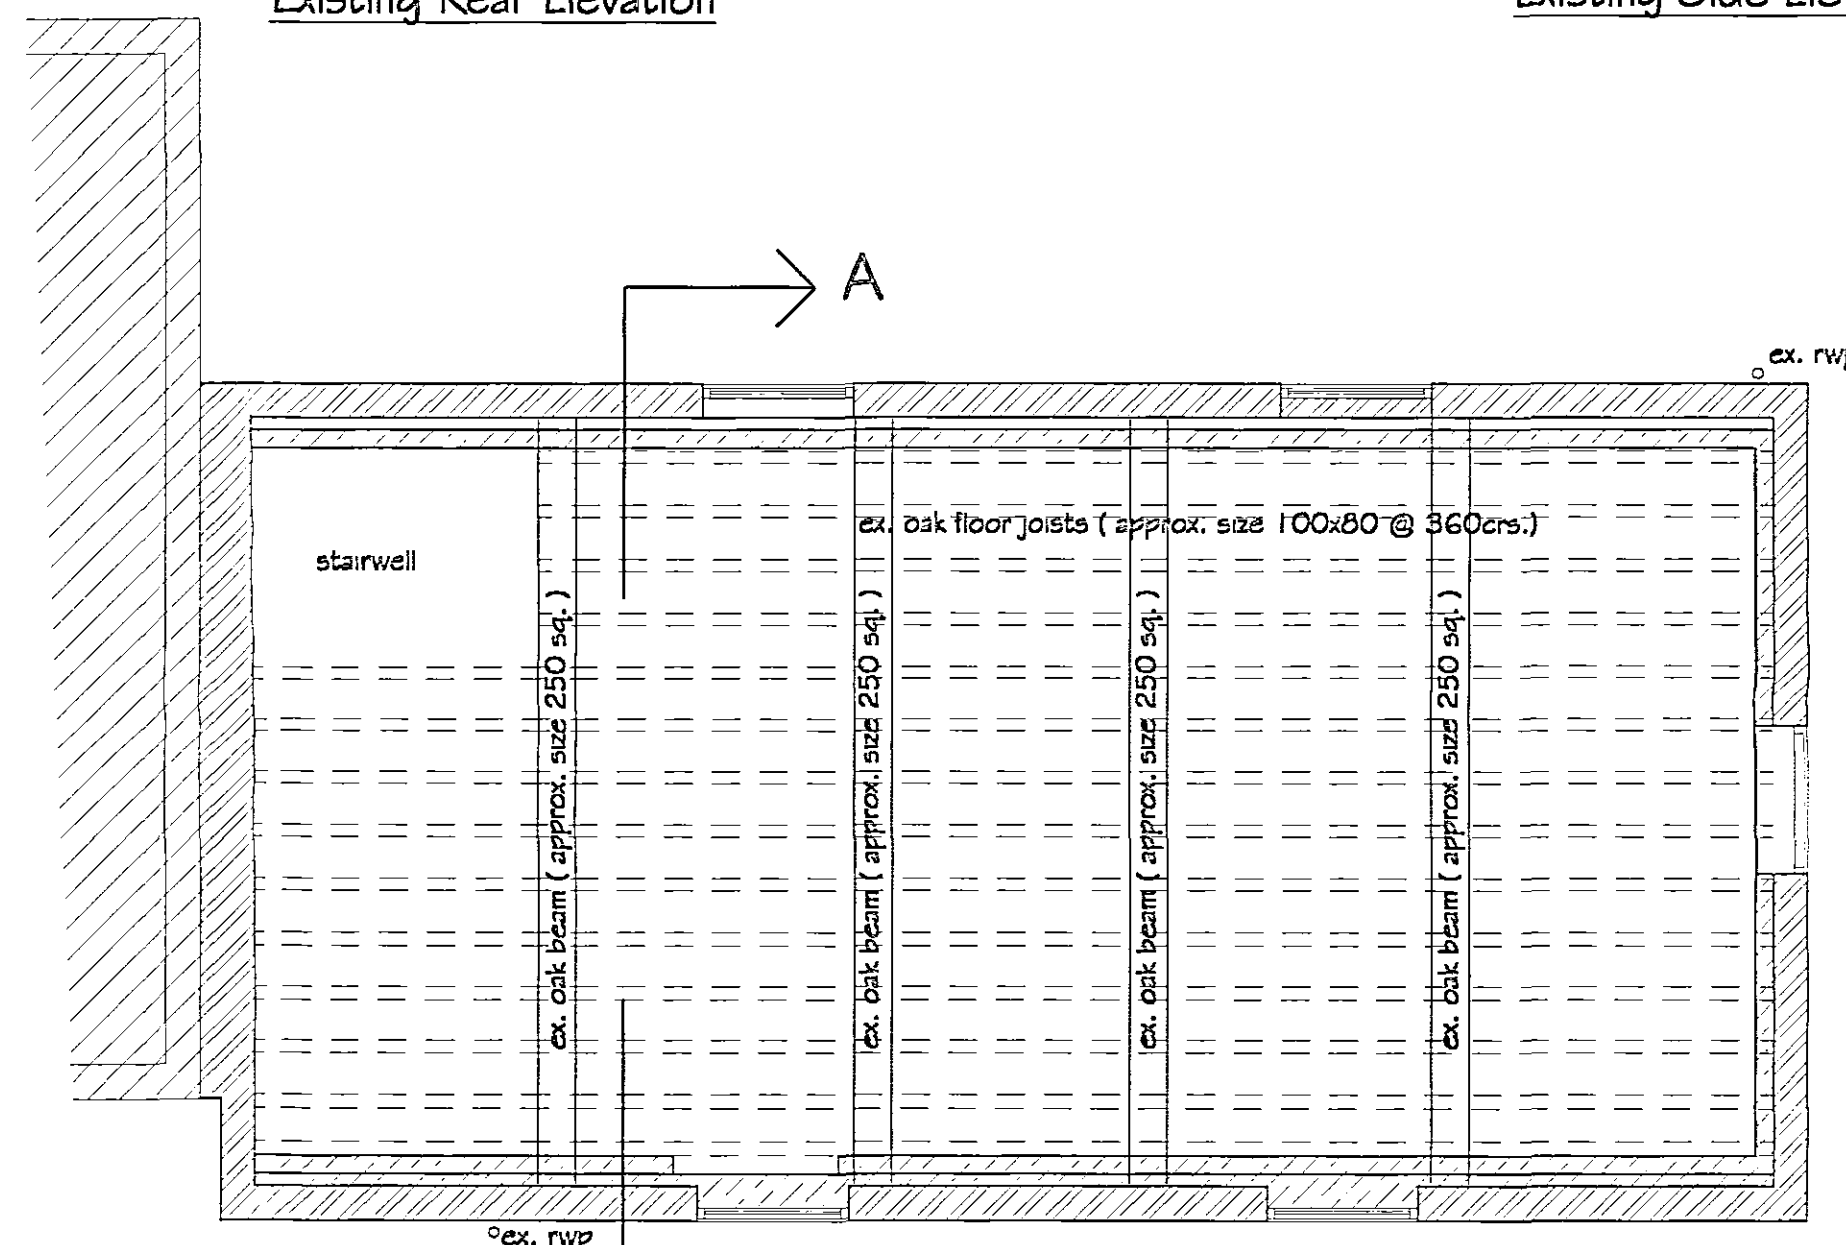

Existing First Floor Plan

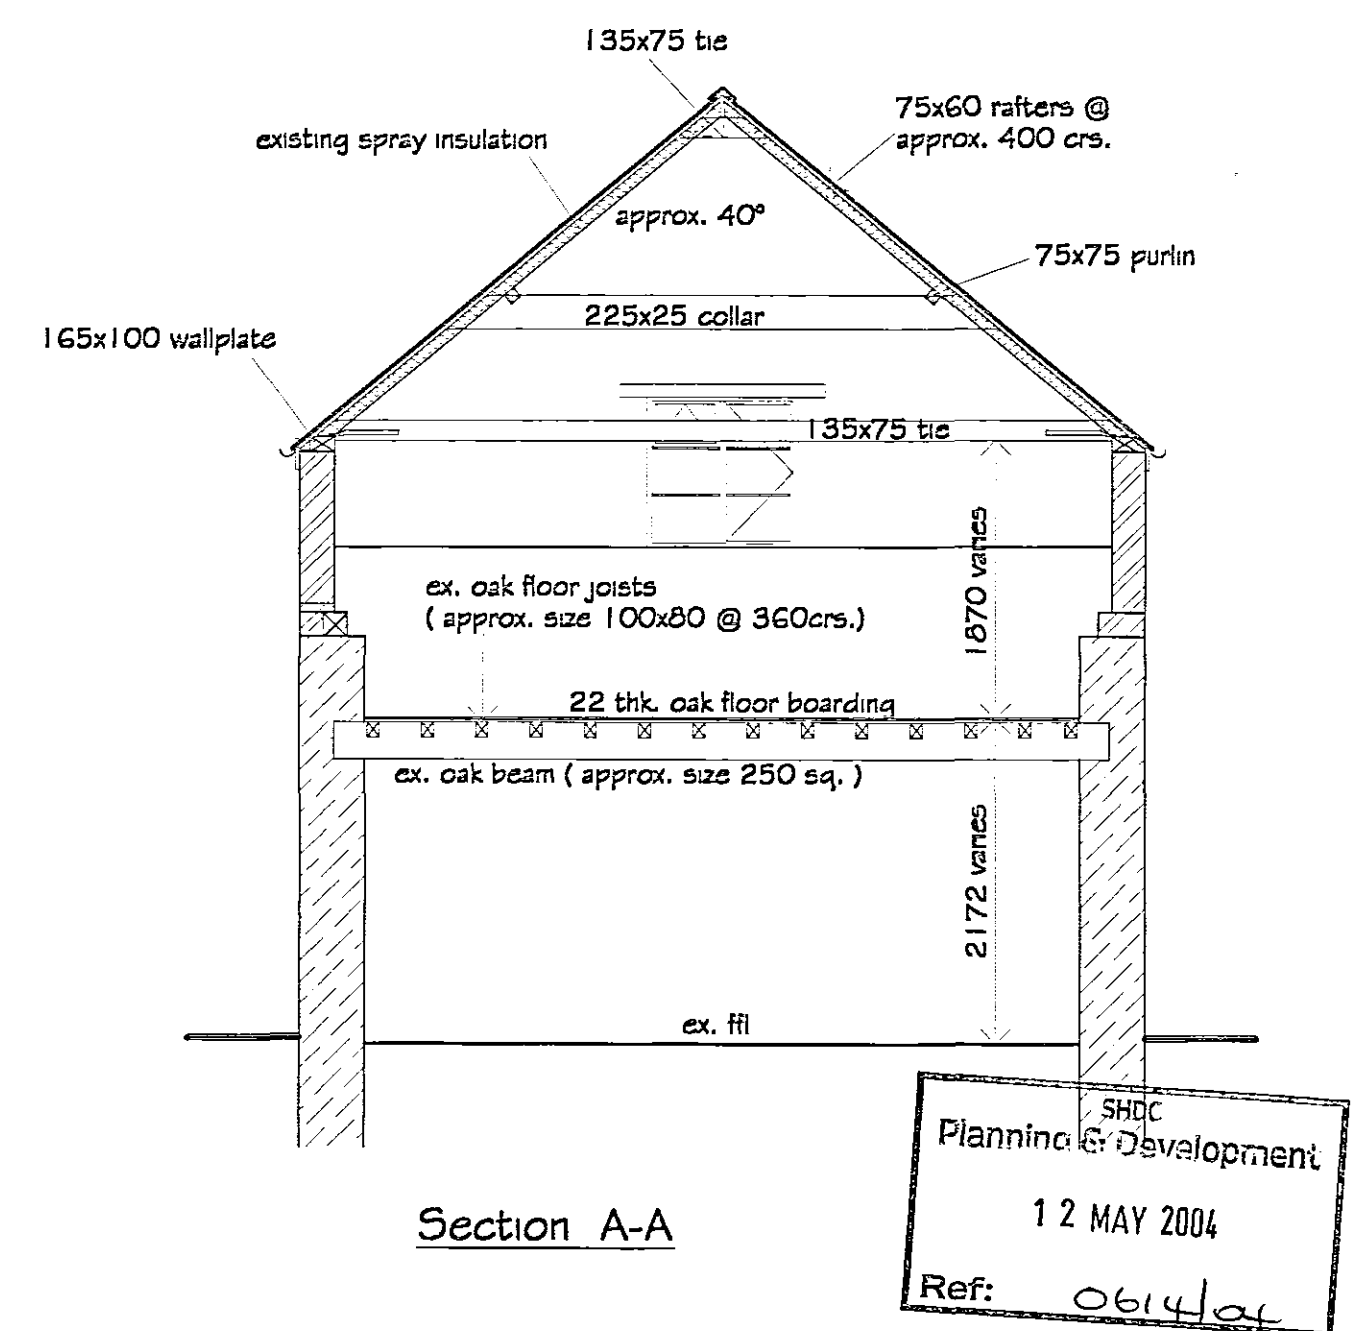

Section A-A

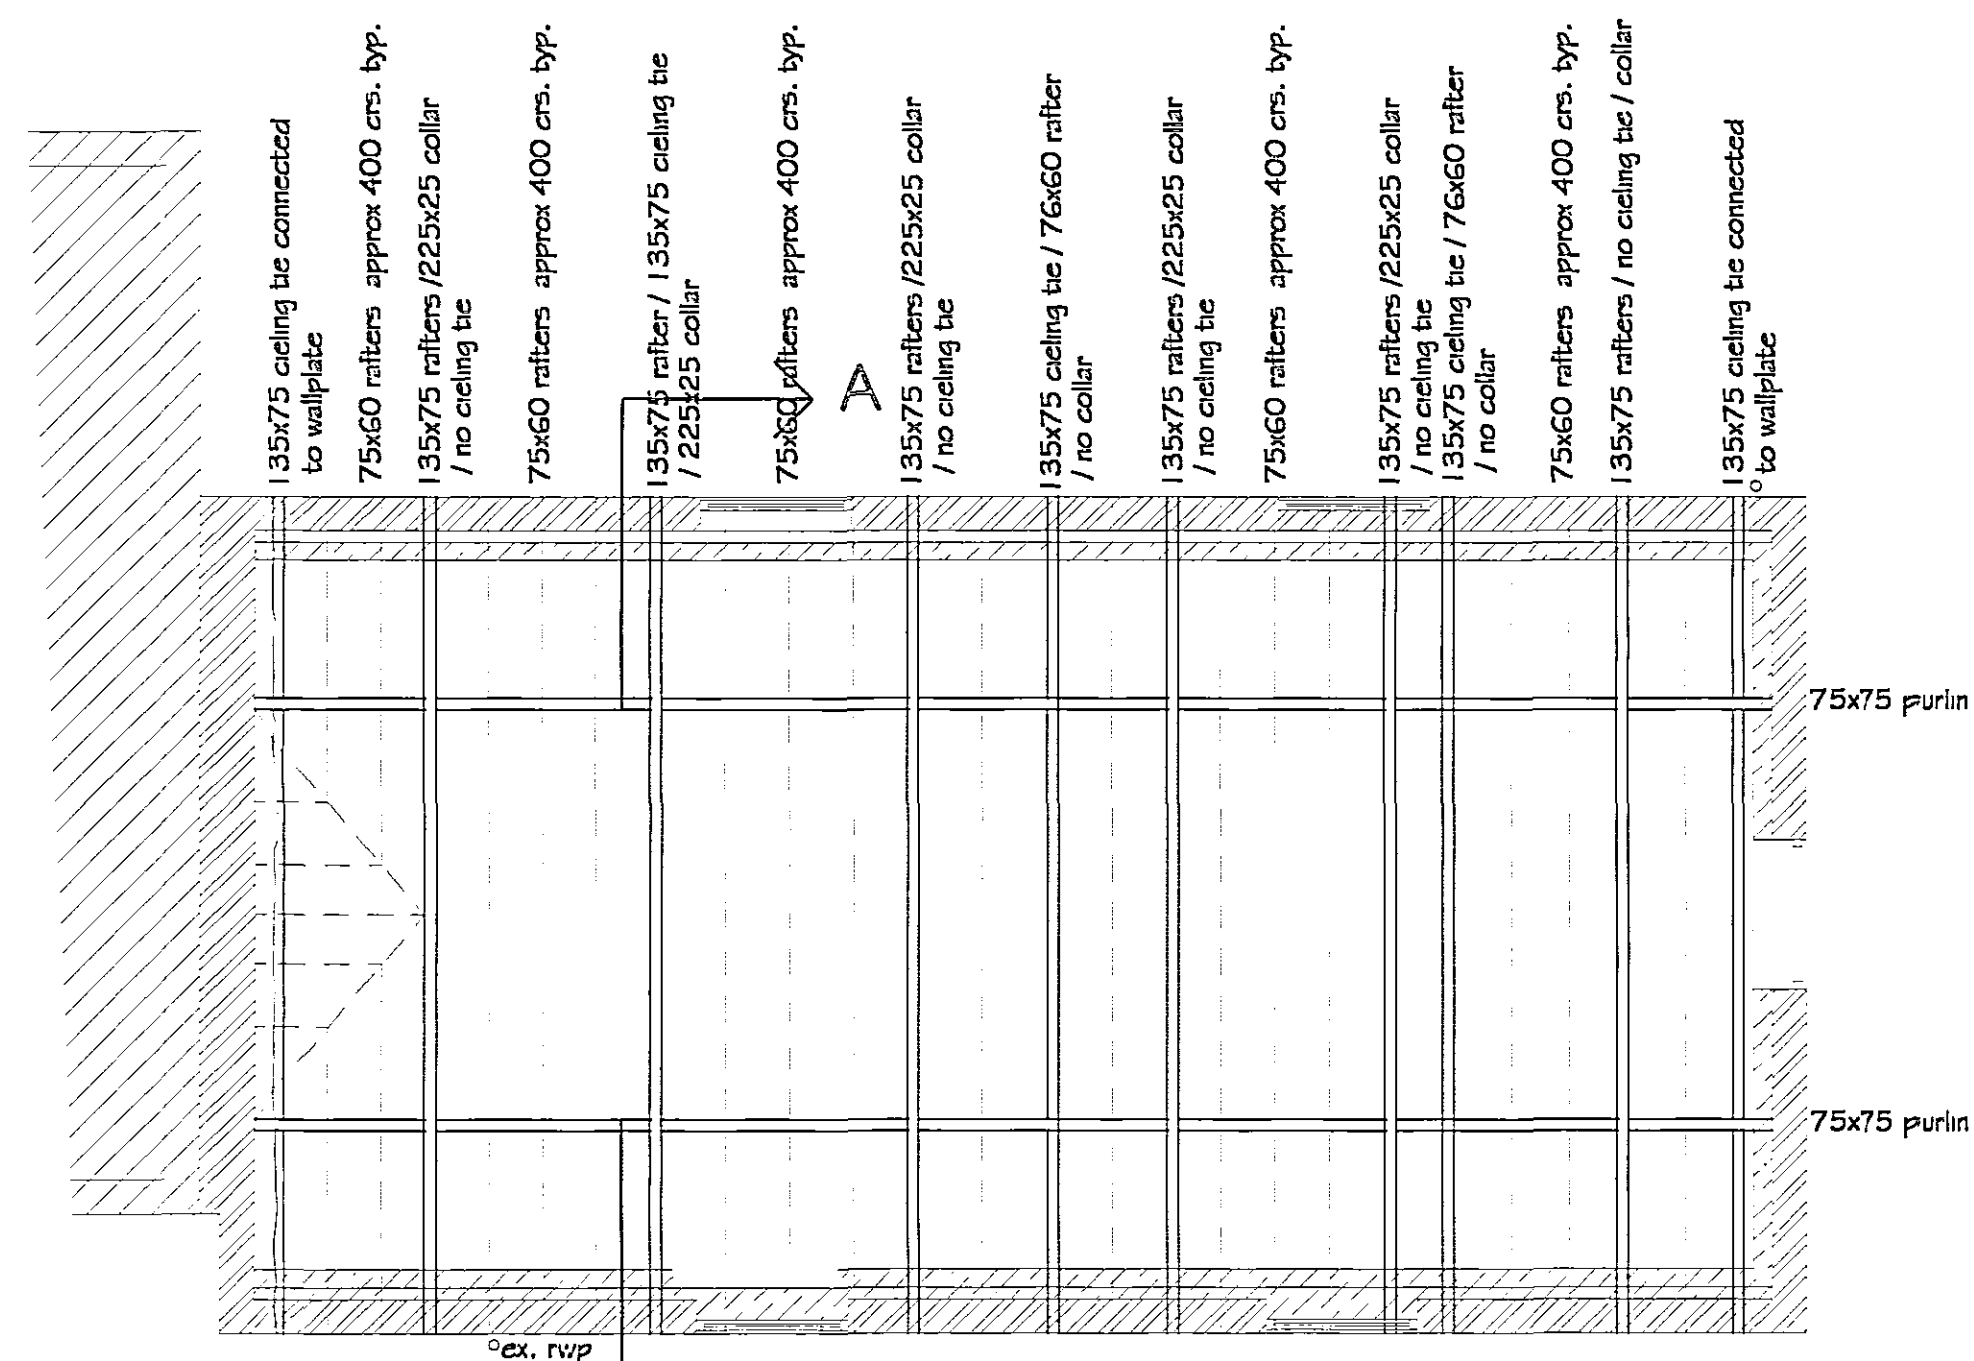

Existing Roof Plan

DETERMINED
PLAN

This drawing to be read in conjunction with drawing 080/2/2004
& S.Kidd & Associates Structural Engineers calc. sheets

REVISIONS			BY	DATE
DRAWN	MJW	DATE		31/03/04
SCALE	1/50	CHECKED		
CLIENT				
Mr. & Mrs. G. Gray 88 Knight Street Pritchbeck Spalding Lincs PE11 3RB				
PROJECT				
Proposed kitchen / games / playroom & bathroom within existing outbuilding (Grade 2 Listed Building) & replace / provide new windows / doors.				
DETAILS				
Existing Elevations / Section thro. / Floor & Roof Plans				
 Malcolm Watson architectural - detailing services Residential - Commercial - Industrial - Agricultural Planning & Building Regulations Submissions 13 Wimberley Way, Pritchbeck, Spalding, Lincs. PE11 3RY. Tel / Fax : 01775 767650 email : mjw.13@btinternet.com 				
DRWG No.080/1/2004				