

# Hedge / Tree Protection Plan

## Hedge / Tree Barriers:


Barriers should be fit for the purpose of excluding construction activity from the root protection (RPA) area of retained hedges/trees. The barriers should remain rigid and complete throughout the demolition/construction phase.

BS5837: 2012 Trees in Relation to Construction recommends the barrier type specification is commensurate to site circumstances and associated risk of damage within the RPA of retained hedges/trees.

Pre-development site inspection should be carried out by an arboriculturalist or Local Authority Tree Officer to ensure protective measures are to the correct specification and fit for purpose. The Local Planning Authority should be made aware of any amendments.

Tree protective barriers protect the RPA of retained hedges/trees. Any contamination into these areas such as chemical, petrol, diesel and oil spillage should be avoided. The mixing of cement and use of toxic materials should have a designated area well away from barriers

## Barrier Specification

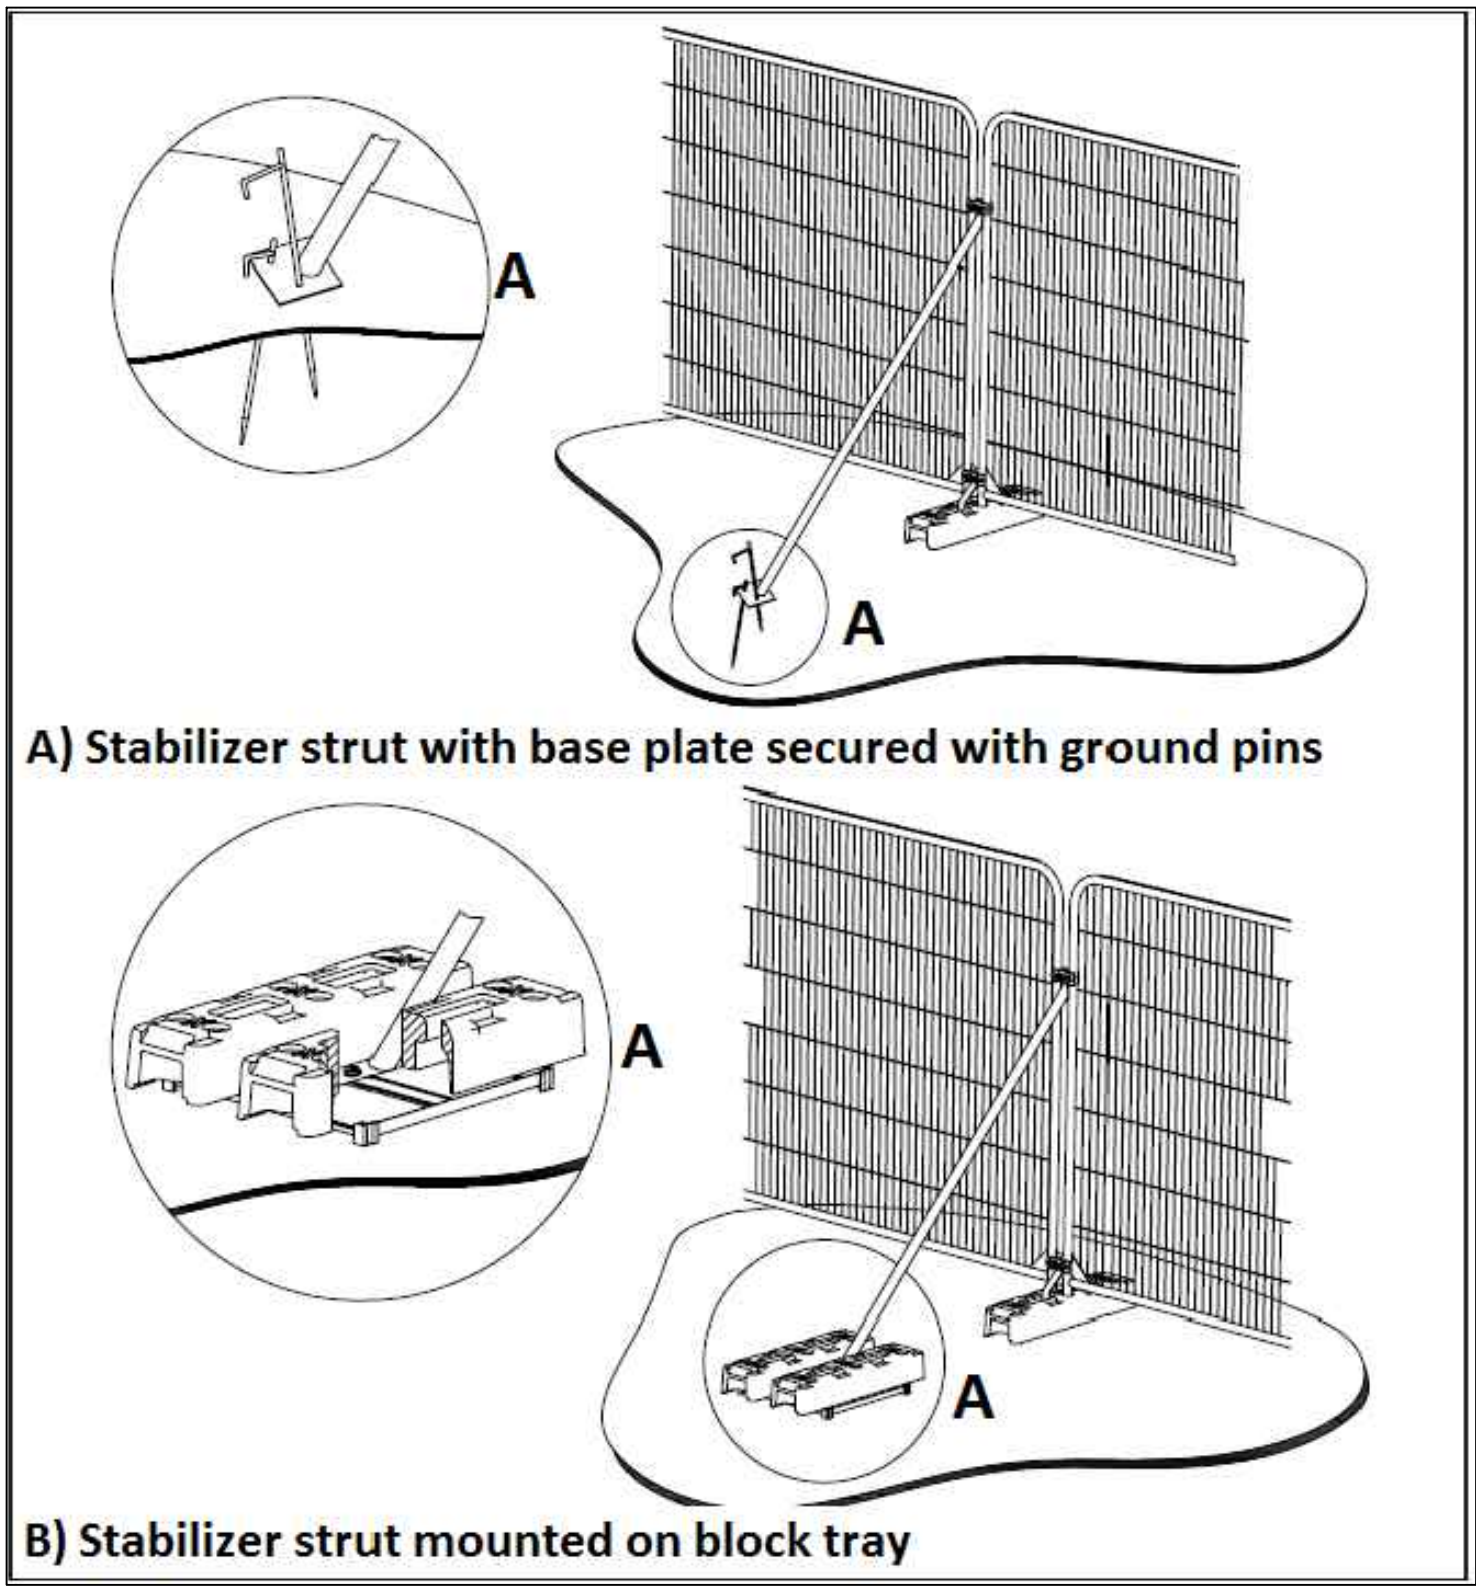

- Barrier Position
- Existing / Retained Trees
- Retained Trees RPA
- Proposed Tree Planting

| ARBORICULTURAL CONSULTANCY                                                                               |                                                                      |                  |              |
|---|----------------------------------------------------------------------|------------------|--------------|
|   |                                                                      |                  |              |
| New Oxford House<br>George Street<br>Grimsey<br>North East Lincolnshire<br>DN31 1HB<br>Tel: 01472 324271 |                                                                      |                  |              |
| CLIENT                                                                                                   | Jane Thomas                                                          |                  |              |
| PROJECT                                                                                                  | Residential Development<br>land off Spalding Rd, Pinchbeck, Spalding |                  |              |
| TITLE   | Hedge / Tree Protection Plan                                         |                  |              |
| DRAWN   | AH                                                                   | CHECKED          | APPROVED     |
| DATE   | 26/06/2019                                                           | ORIGINAL SIZE    | SCALE        |
|   |                                                                      | A1 (594 x 841)   | 1:250        |
| FILE REF                                                                                                 | AH-ENGIE                                                             | DRAWING NO.      | REVISION NO. |
|   |                                                                      | TPP -01-26-06-19 |              |