



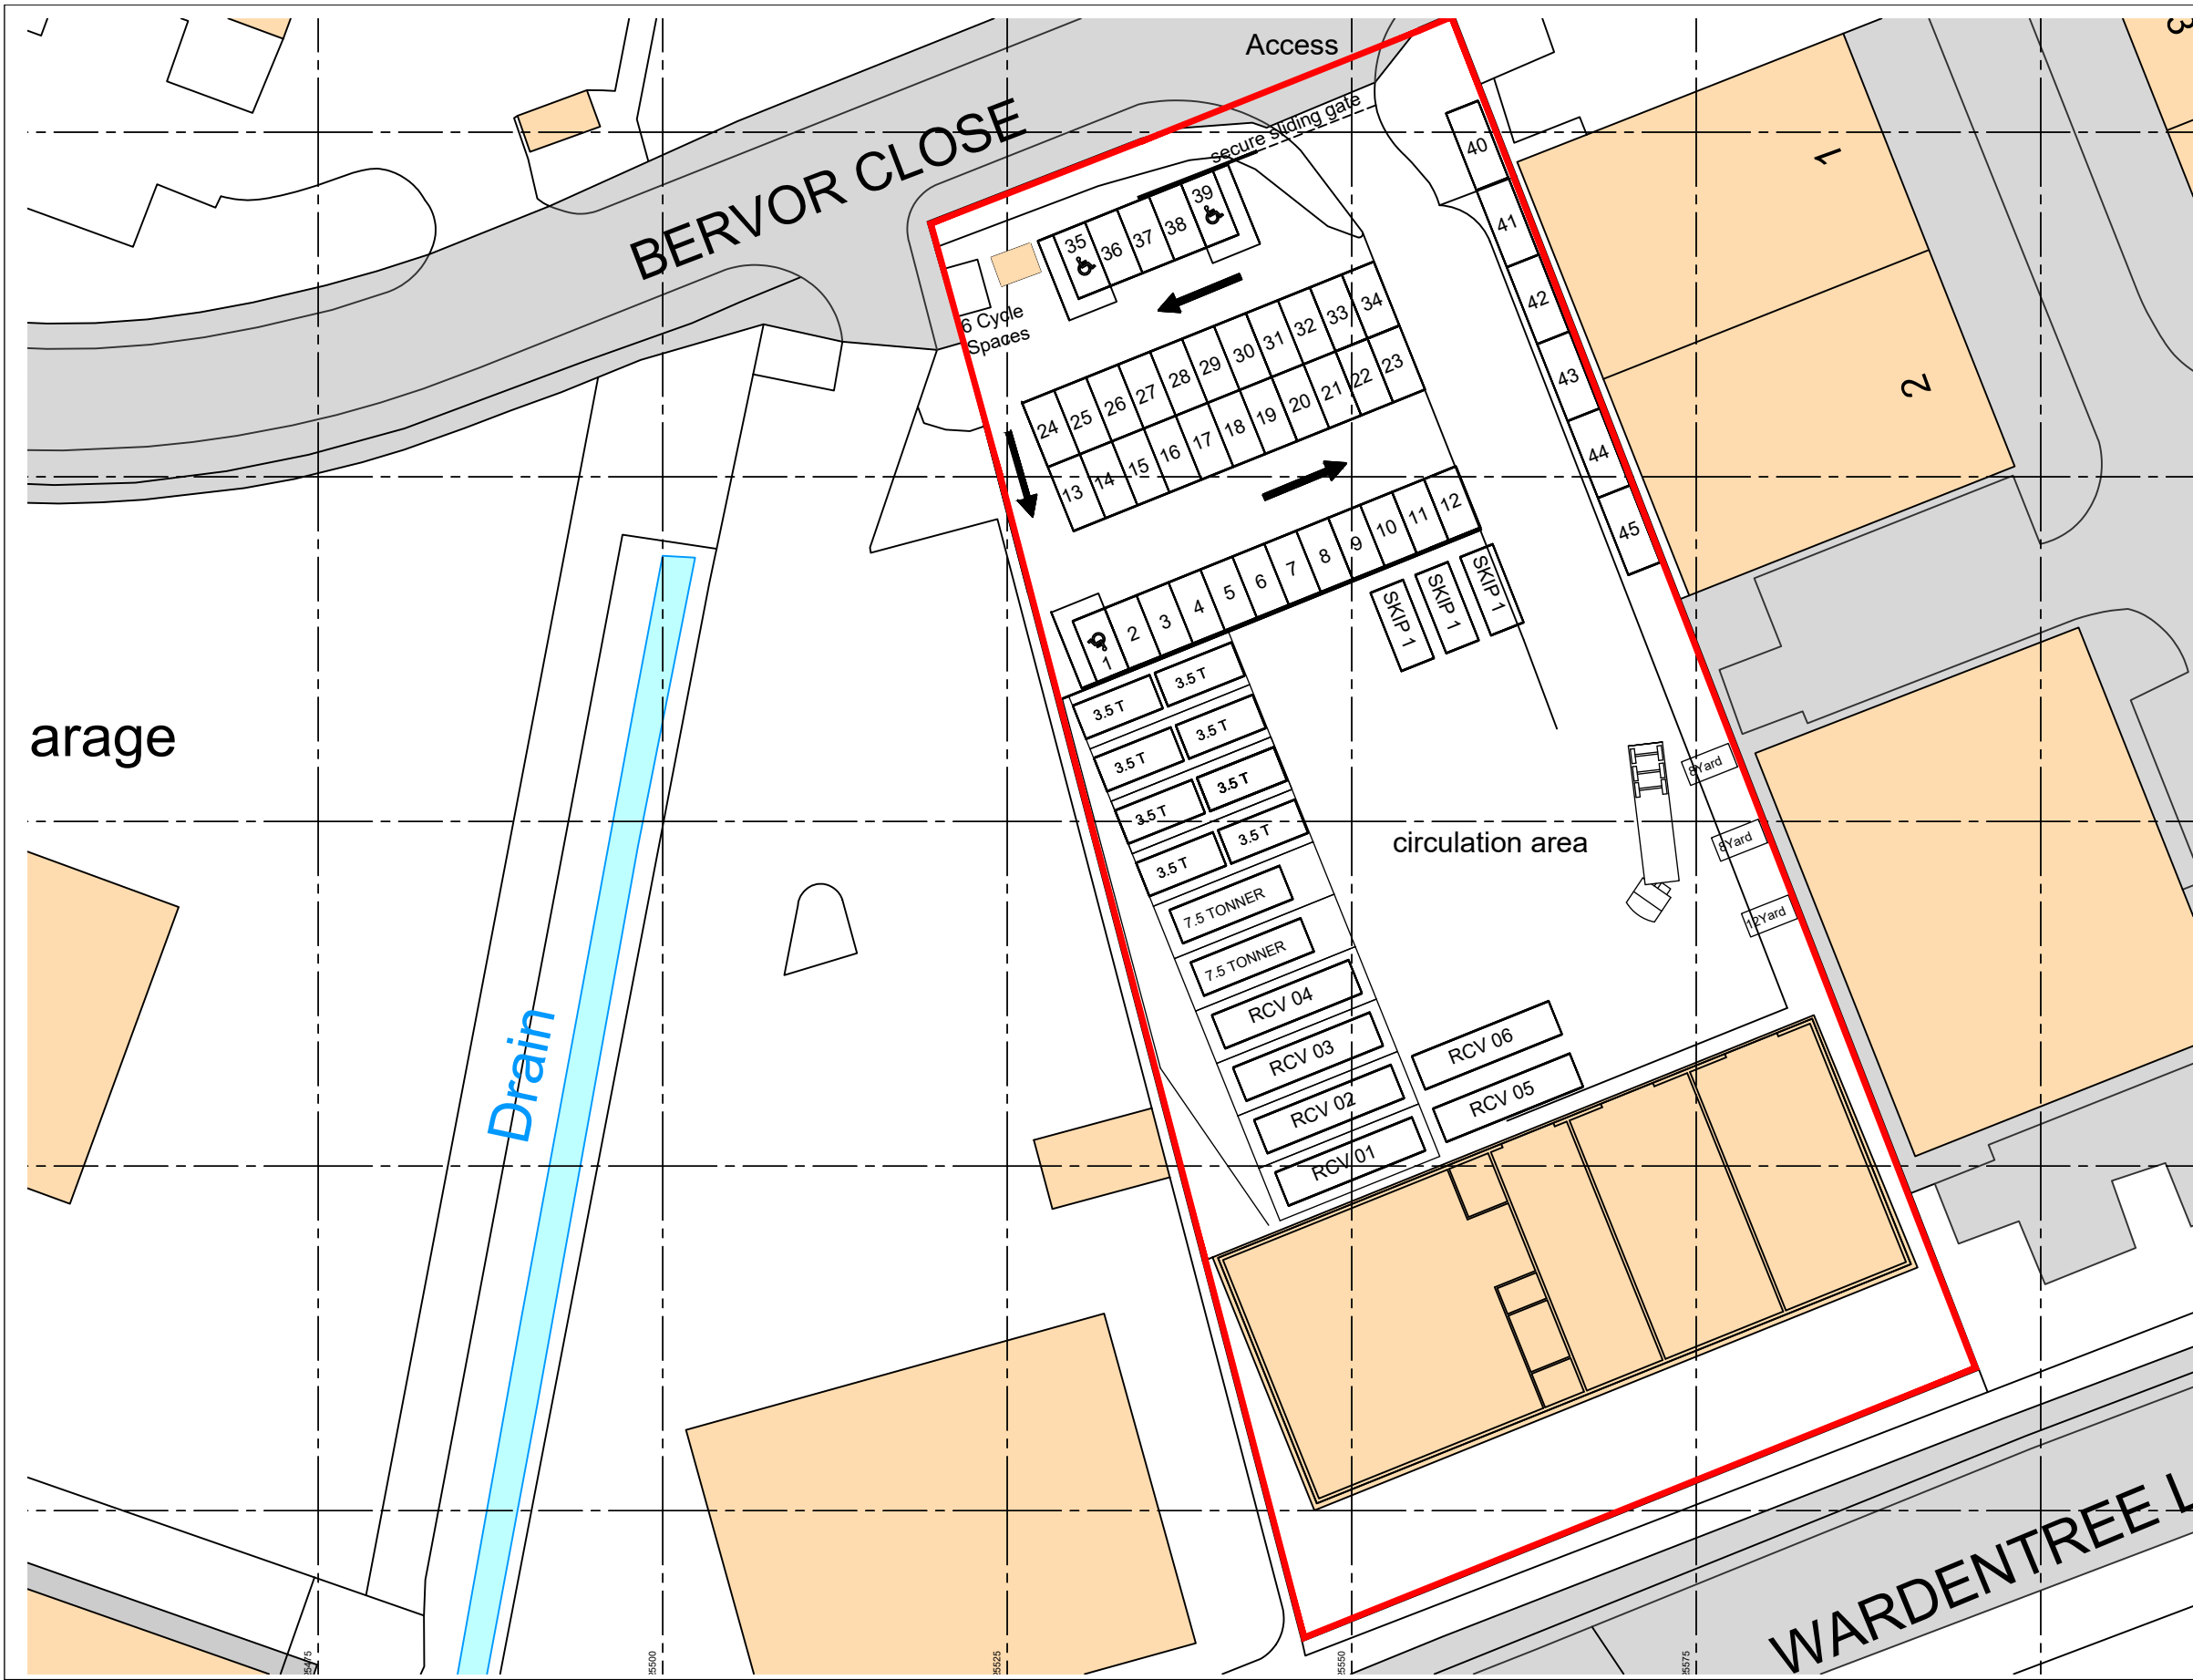

LAYOUT FOR ILLUSTRATIVE PURPOSES ONLY:

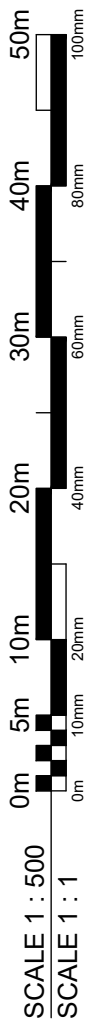

Site Block Plan - as proposed

Scale 1:500 @ A3

Proposal site outlined in red

SCALE 1 : 500

SCALE 1 : 1

Client:

South Holland District Council

Project:

Proposed change of use to Council Depot
Bervor Close, Pinchbeck, Spalding, PE11 3UG

Drawing Number:

A1681-03

Rev:

P1

Date: June 2023

Drawn by: AJO

Scale: As shown @ A3

Checked by: CLS

Drawing Title:

Site Block Plan
as proposed (illustrative only)

PLANNING APPLICATION ISSUE

Oglesby & Limb Ltd

Chartered Architect

Suite 1, Market Chambers
12 Market Place, Spalding, Lincs
PE11 1SL

Tel: 01775 761196

e-mail: design@o-l-ltd.co.uk

