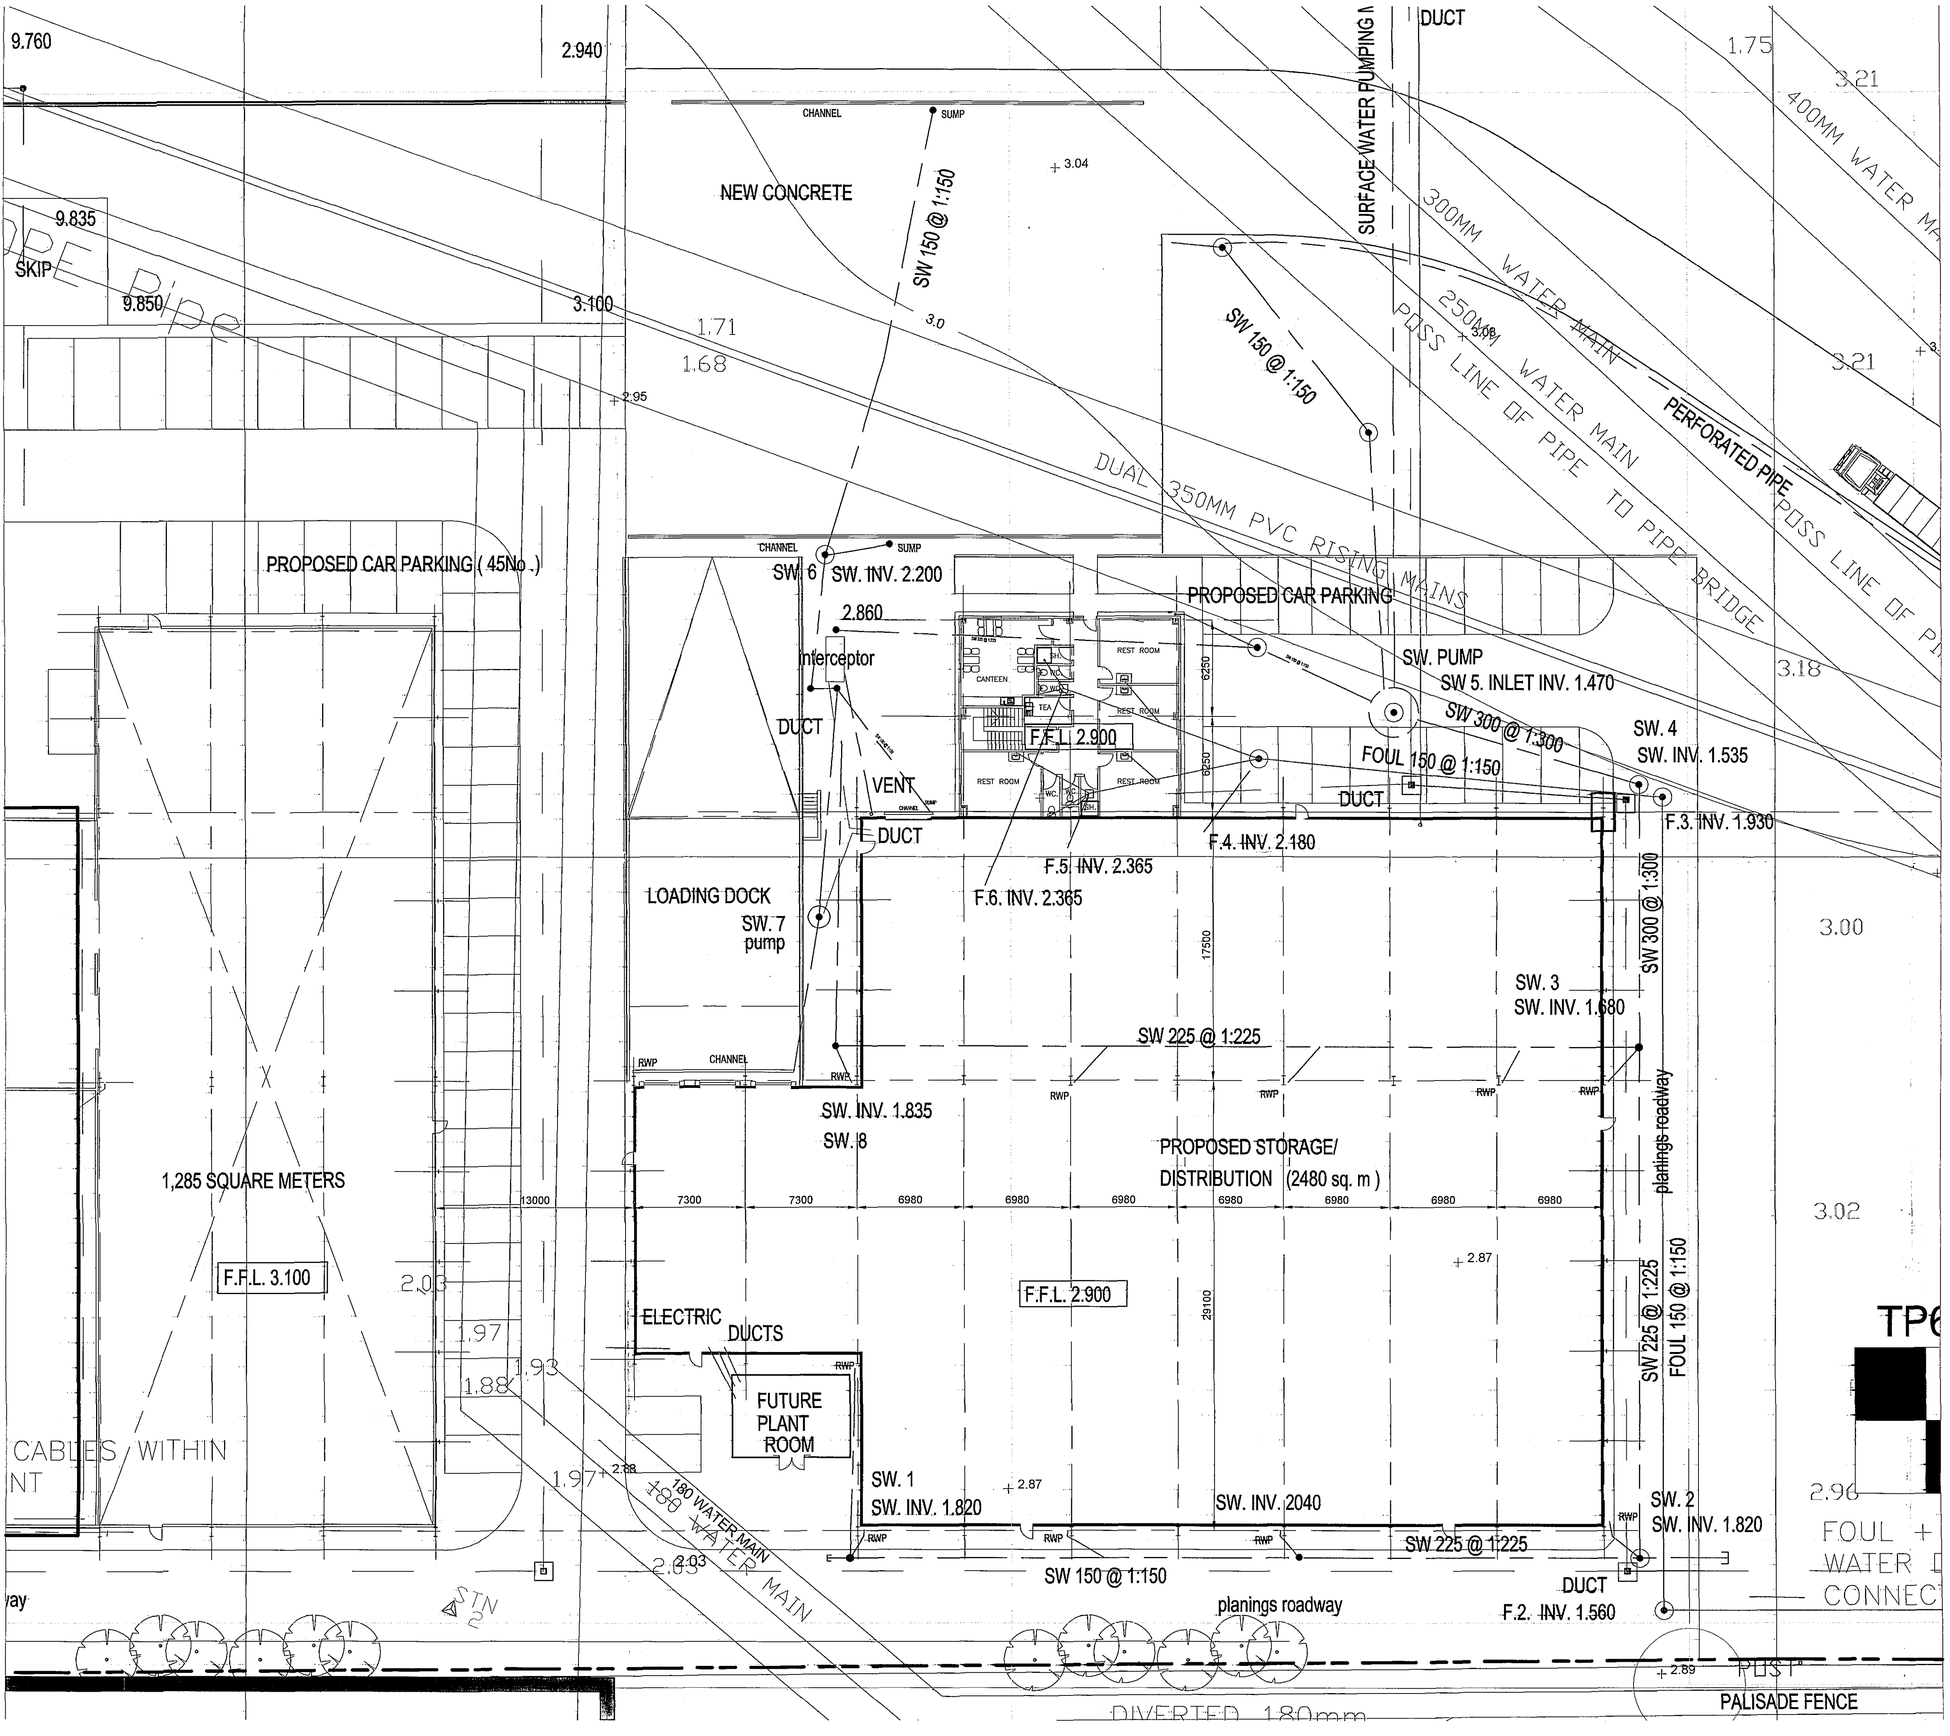


DETERMINED PLAN

Planning & Development
11 MAY 2005
Ref: 05/210

DC ARCHITECTURAL SOLUTIONS LIMITED
ARCHITECTURAL AND PLANNING SERVICES
26, Southgate, Sleaford, Lincolnshire. NG34 7RY.
Telephone 01529 309611
Fax 01529 309612
email dcarchitectural@btconnect.com

Client
FRESHLINK LTD

Project
STORAGE , DISTRIBUTION AND OFFICES

Drawing Title
PROPOSED PLANS

Drawing Number
DC/102 / 110

Scale
1:200

Drawn
DB

Date
APRIL 2005

Checked