




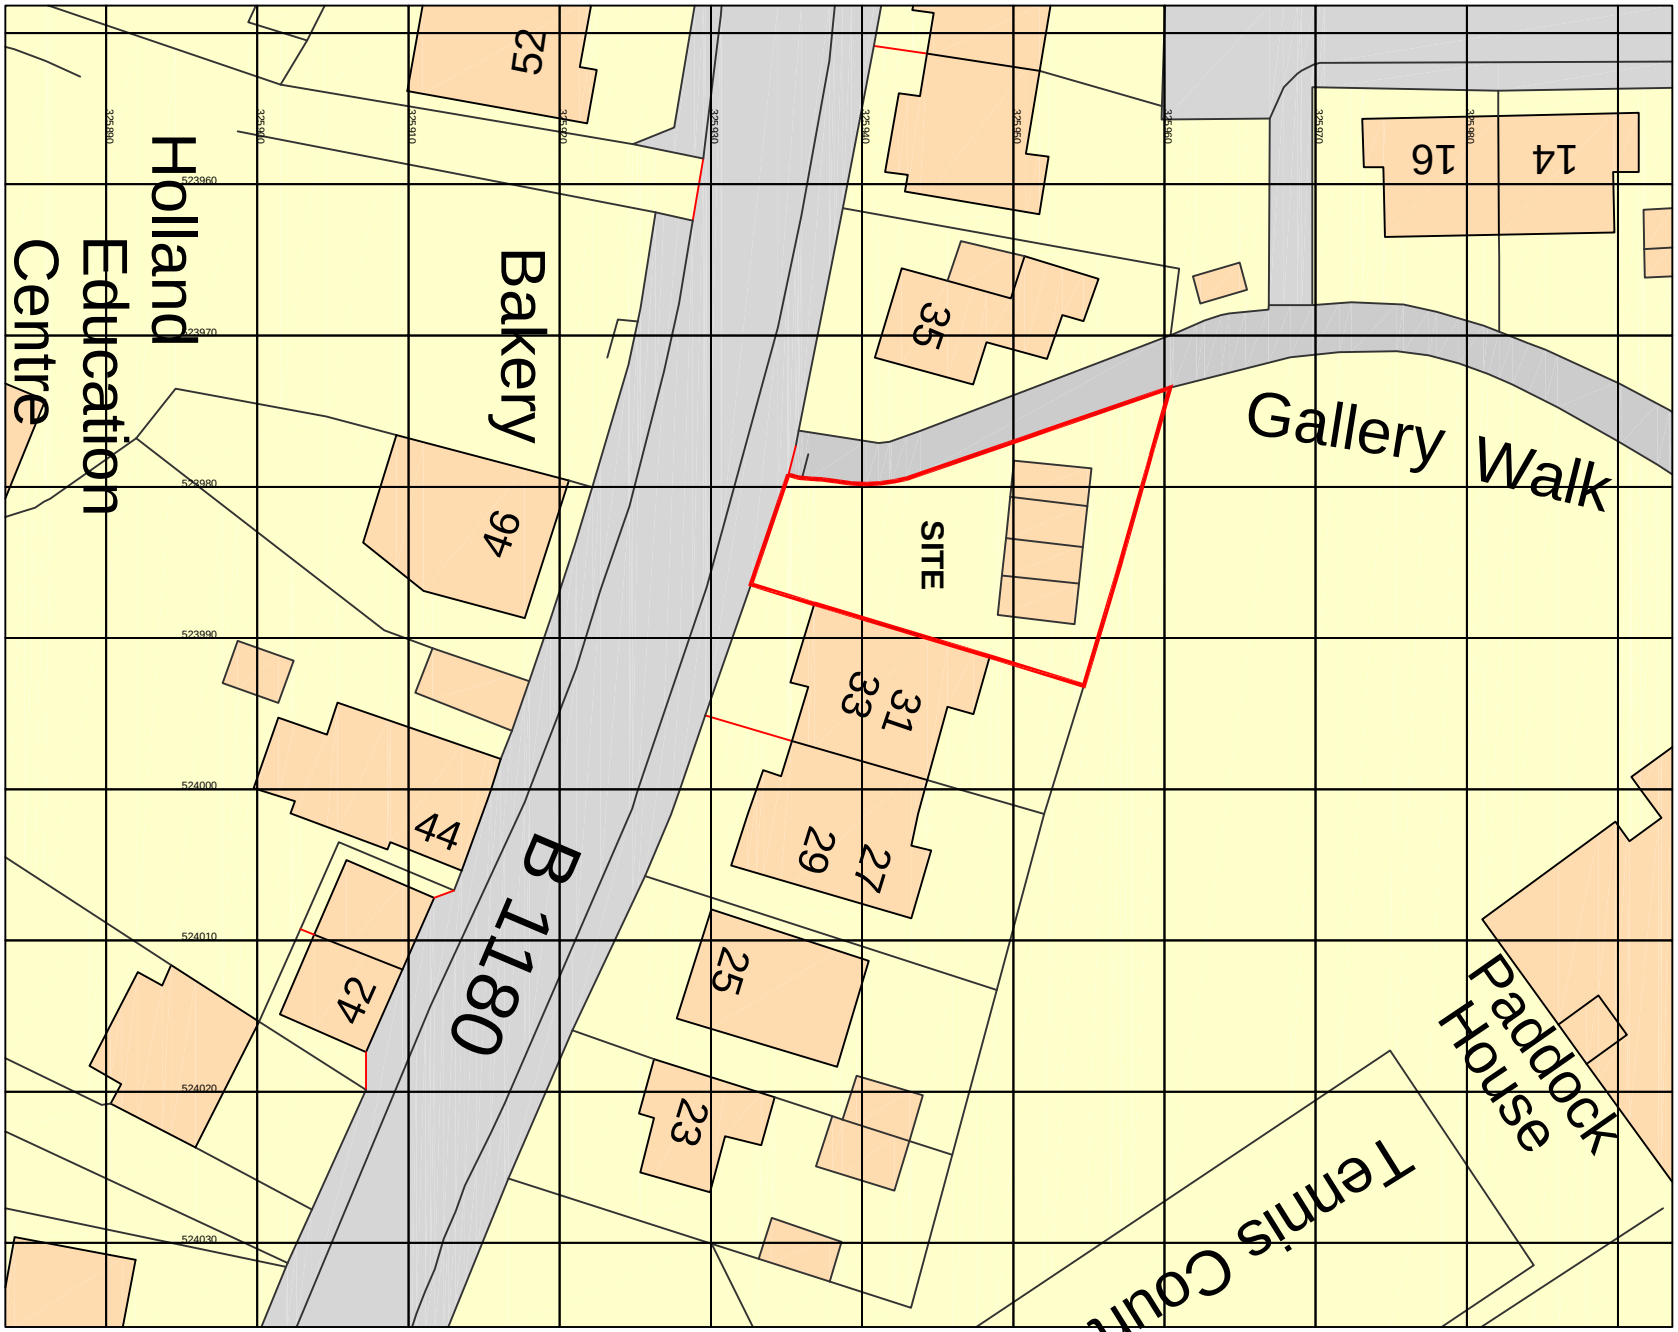


SITE LOCATION PLAN
SCALE 1:500

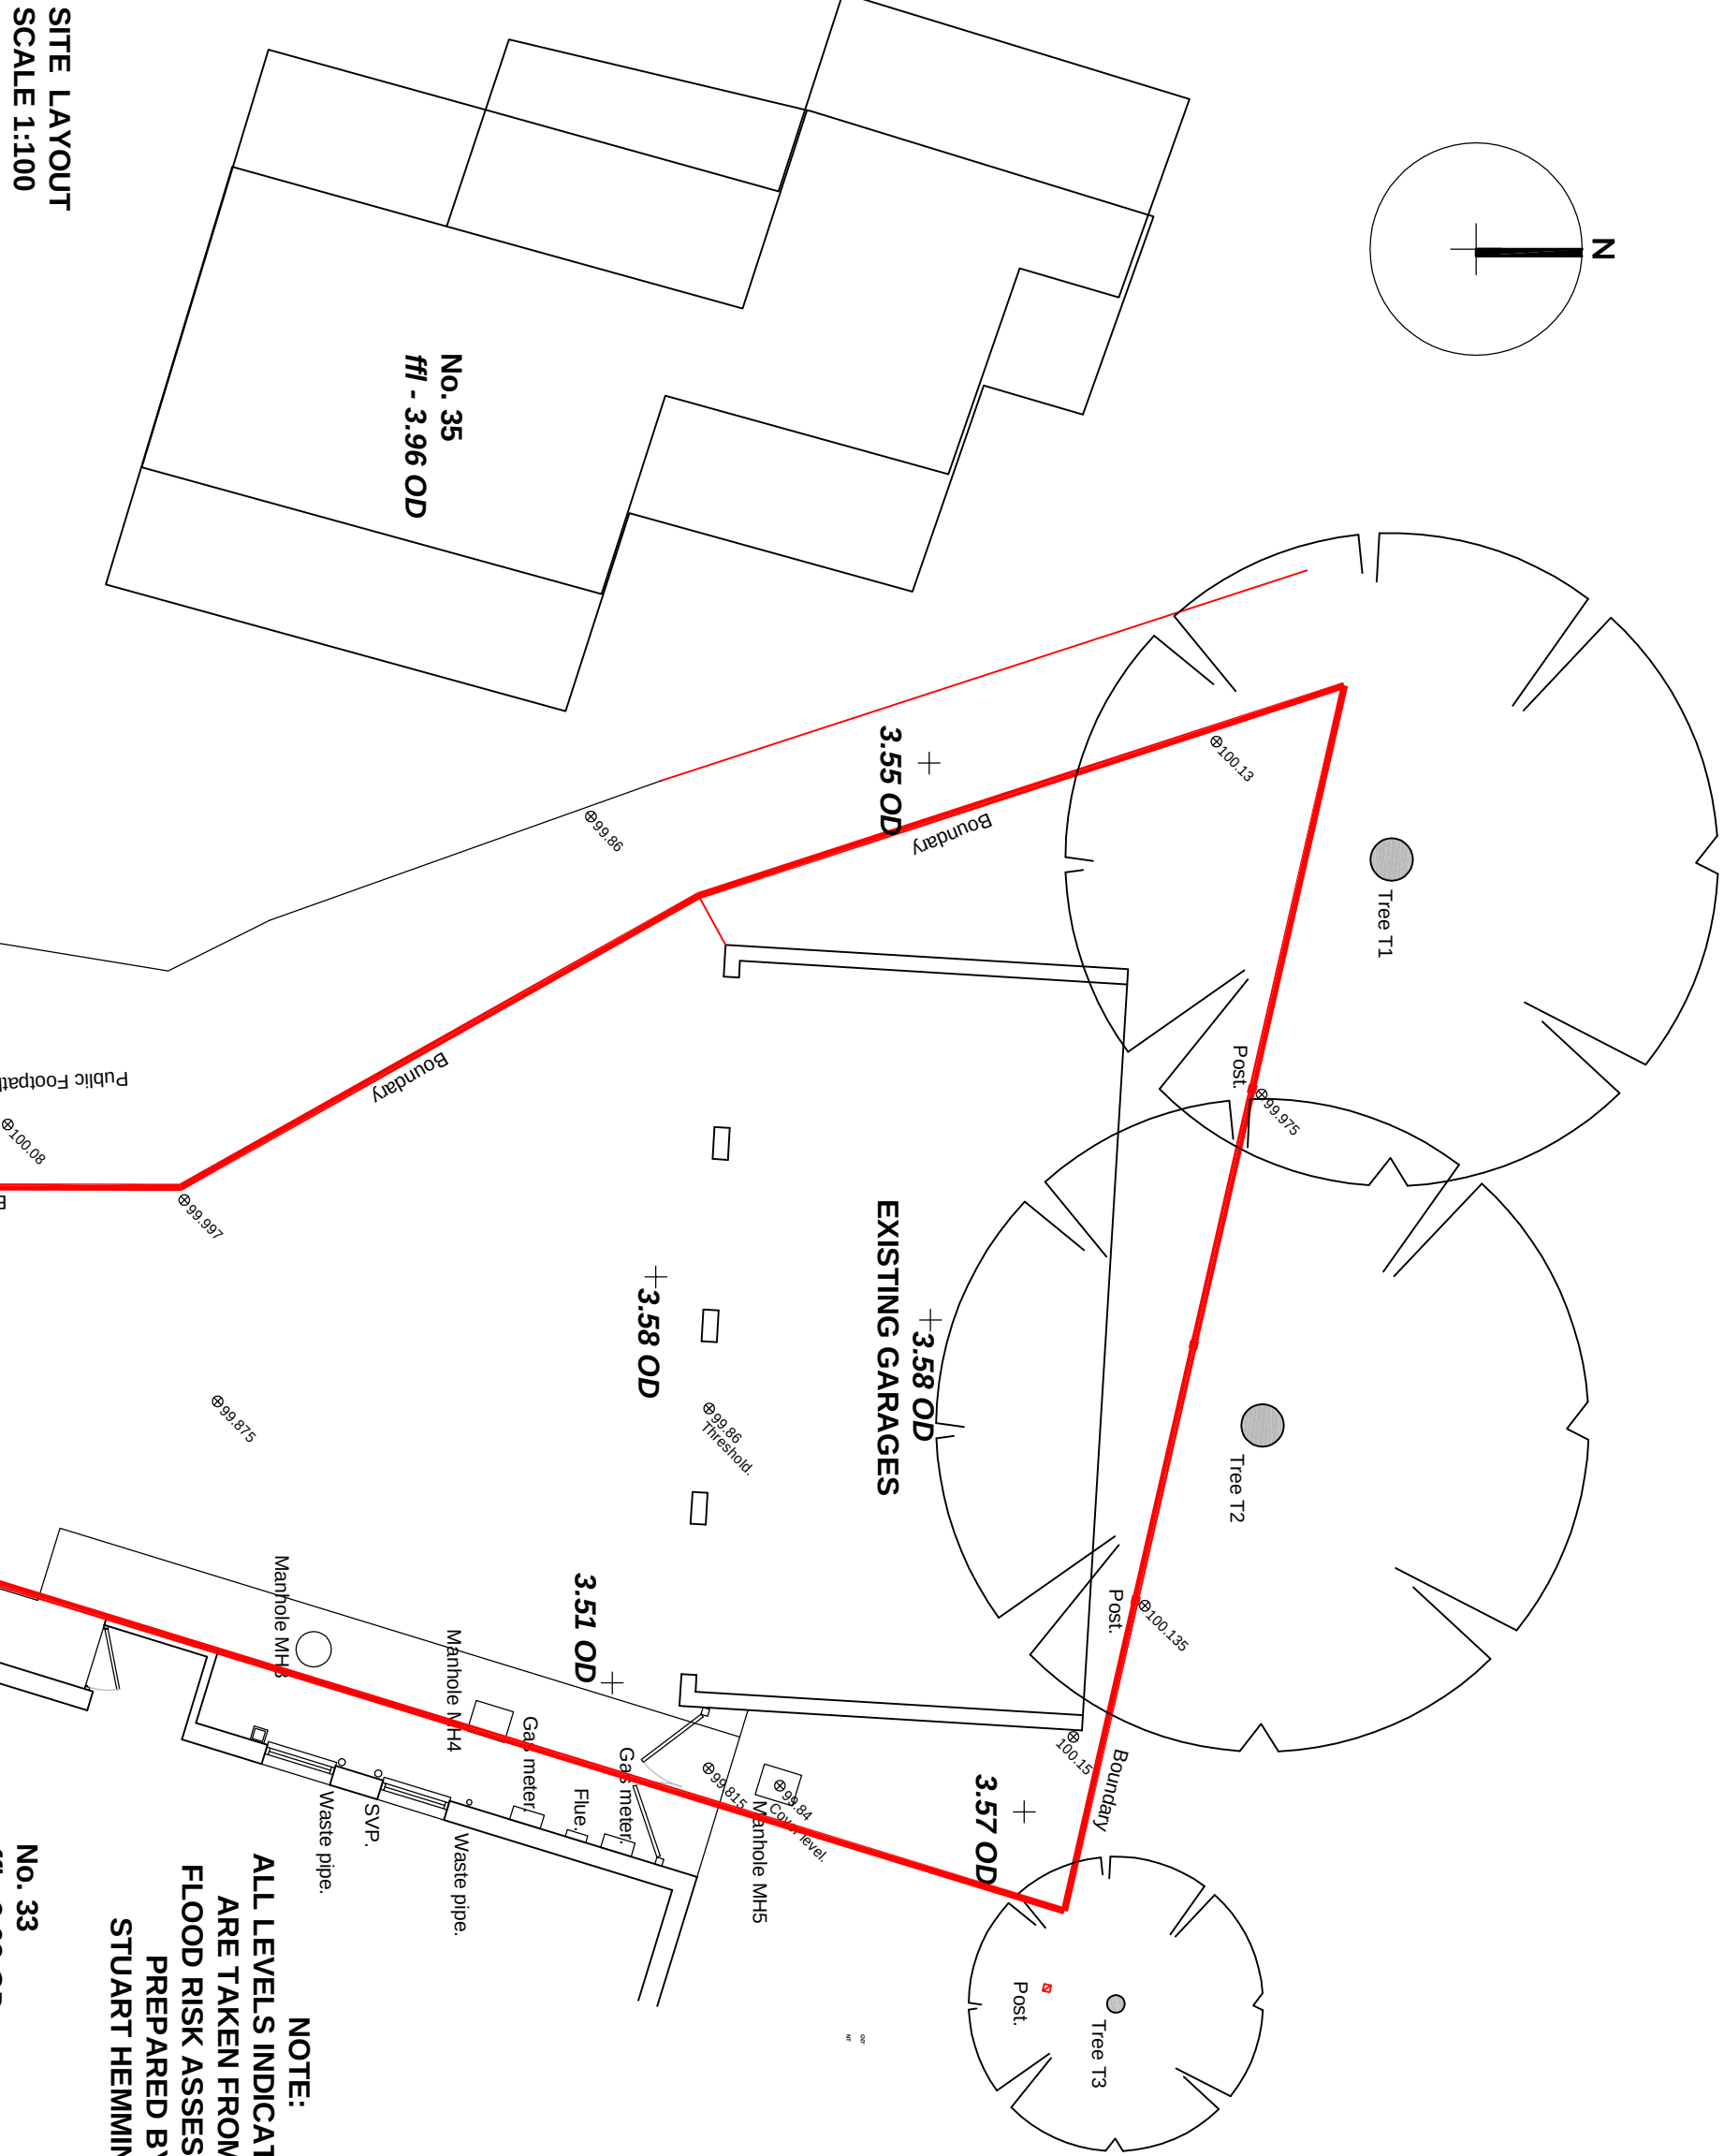

SITE LAYOUT
SCALE 1:100

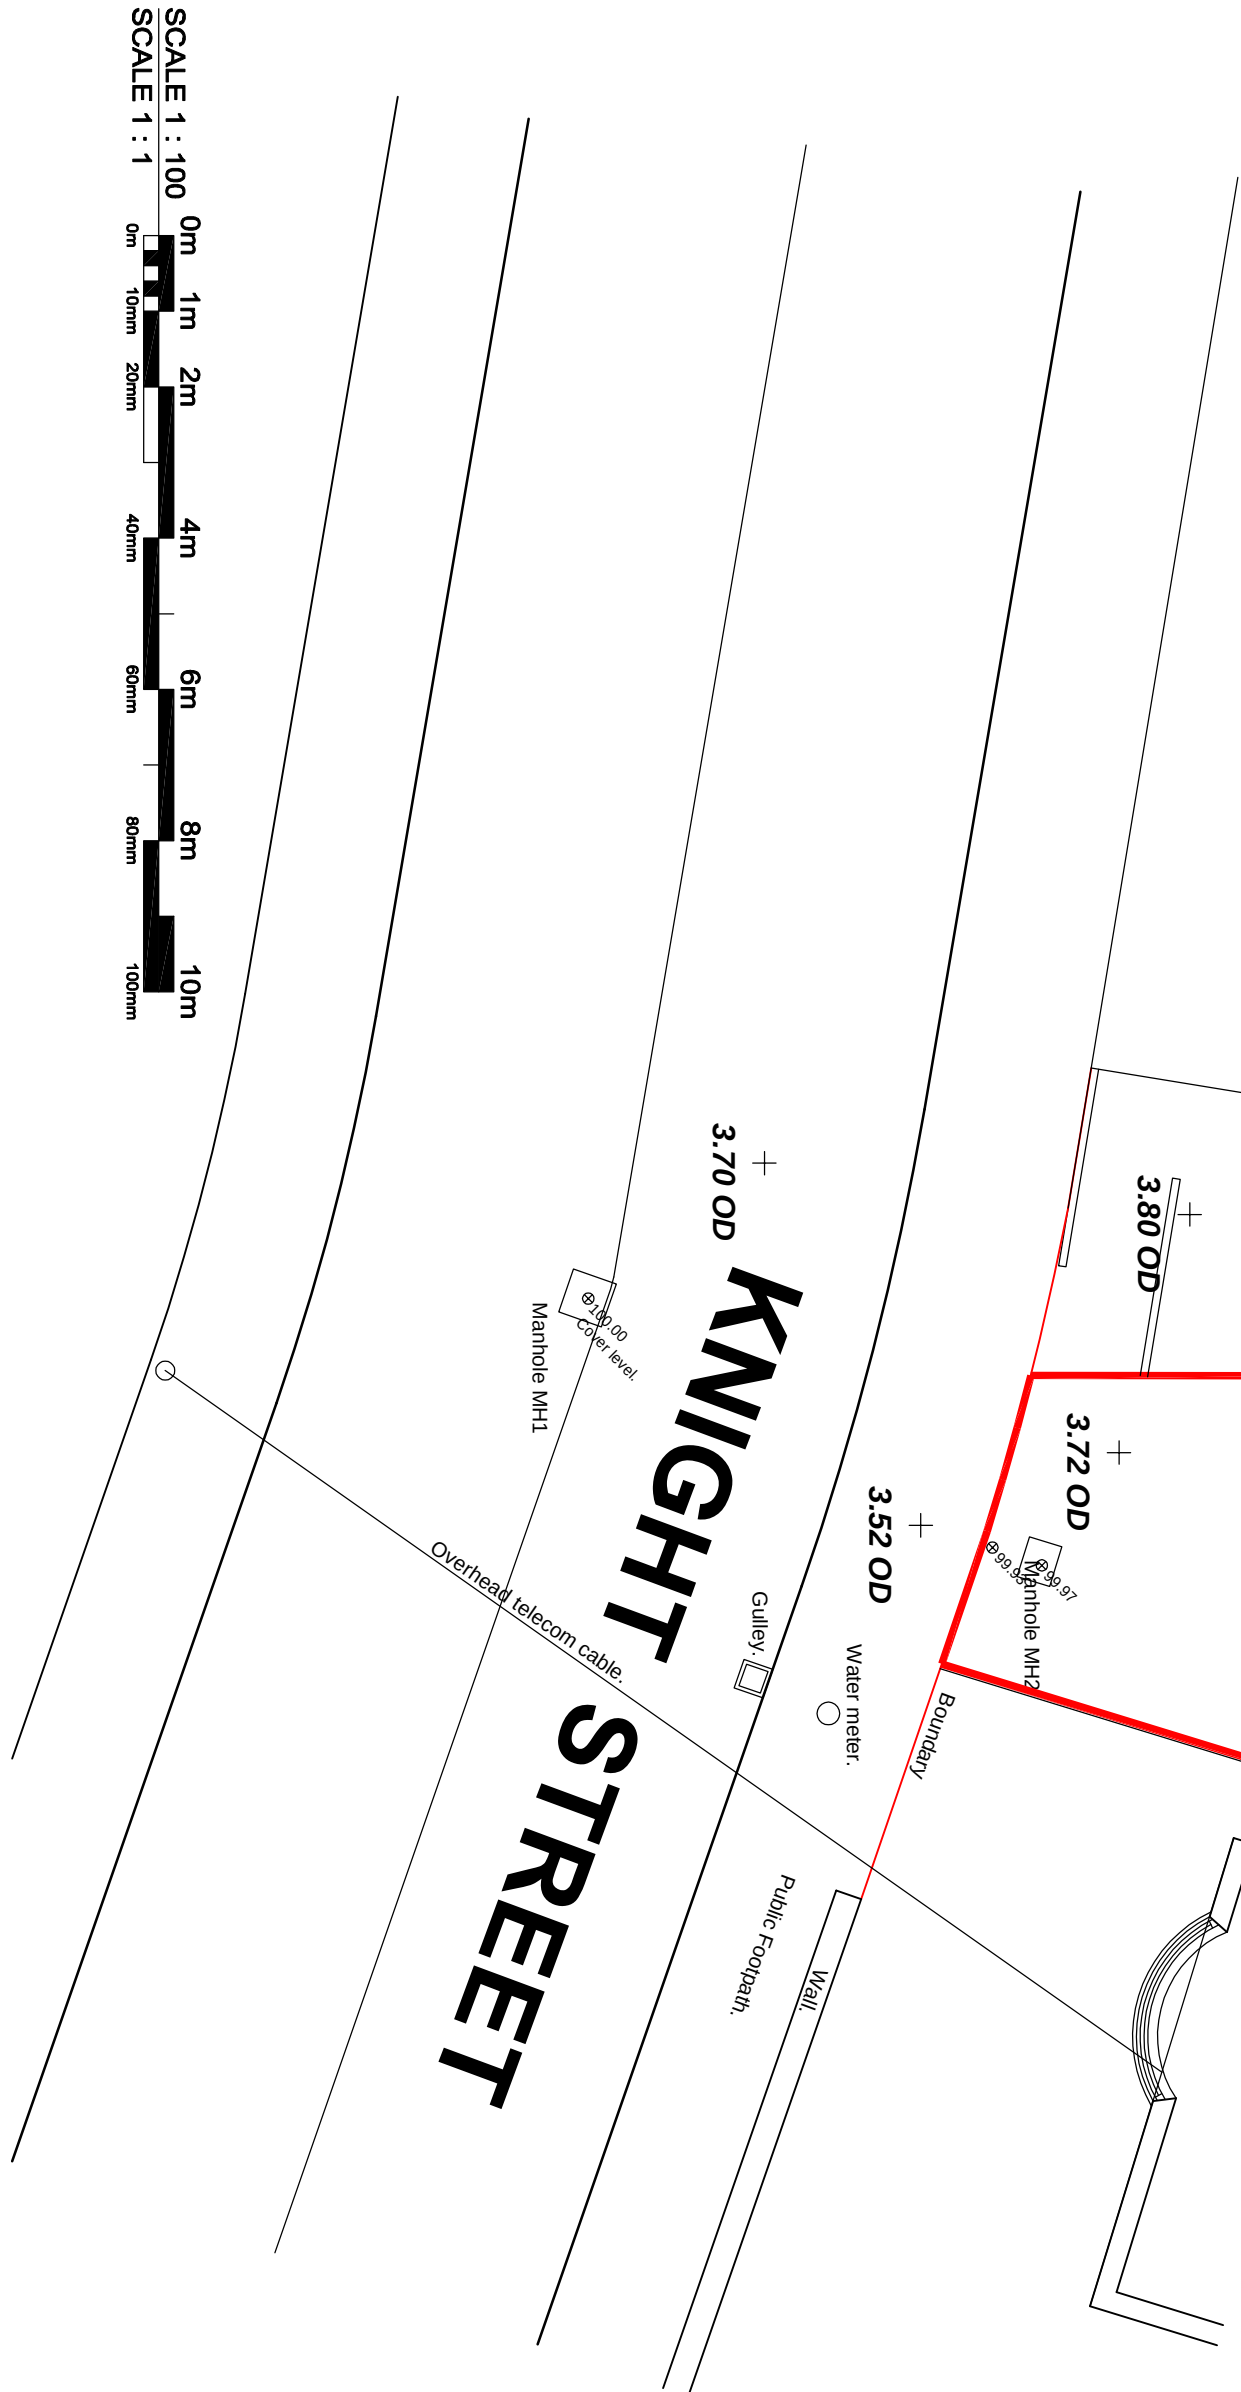

STREET ELEVATION
SCALE 1:100

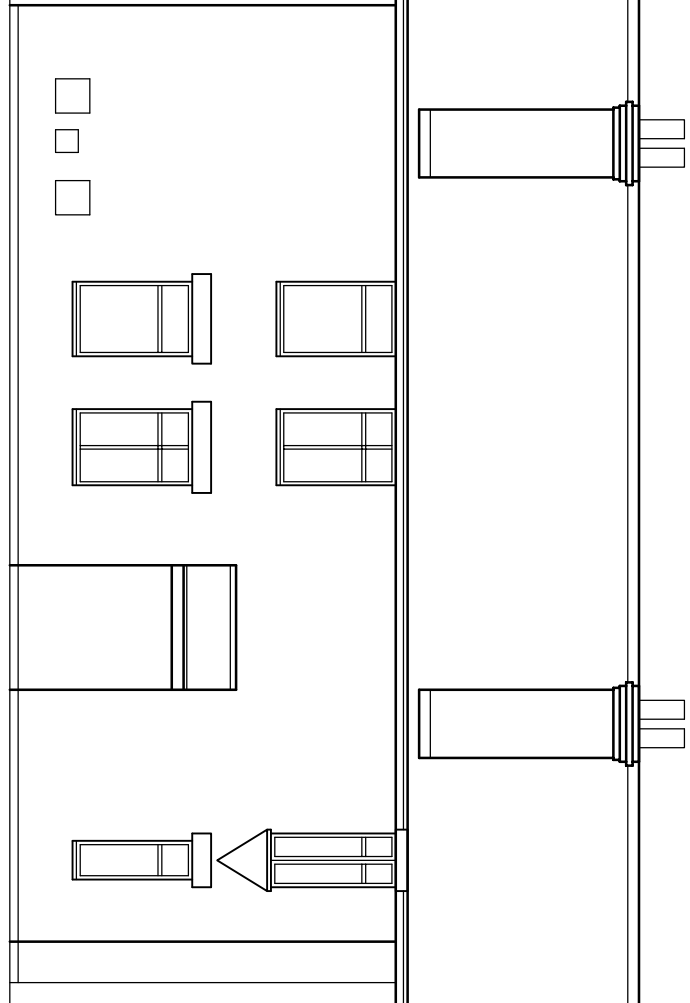

SIDE ELEVATION
SCALE 1:100

Drawing Title: Site Location Plan, Block Plan and Elevations As Existing	
REVISED PLANNING SUBMISSION	
Date:	Scale:
OCT 2013	AS SHOWN
Drawn by:	Checked by:
RCW	AJO
Drawing Number:	Rev:
A1062 - 01	A

Ogleby & Limb Ltd
Chartered Architect

Suite 4 & 5 Market Chambers
12 Market Place
PE11 1SL
Tel: 01775 761196
e-mail: design@o-limb.co.uk

O&L

Client:
Monograms Properties Ltd

Project:
**Land adjacent 33 Knight Street,
Pichebeck, Spalding. PE11 3RA.**