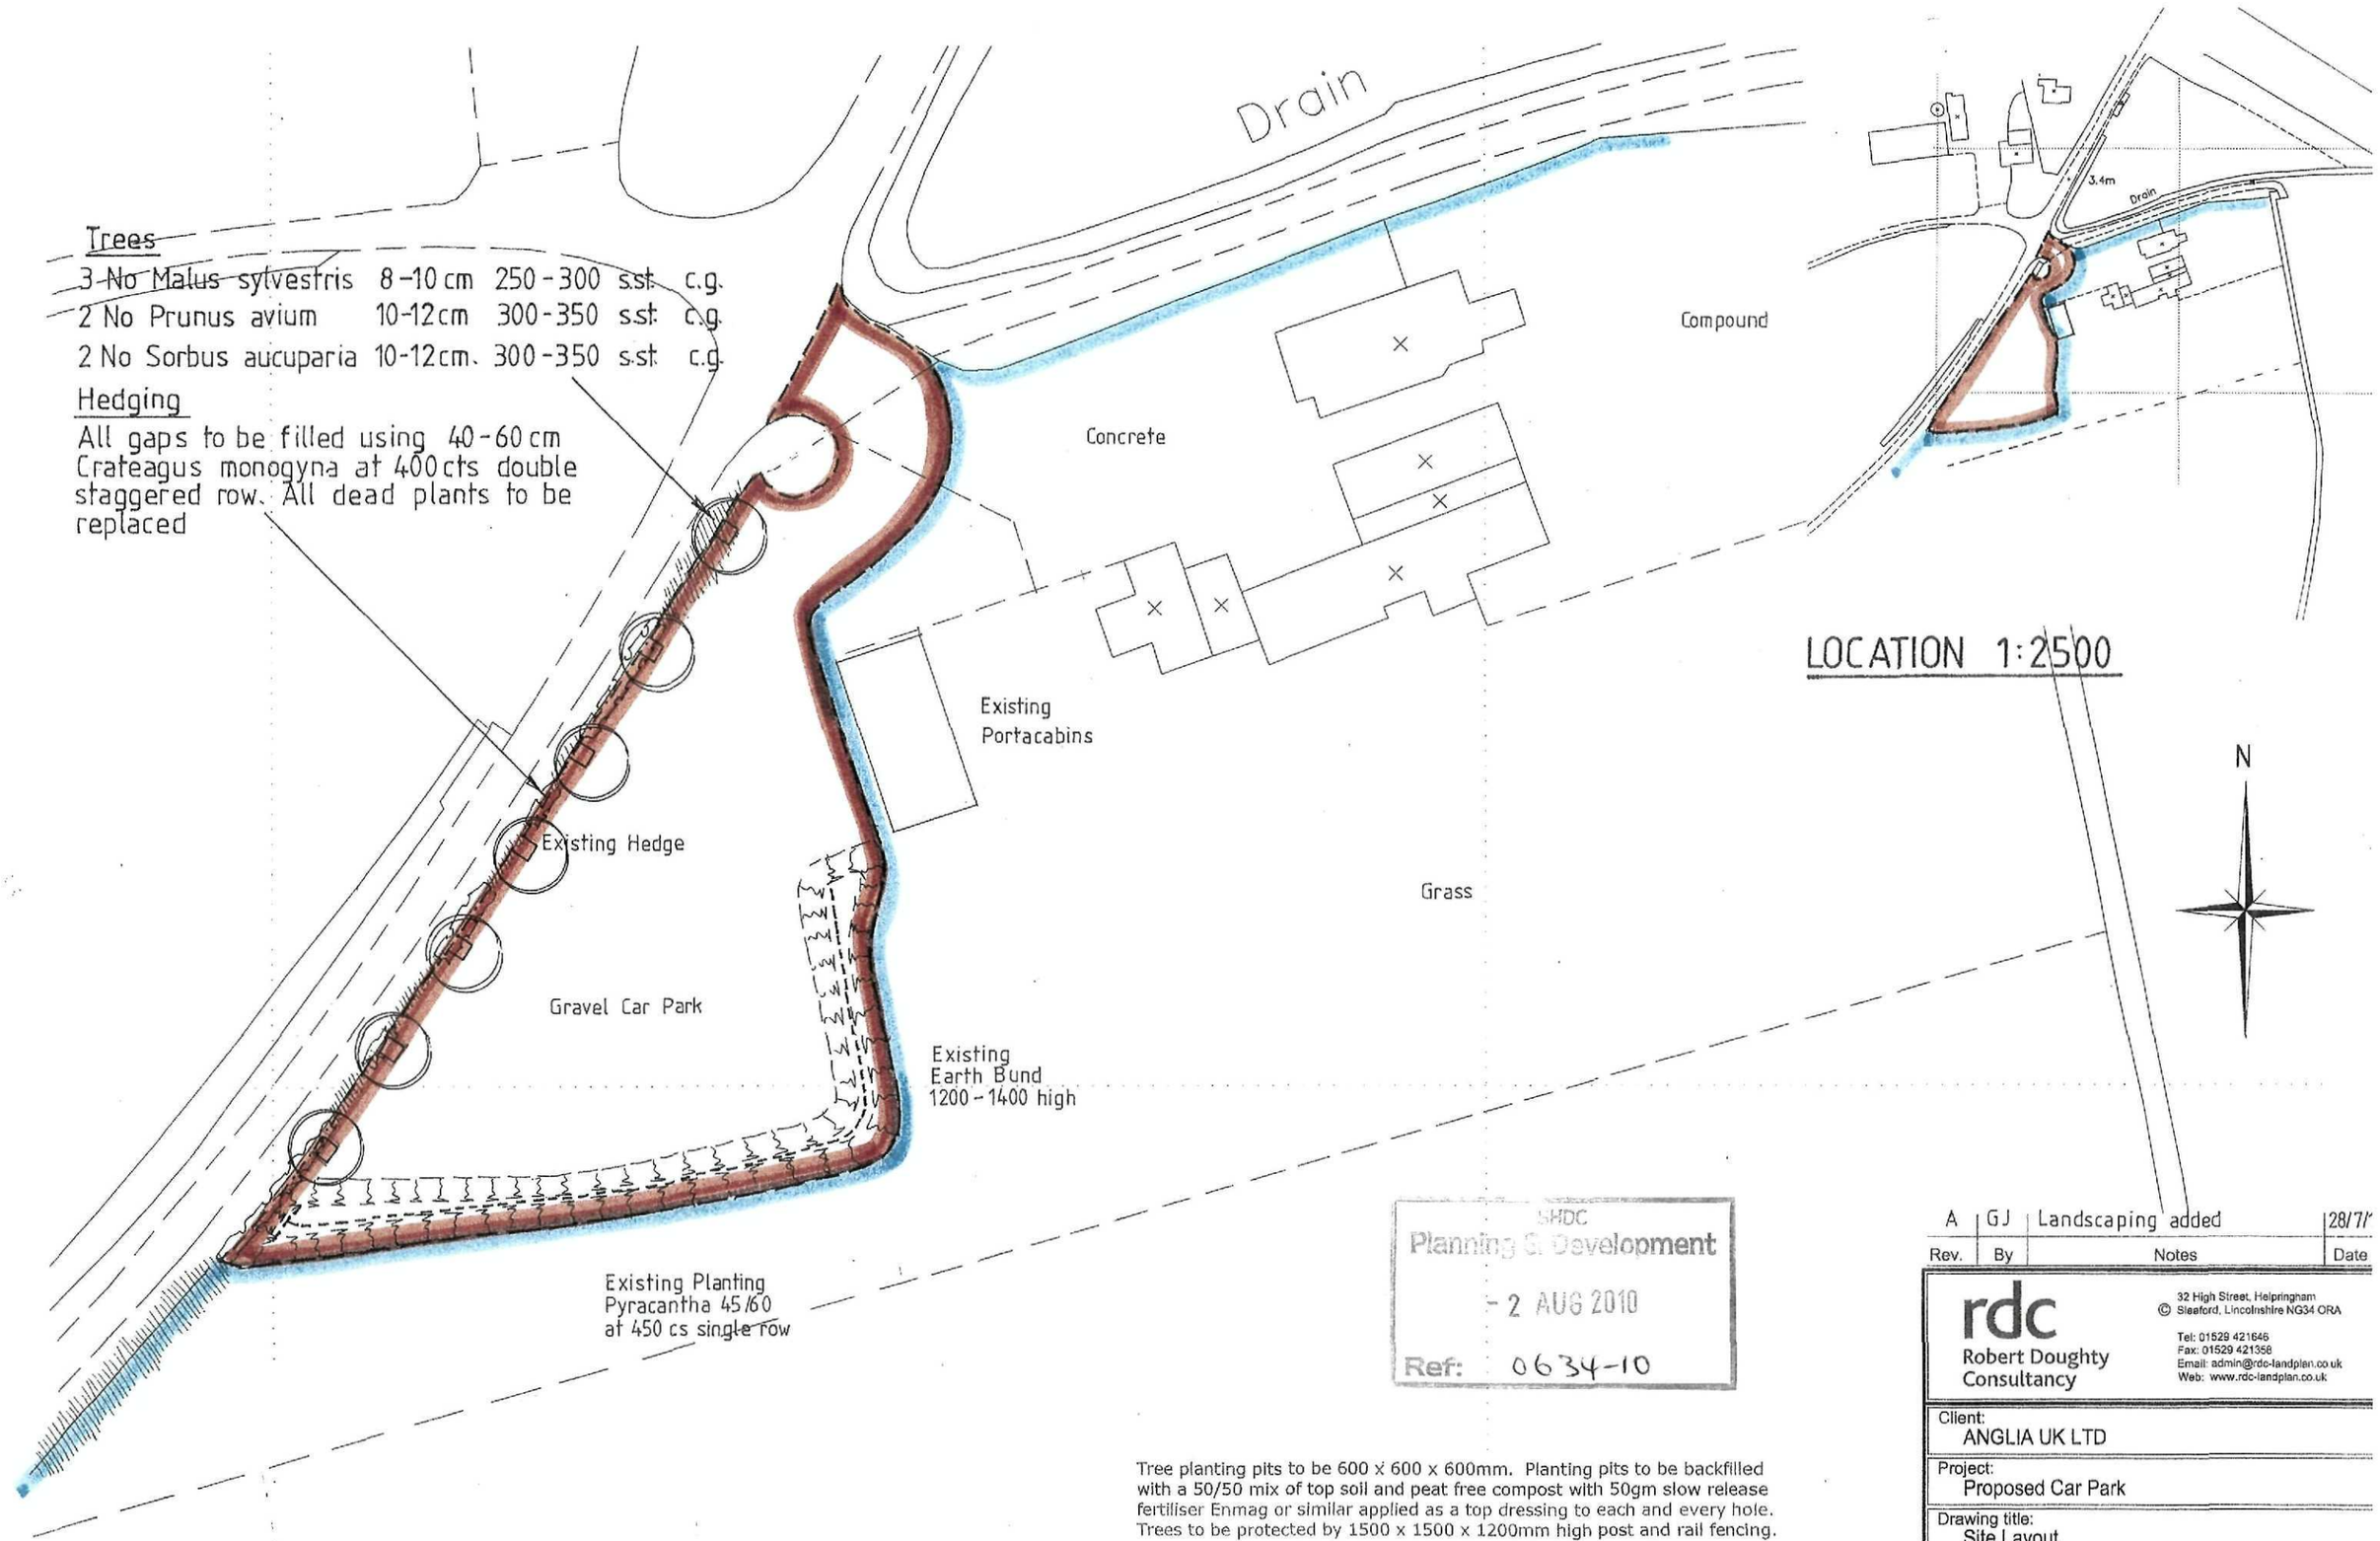


SHDC
Planning & Development
- 2 AUG 2010
Ref: 0634-10

Tree planting pits to be 600 x 600 x 600mm. Planting pits to be backfilled with a 50/50 mix of top soil and peat free compost with 50gm slow release fertiliser Enmag or similar applied as a top dressing to each and every hole. Trees to be protected by 1500 x 1500 x 1200mm high post and rail fencing.

Reproduced from Ordnance Survey Map with the permission of the controller of HM Stationery Office.
Crown Copyright reserved
Robert Doughty Consultancy Licence No. 100010613

Rev.	By	Notes	Date
A	GJ	Landscaping added	28/7/

rdc
Robert Doughty Consultancy
32 High Street, Helpringham
Sleaford, Lincolnshire NG34 0RA
Tel: 01529 421646
Fax: 01529 421358
Email: admin@rdc-landplan.co.uk
Web: www.rdc-landplan.co.uk

Client: ANGLIA UK LTD		
Project: Proposed Car Park		
Drawing title: Site Layout		
Drawing No. 823 / 08 / SL01	Rev. A	Drawn GJ
Scale 1 : 500	Date 01 / 07 / 2010	Checked

All measurements should be checked against on site conditions and any discrepancies should be brought to the attention of the Robert Doughty Consultancy.