


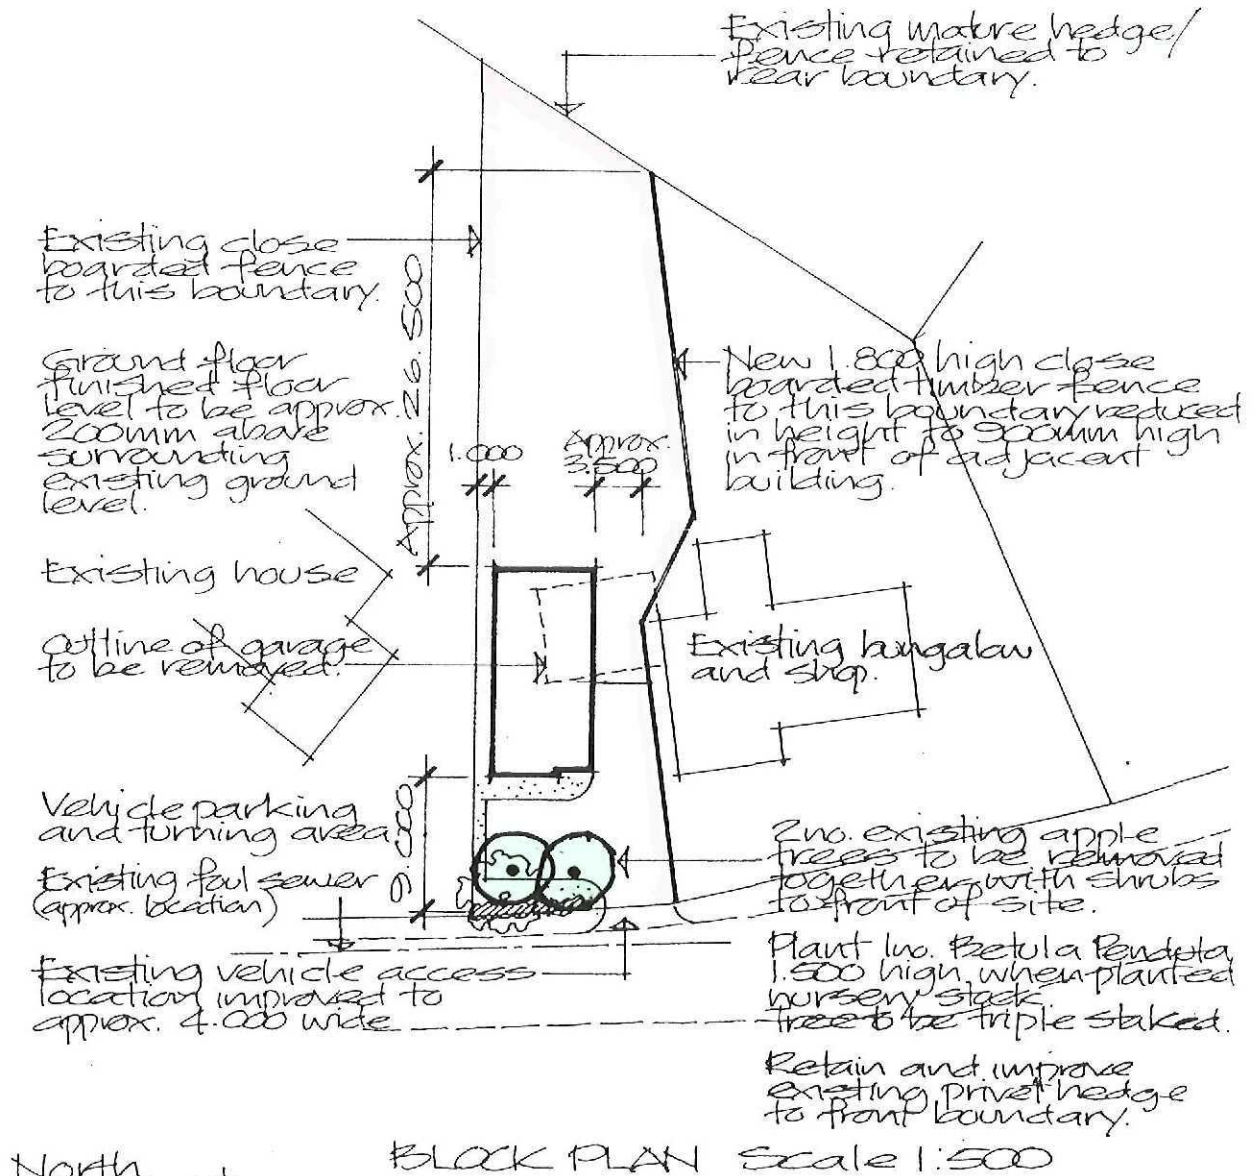

TREE SURVEY

Trees shown to be removed located towards the front of the site which are both mature apple trees.



ALAN HORNSBY

ARCHITECTURAL SERVICES LTD

"Little Acre"

Peak Hill, Cowbit,

Spalding, Lincs. PE12 6AW

Tel. Holbeach (01406) 380591

Scale 1:100 & 1:50 Drg. no. 09/22/01
Date August 2009