

Planning Application Location Plan
Ward Member Notification

H14/0647/02

Scale: 1:3000


FILE COPY

Planning and Development

Council Offices, Priory Road, Spalding, Lincolnshire
PE11 2XE

PLEASE DO NOT COPY THIS PLAN
This map is reproduced from Ordnance Survey material with permission of Ordnance Survey on behalf of Her Majesty's Stationery Office (c) Crown copyright. Unauthorised reproduction infringes Crown copyright and may lead to prosecution or civil proceedings. South Holland District Council LA079413 2002

N

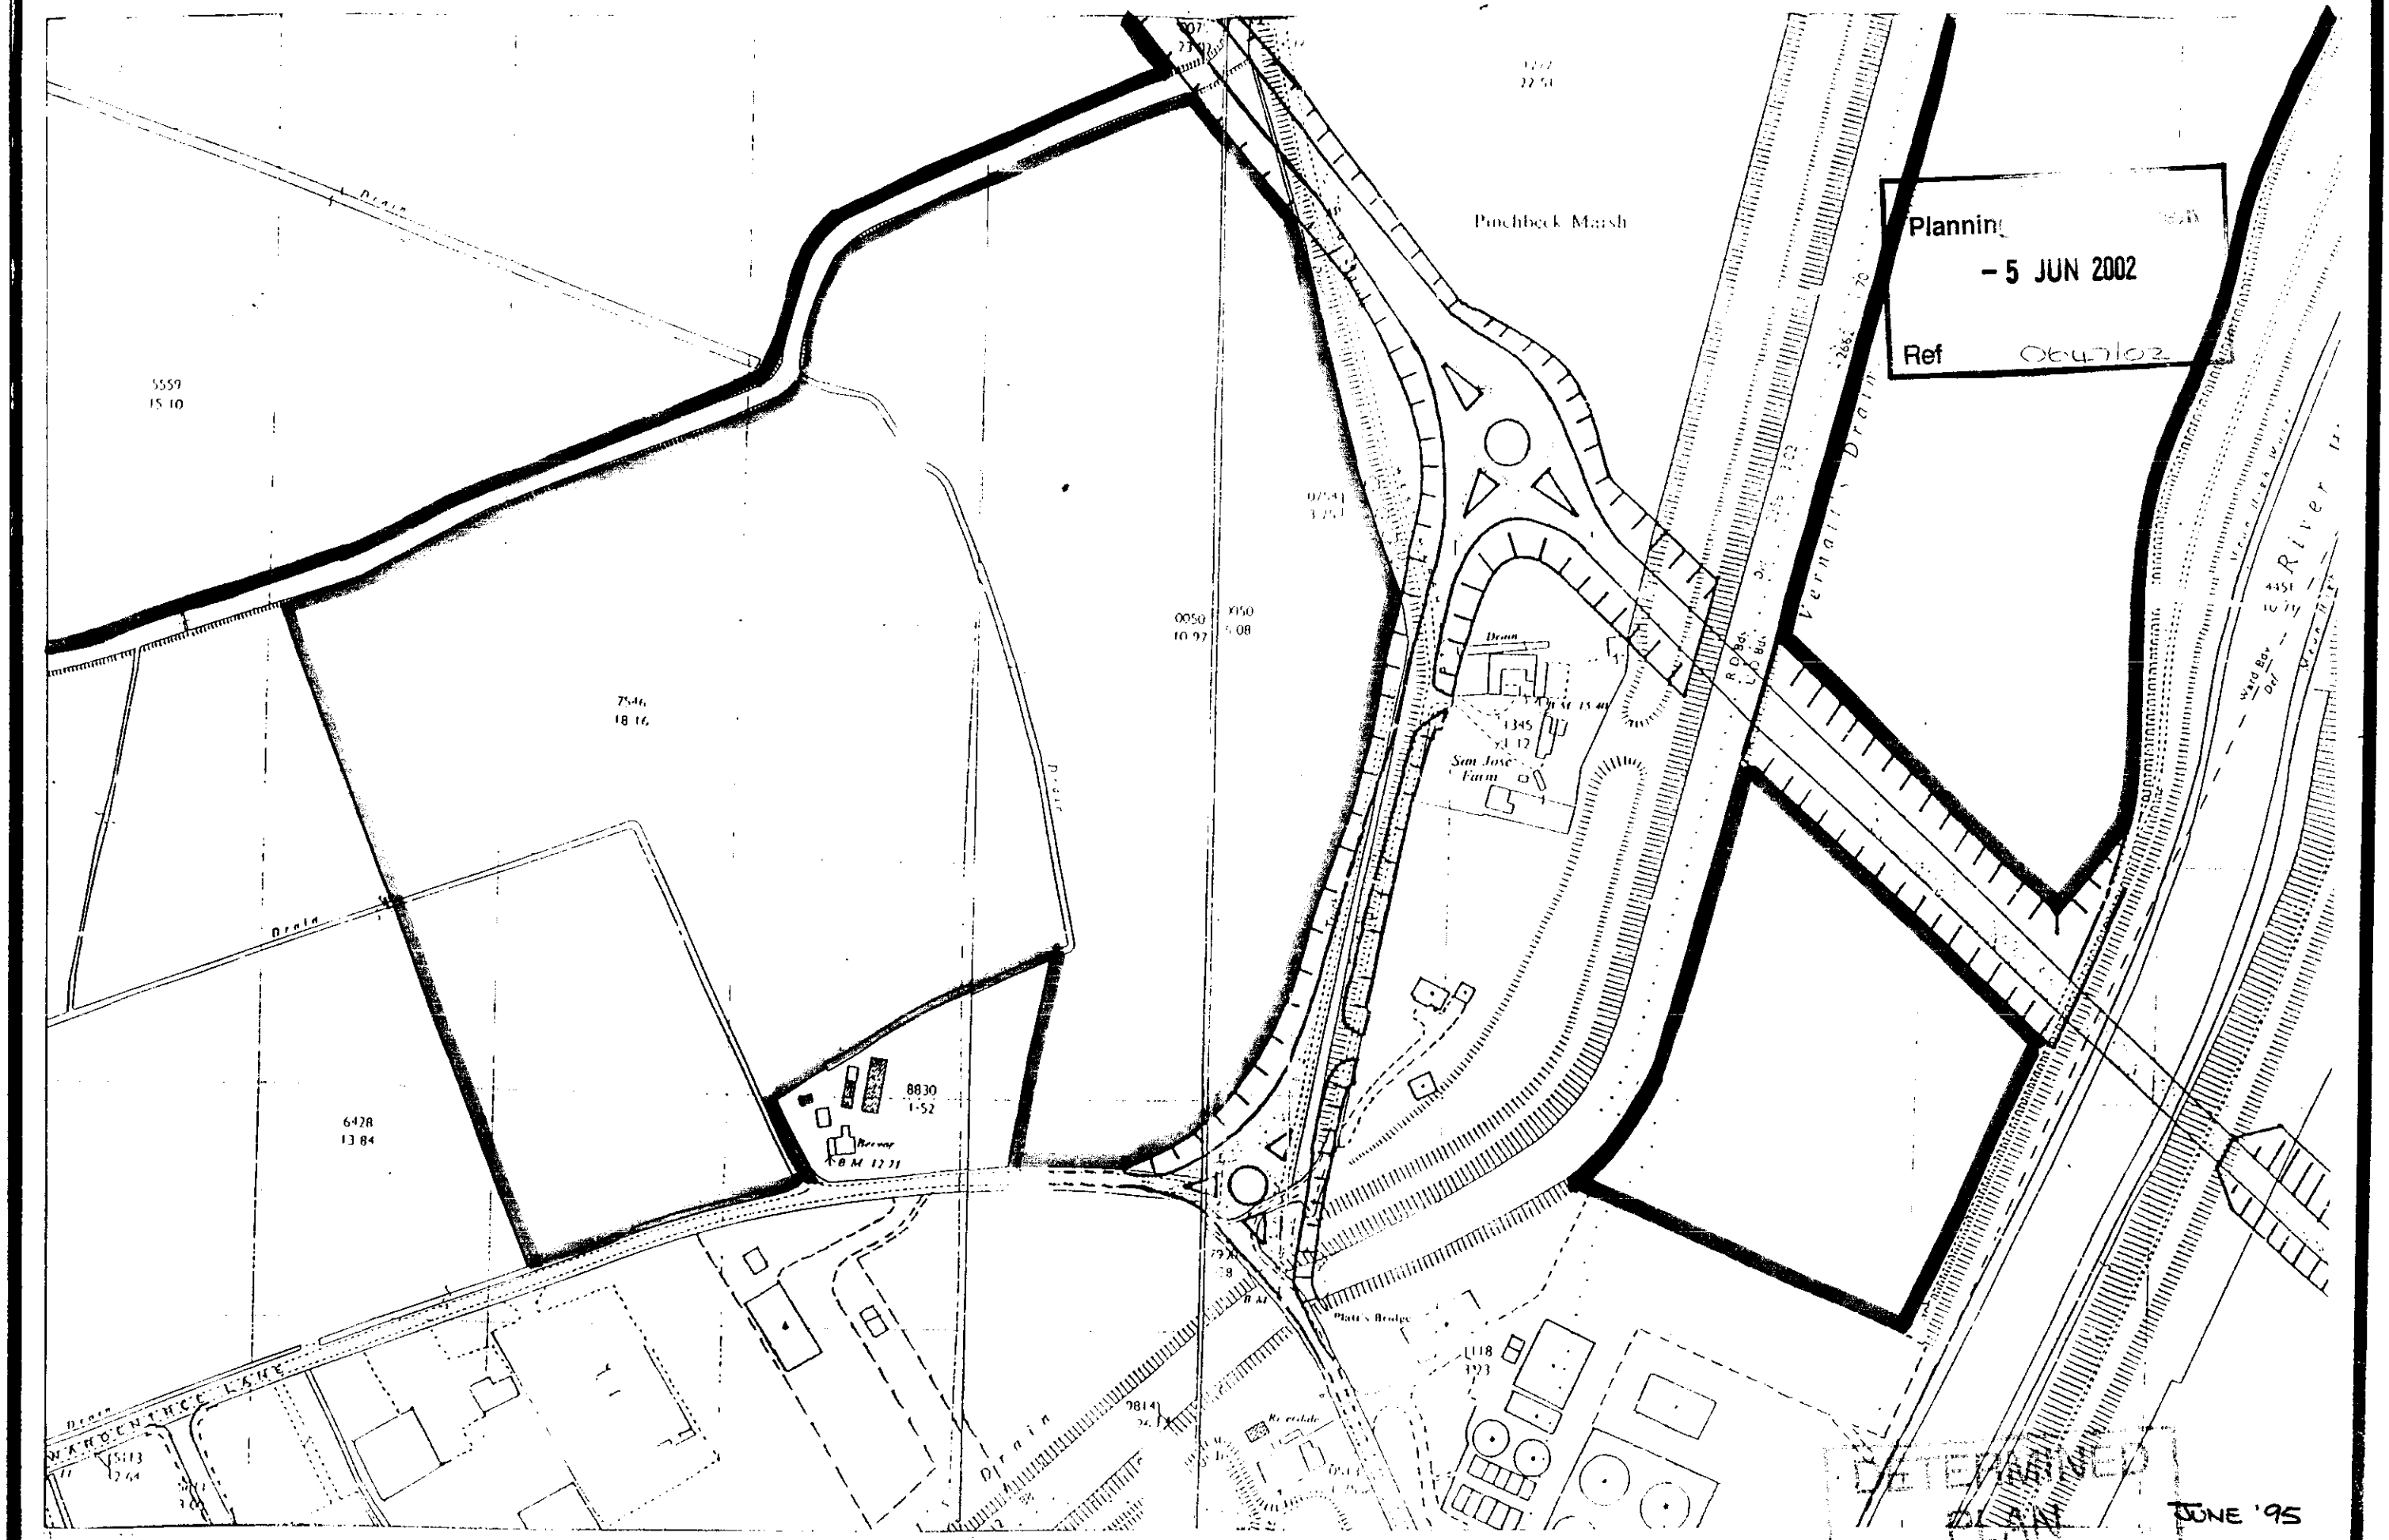

Planning
– 5 JUN 2002
Ref 06/0102

Reproduced from the O.S. Sheet with the sanction of the Controller H.M.S.O. Crown Copyright reserved.

N

LAND AT WARDENTREE LANE, SPALDING. 1/2500

SAVILLS