

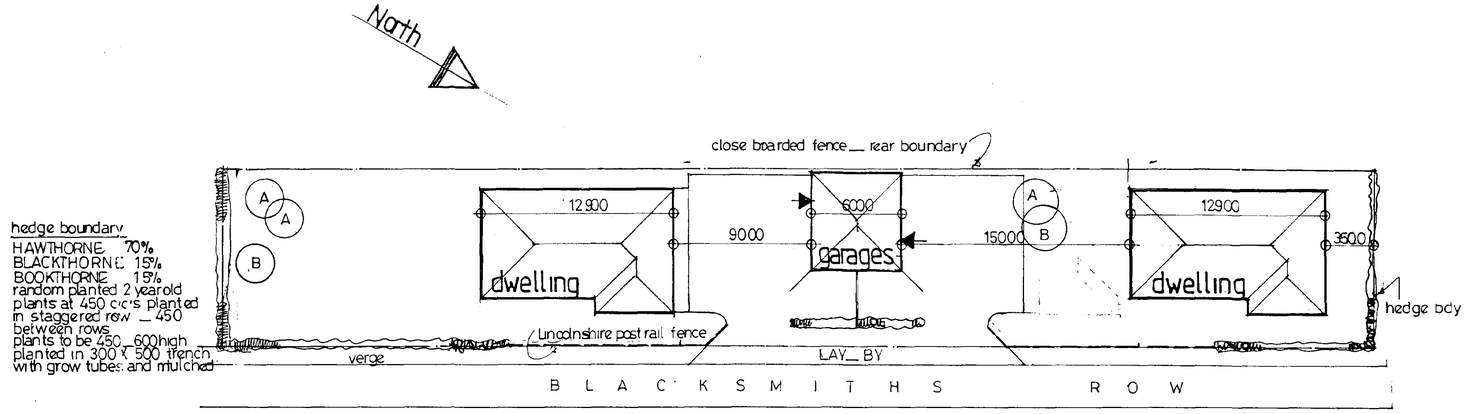


Site layout 1:200

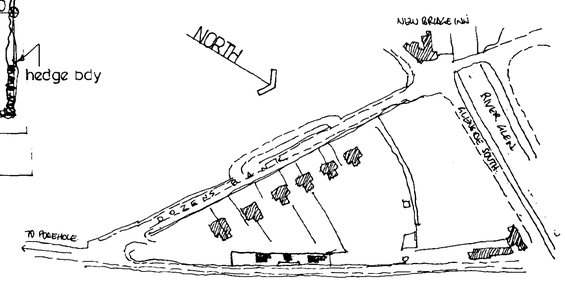


Site Location 1.2500

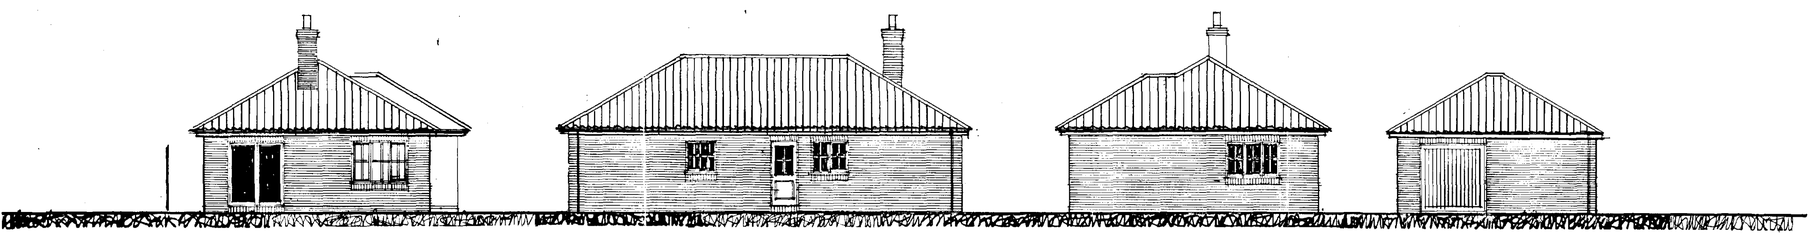


South East | South West | North West | Garage _ side

ROOF _ interlocking conc pantiles _ farmhouse red
FACING BRICK _ to be agreed
WINDOWS _ white upvc _ cottage style

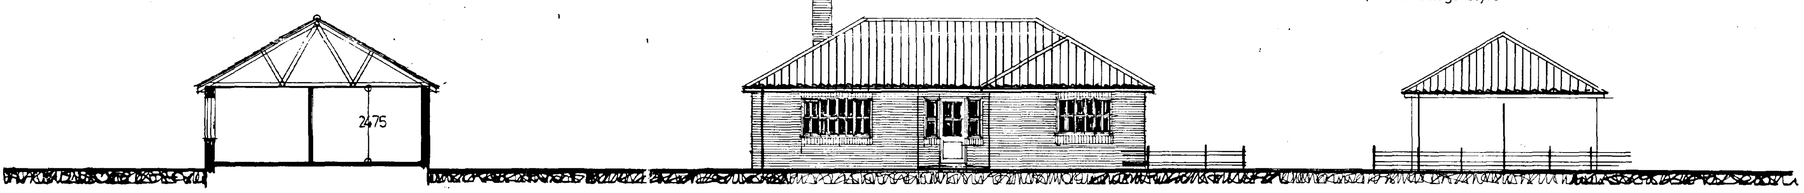

Section | North East | Garage _ front

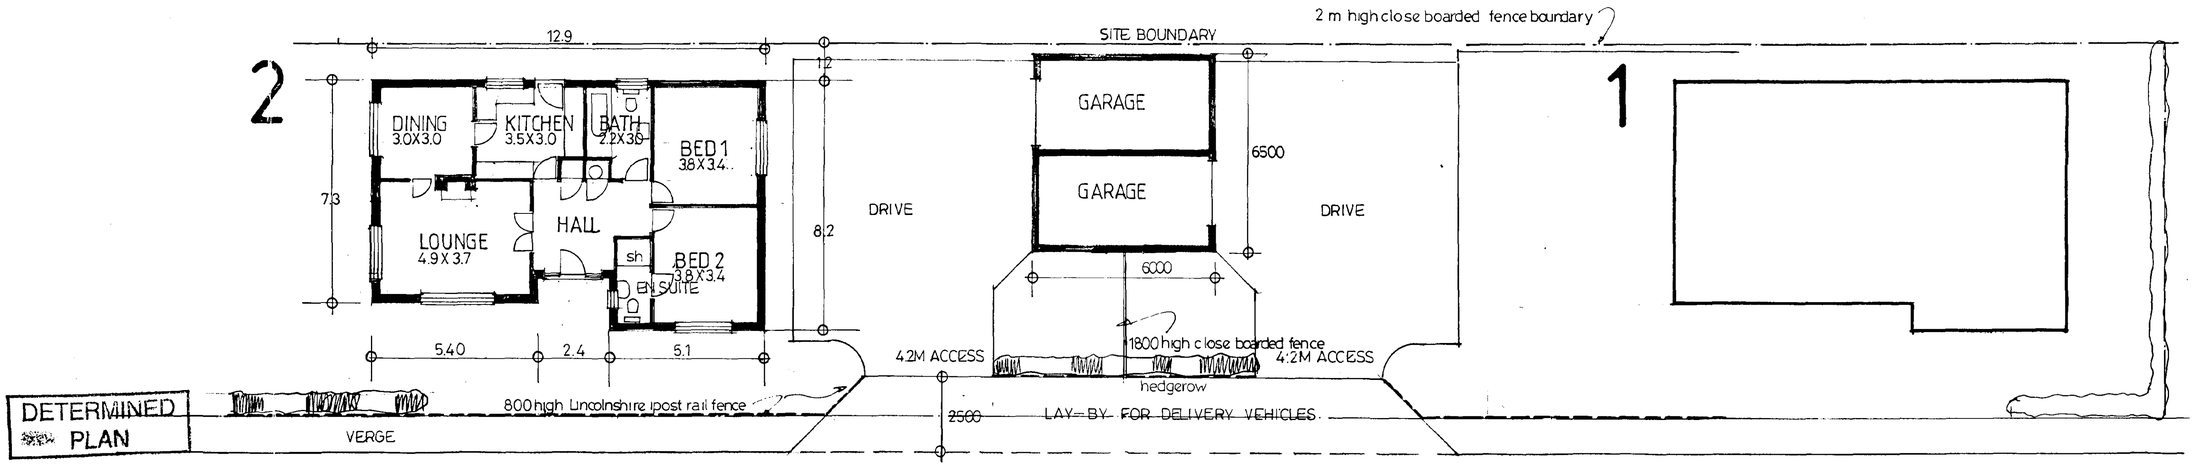

Floor Plan

DETERMINED PLAN

SOUTH HOLLAND DC
HOUSING & PLANNING
25 MAY 2001
Ref: dss101

Client
CASTLE BUILDING LTD

Job Title
PROPOSED DWELLINGS
W.PINCHBECK

Morley Newborn
architectural technicians
16a Portland Street Lincoln LN5 7JX Tel. Lincoln (0522) 542589
Fax. No. (0522) 530652

Date MAY 2001 | Scale SHOWN
Drawing No. 1648.00.1