
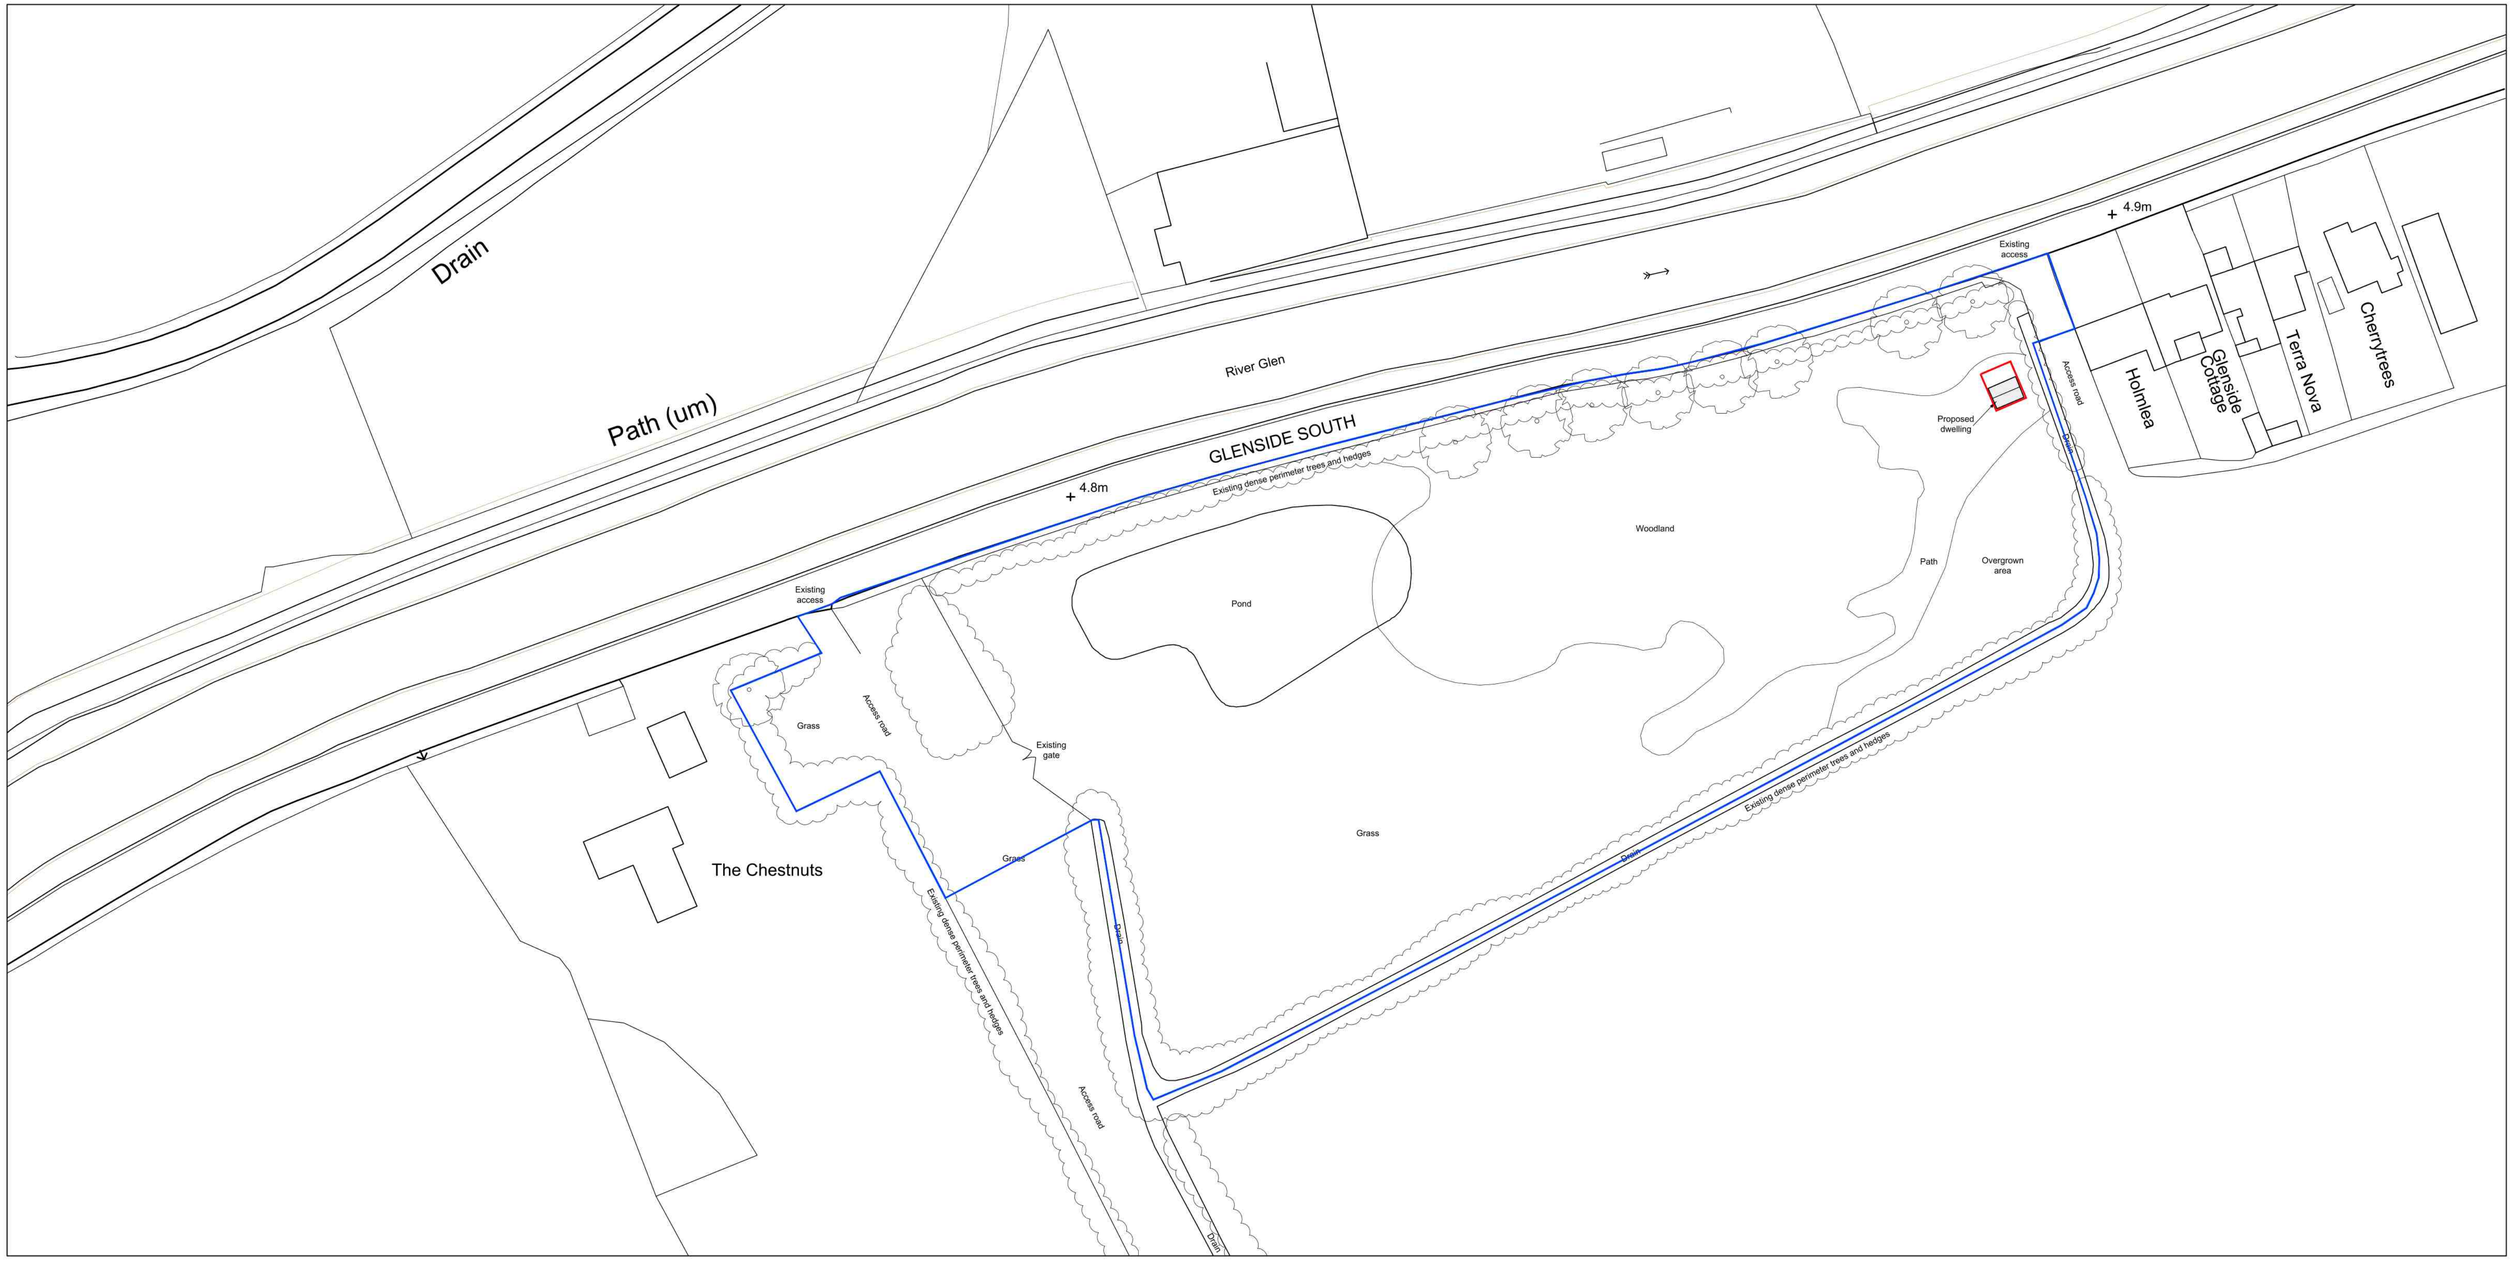


Proposed Site Plan 1:500

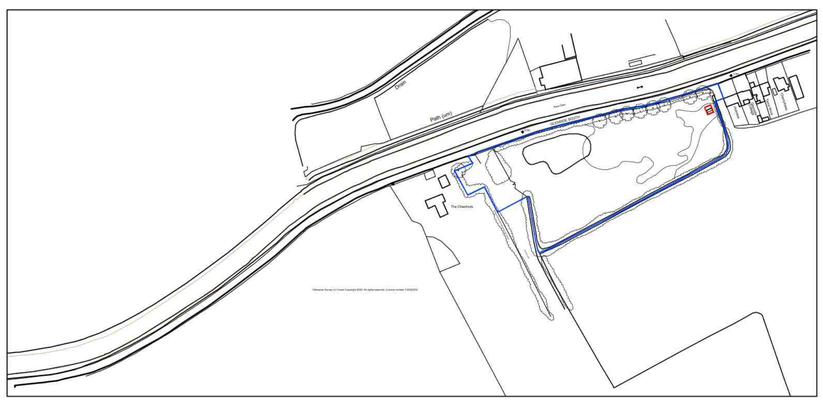

Location Plan 1:2500

N

A -

REVISIONS

JOB NO.	PAPER SIZE	DATE
6911/02A	A1	APRIL 2024

Notes:
This drawing is the permission of Peter Humphrey Associates Ltd. and may not be reissued, loaned or copied in whole or part without written consent.

All dimensions shown on the drawing are in millimeters unless stated otherwise. If the drawing is received electronically (PDF) it is the recipient's responsibility to ensure it is printed to the correct paper size. All dimensions to be checked on site prior to commencing work and any discrepancies to be highlighted immediately.

The Construction (Design and Management) Regulations 2015:
Peter Humphrey Associates' form of appointment with the client confirms whether the agent is appointed as 'Designer' or 'Principal Designer' under these regulations. Nevertheless, the design phase has been carried out with due consideration for the safety during construction, occupation and maintenance of the finished project. No extraordinary hazards or risks were identified outside of the routine construction operations that would not already been apparent to a competent contractor.

CLIENT
MR K WHINCUP

PROJECT
PROPOSED DEVELOPMENT

SITE
BARN ON LAND ON SOUTH SIDE OF
GLENSIDE SOUTH
PINCHBECK
SPALDING, LINCS
PE11 3SA

DRAWING
PLANNING DRAWING 2 (PROPOSED SITE PLAN)

PETER HUMPHREY
ASSOCIATES

ADDRESS: 2 CHAPEL ROAD, WISBECH, CAMBS, PE13 1RG.

TELEPHONE: 01945 466966
E-MAIL: info@peterhumphrey.co.uk
WEB: www.peterhumphrey.co.uk