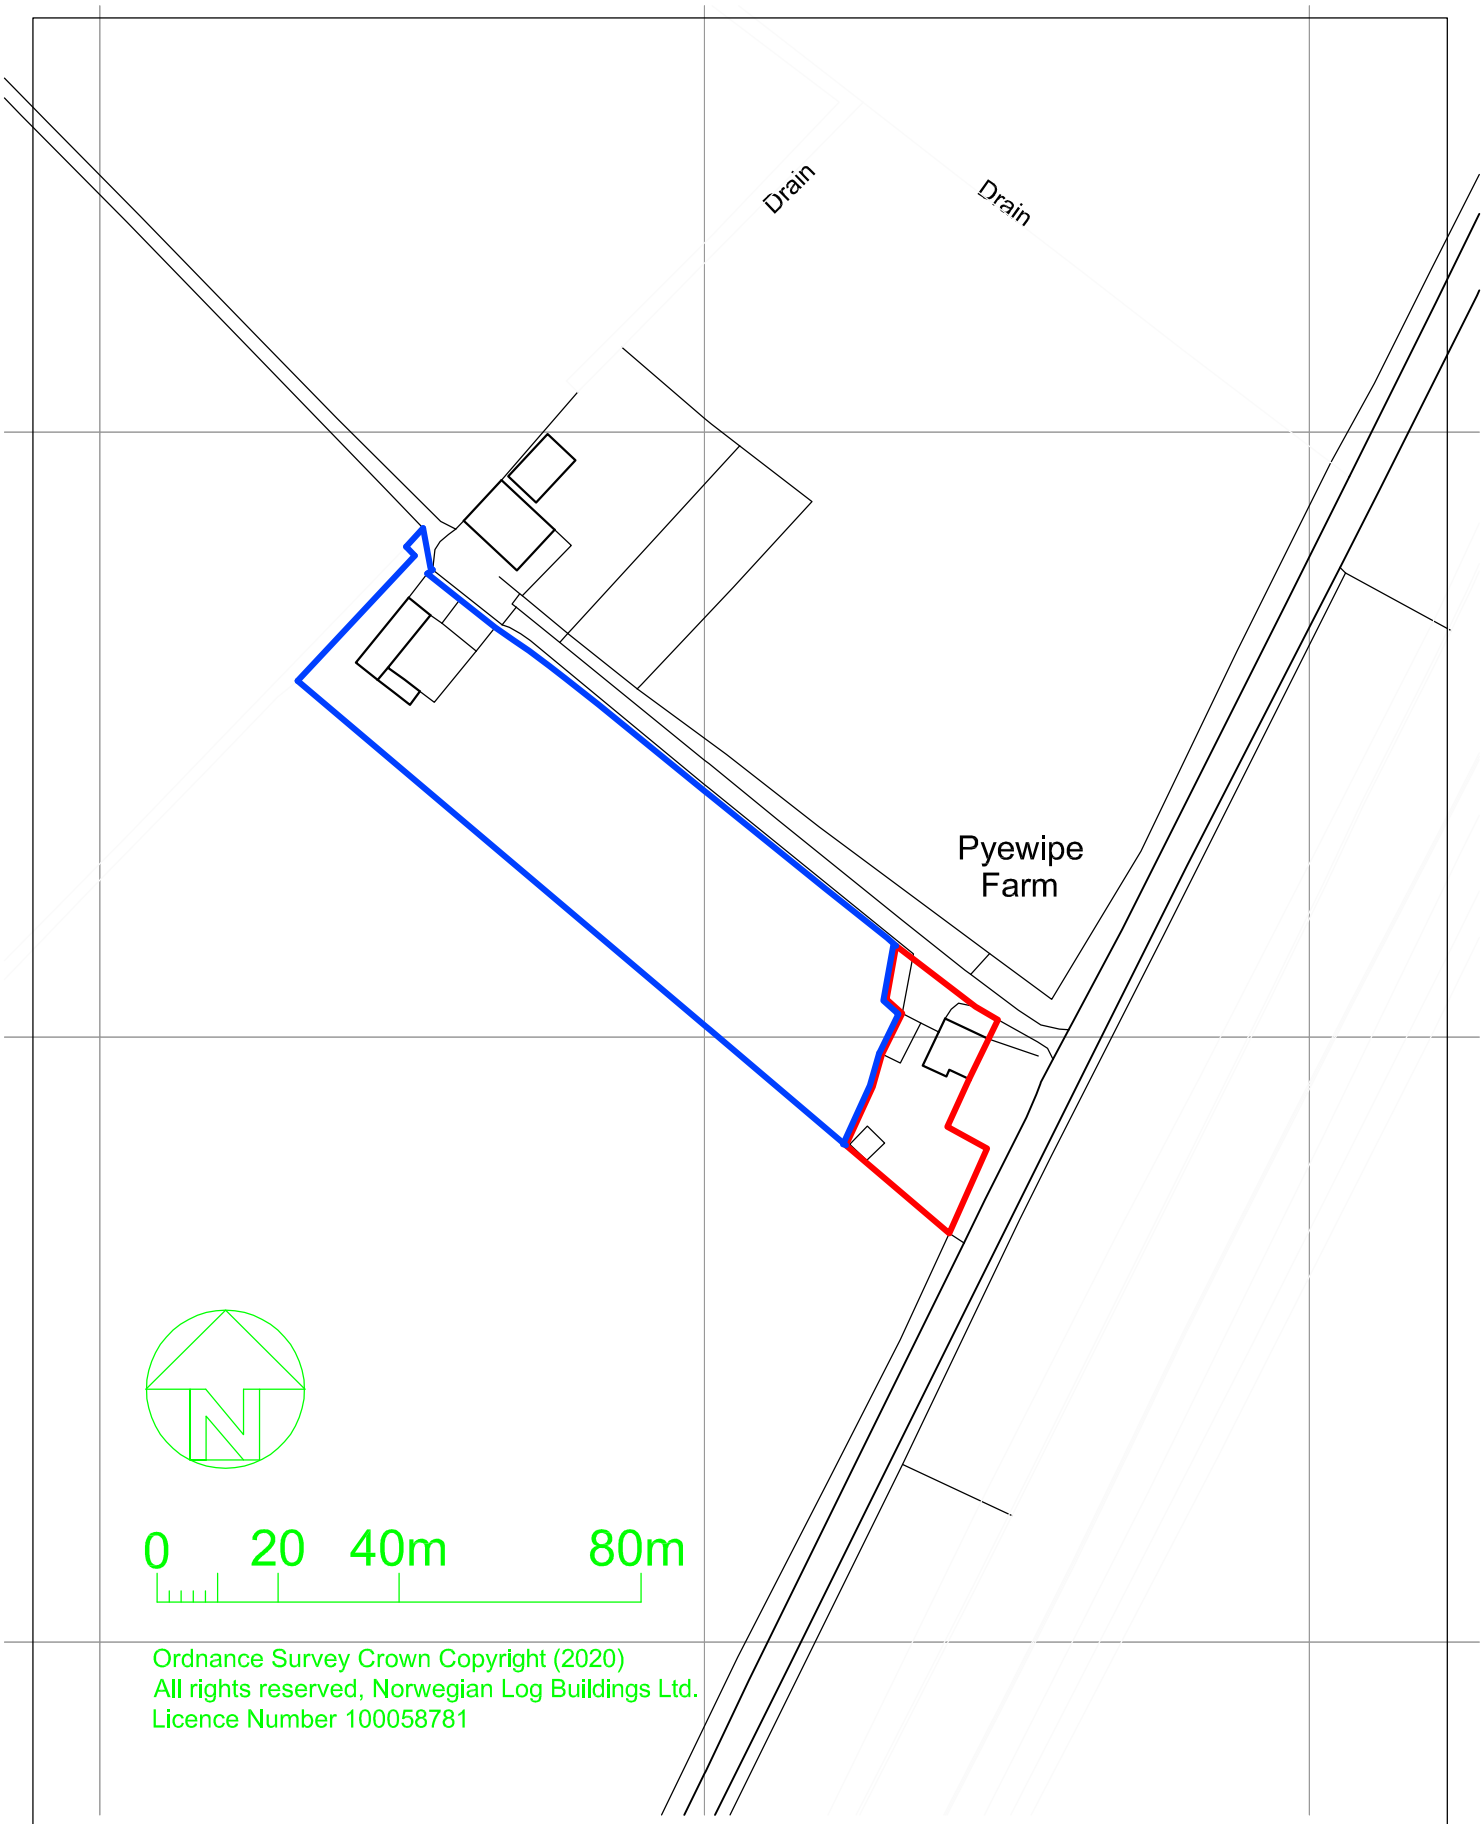


Ordnance Survey Crown Copyright (2020)
All rights reserved, Norwegian Log Buildings Ltd.
Licence Number 100058781

Norwegian Log
BUILDINGS FOR LIFE

Norwegian Log Buildings Limited
230 London Road
Reading RG6 1AH

0118 966 9236
sales@norweglanlog.co.uk
www.norweglanlog.co.uk

Issue	Date	Revision
A		

Work to figured dimensions only, do not scale. © Copyright.

Drawing Title
Pyewipe Farm, North Drove,
Pode Hole, Spalding, PE11 3JF
LOCATION PLAN

Scale 1:1250 @ A4

Date July 2020

Drg. No. 22065/03

Rev.