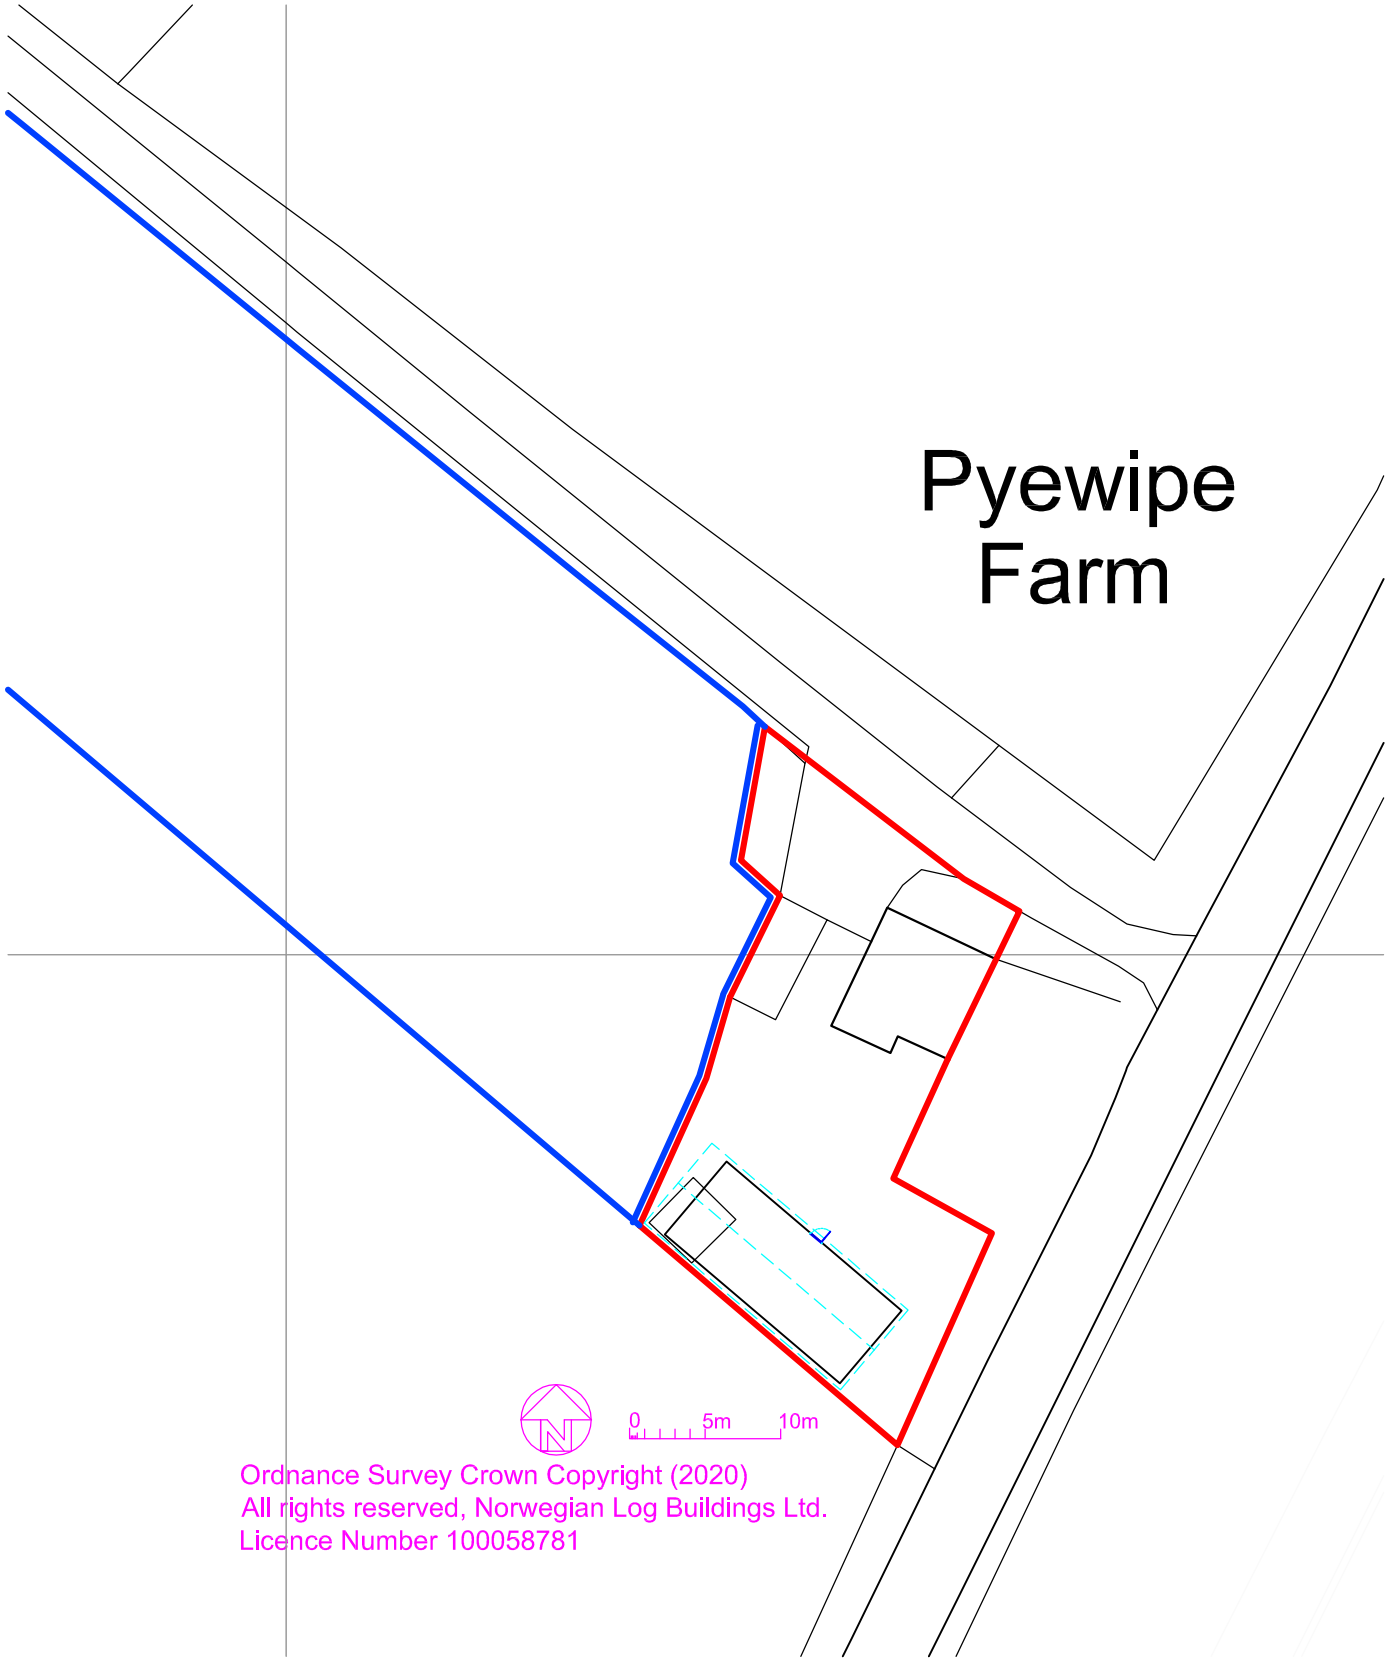


Ordnance Survey Crown Copyright (2020)
All rights reserved, Norwegian Log Buildings Ltd.
Licence Number 100058781

Mr P Brighton
Pyewipe Farm, North Drove,
Pode Hole, Spalding, PE11 3JF

Norwegian Log
BUILDINGS FOR LIFE

Norwegian Log Buildings Limited
230 London Road
Reading RG6 1AH

0118 966 9236
sales@norweglanlog.co.uk
www.norweglanlog.co.uk

Issue	Date	Revision
A		

Work to figured dimensions only, do not scale. © Copyright.

Drawing Title
Garden Annexe

BLOCK PLAN

Scale 1:500 @ A4

Date July 2020

Drg. No. 22065/04

Rev.