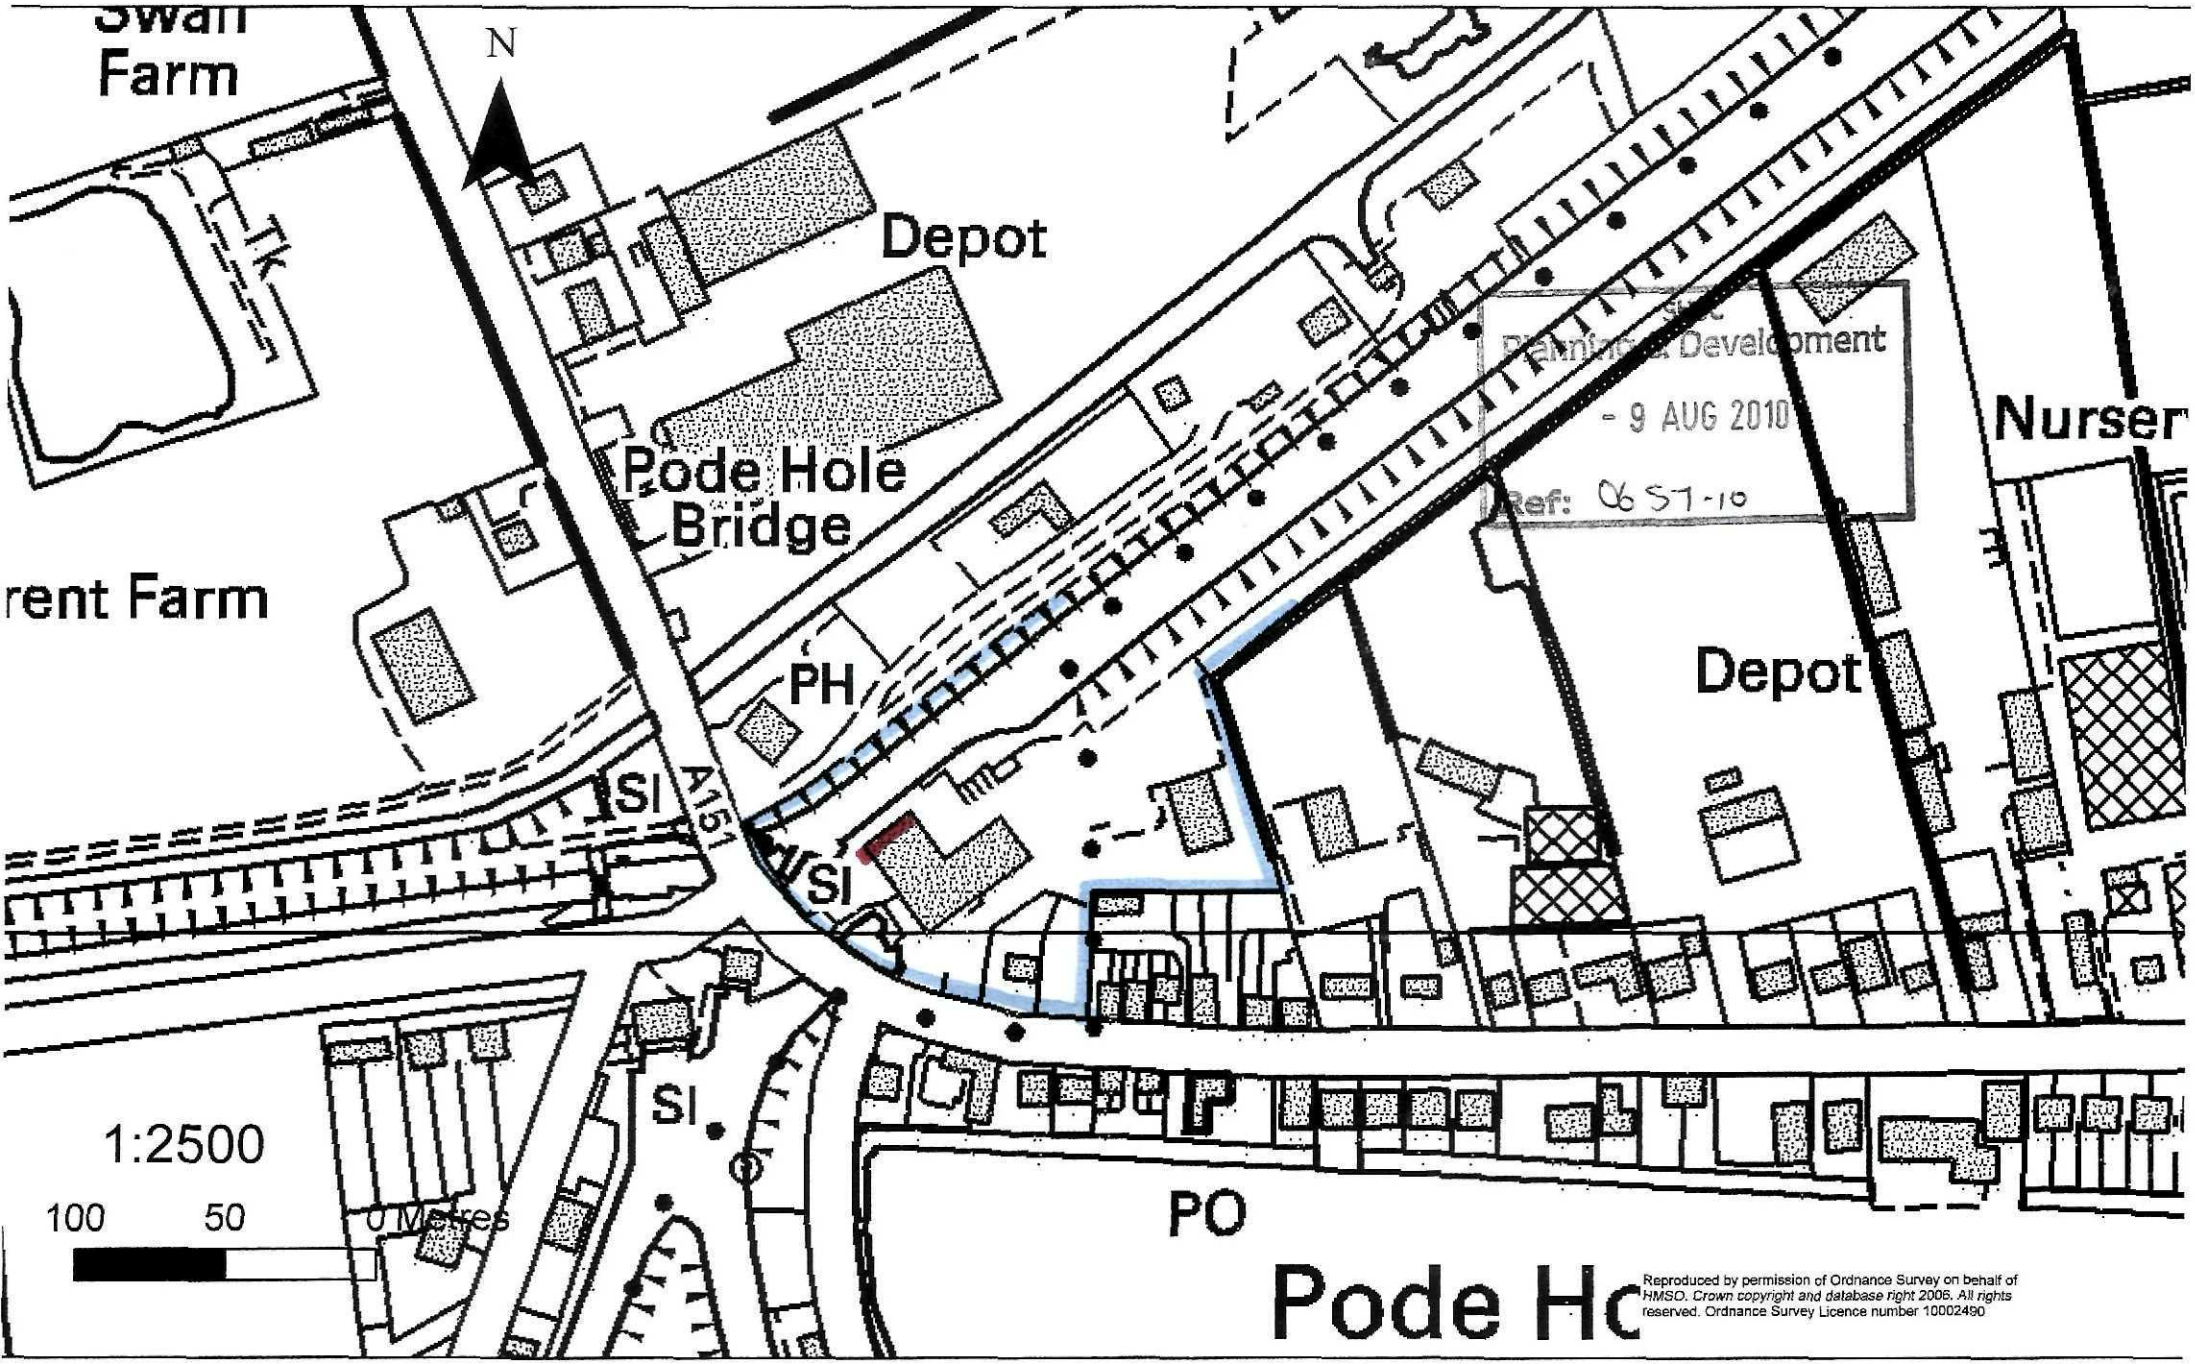

Swan Farm
N
Depot
Pode Hole Bridge
rent Farm
PH
A151
SI
SI
SI
Depot
Nurser
Planning & Development
- 9 AUG 2010
Ref: 06 ST-10
1:2500
100 50 0 Metres
PO
Pode Hc
Reproduced by permission of Ordnance Survey on behalf of HMSO. Crown copyright and database right 2006. All rights reserved. Ordnance Survey Licence number 10002490