
109, Atherton Gardens - back garden driveway /gate

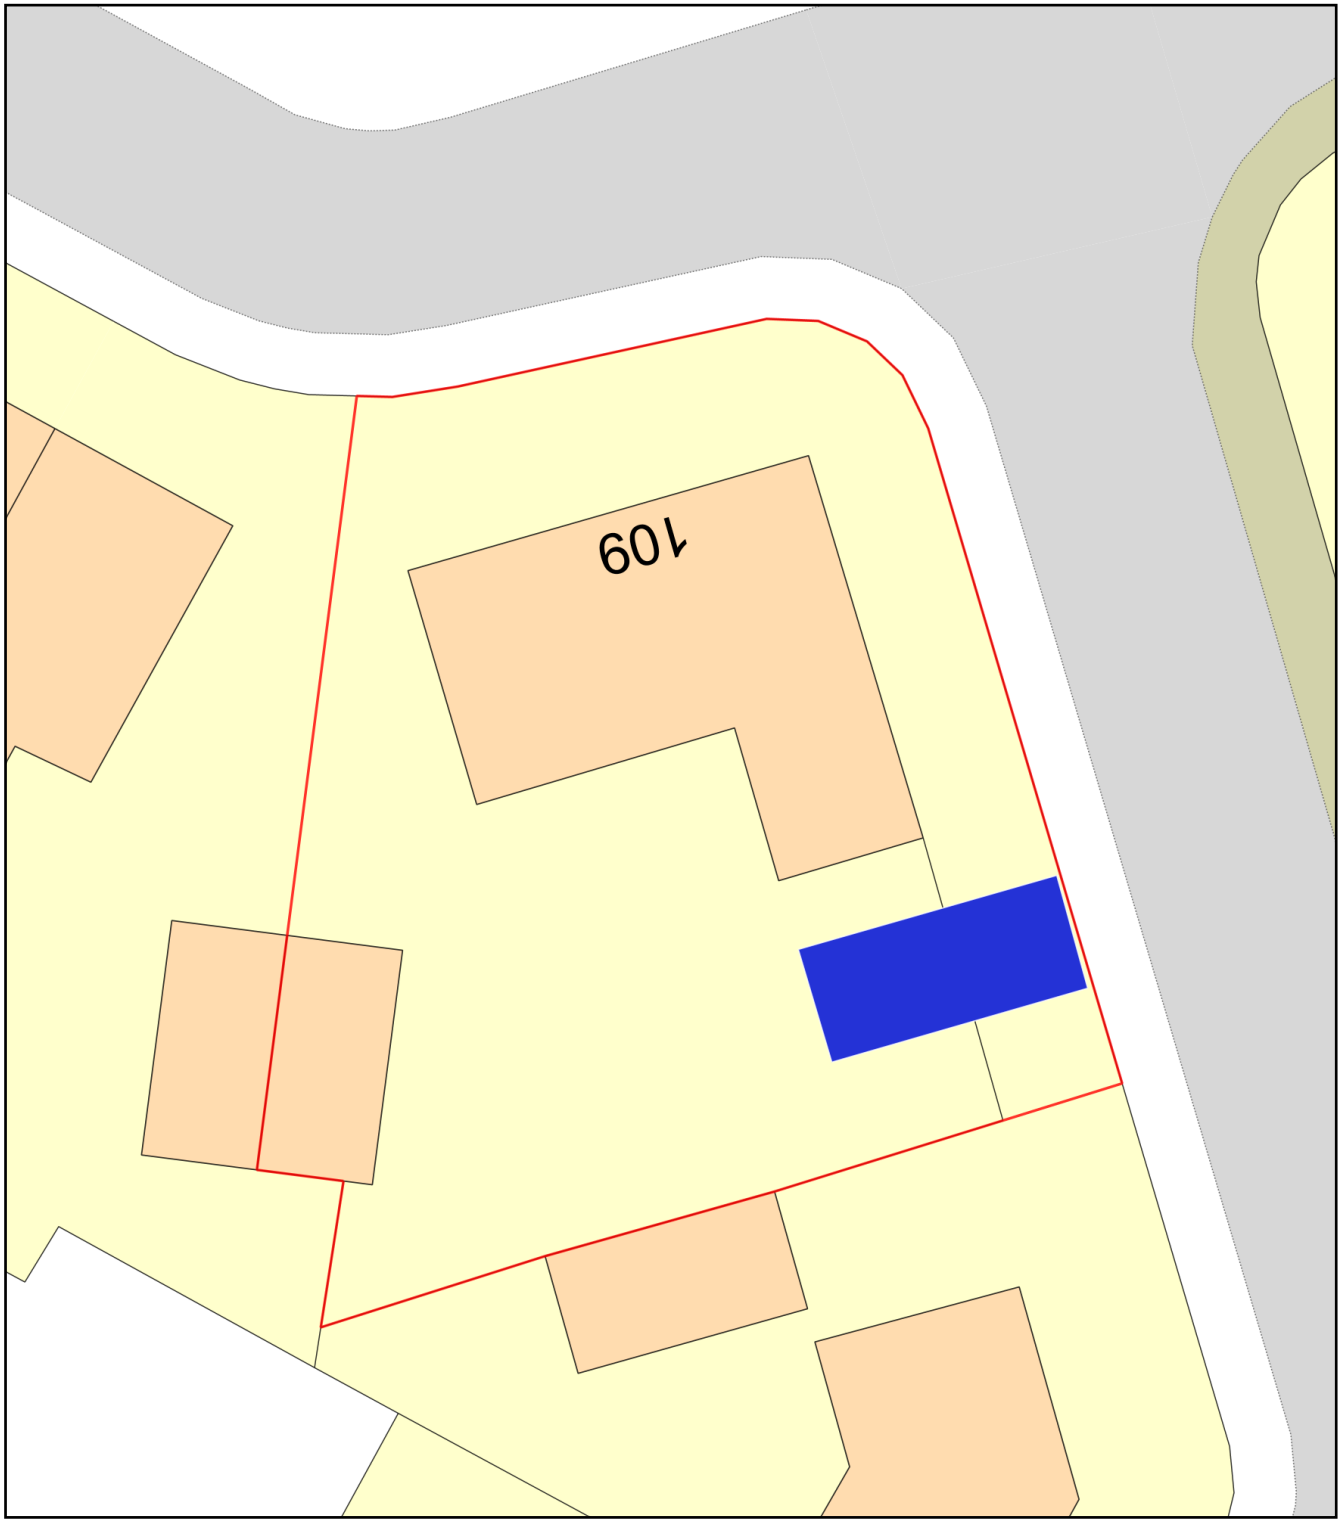

0 10

Metres

N

ReQuestaPlan

Plan Produced for: Juliana M Camargo

Date Produced: 23 Jun 2020

Plan Reference Number: TQRQM20175155809677

Scale: 1:200 @ A4

© Crown copyright and database rights 2019 OS 100042766