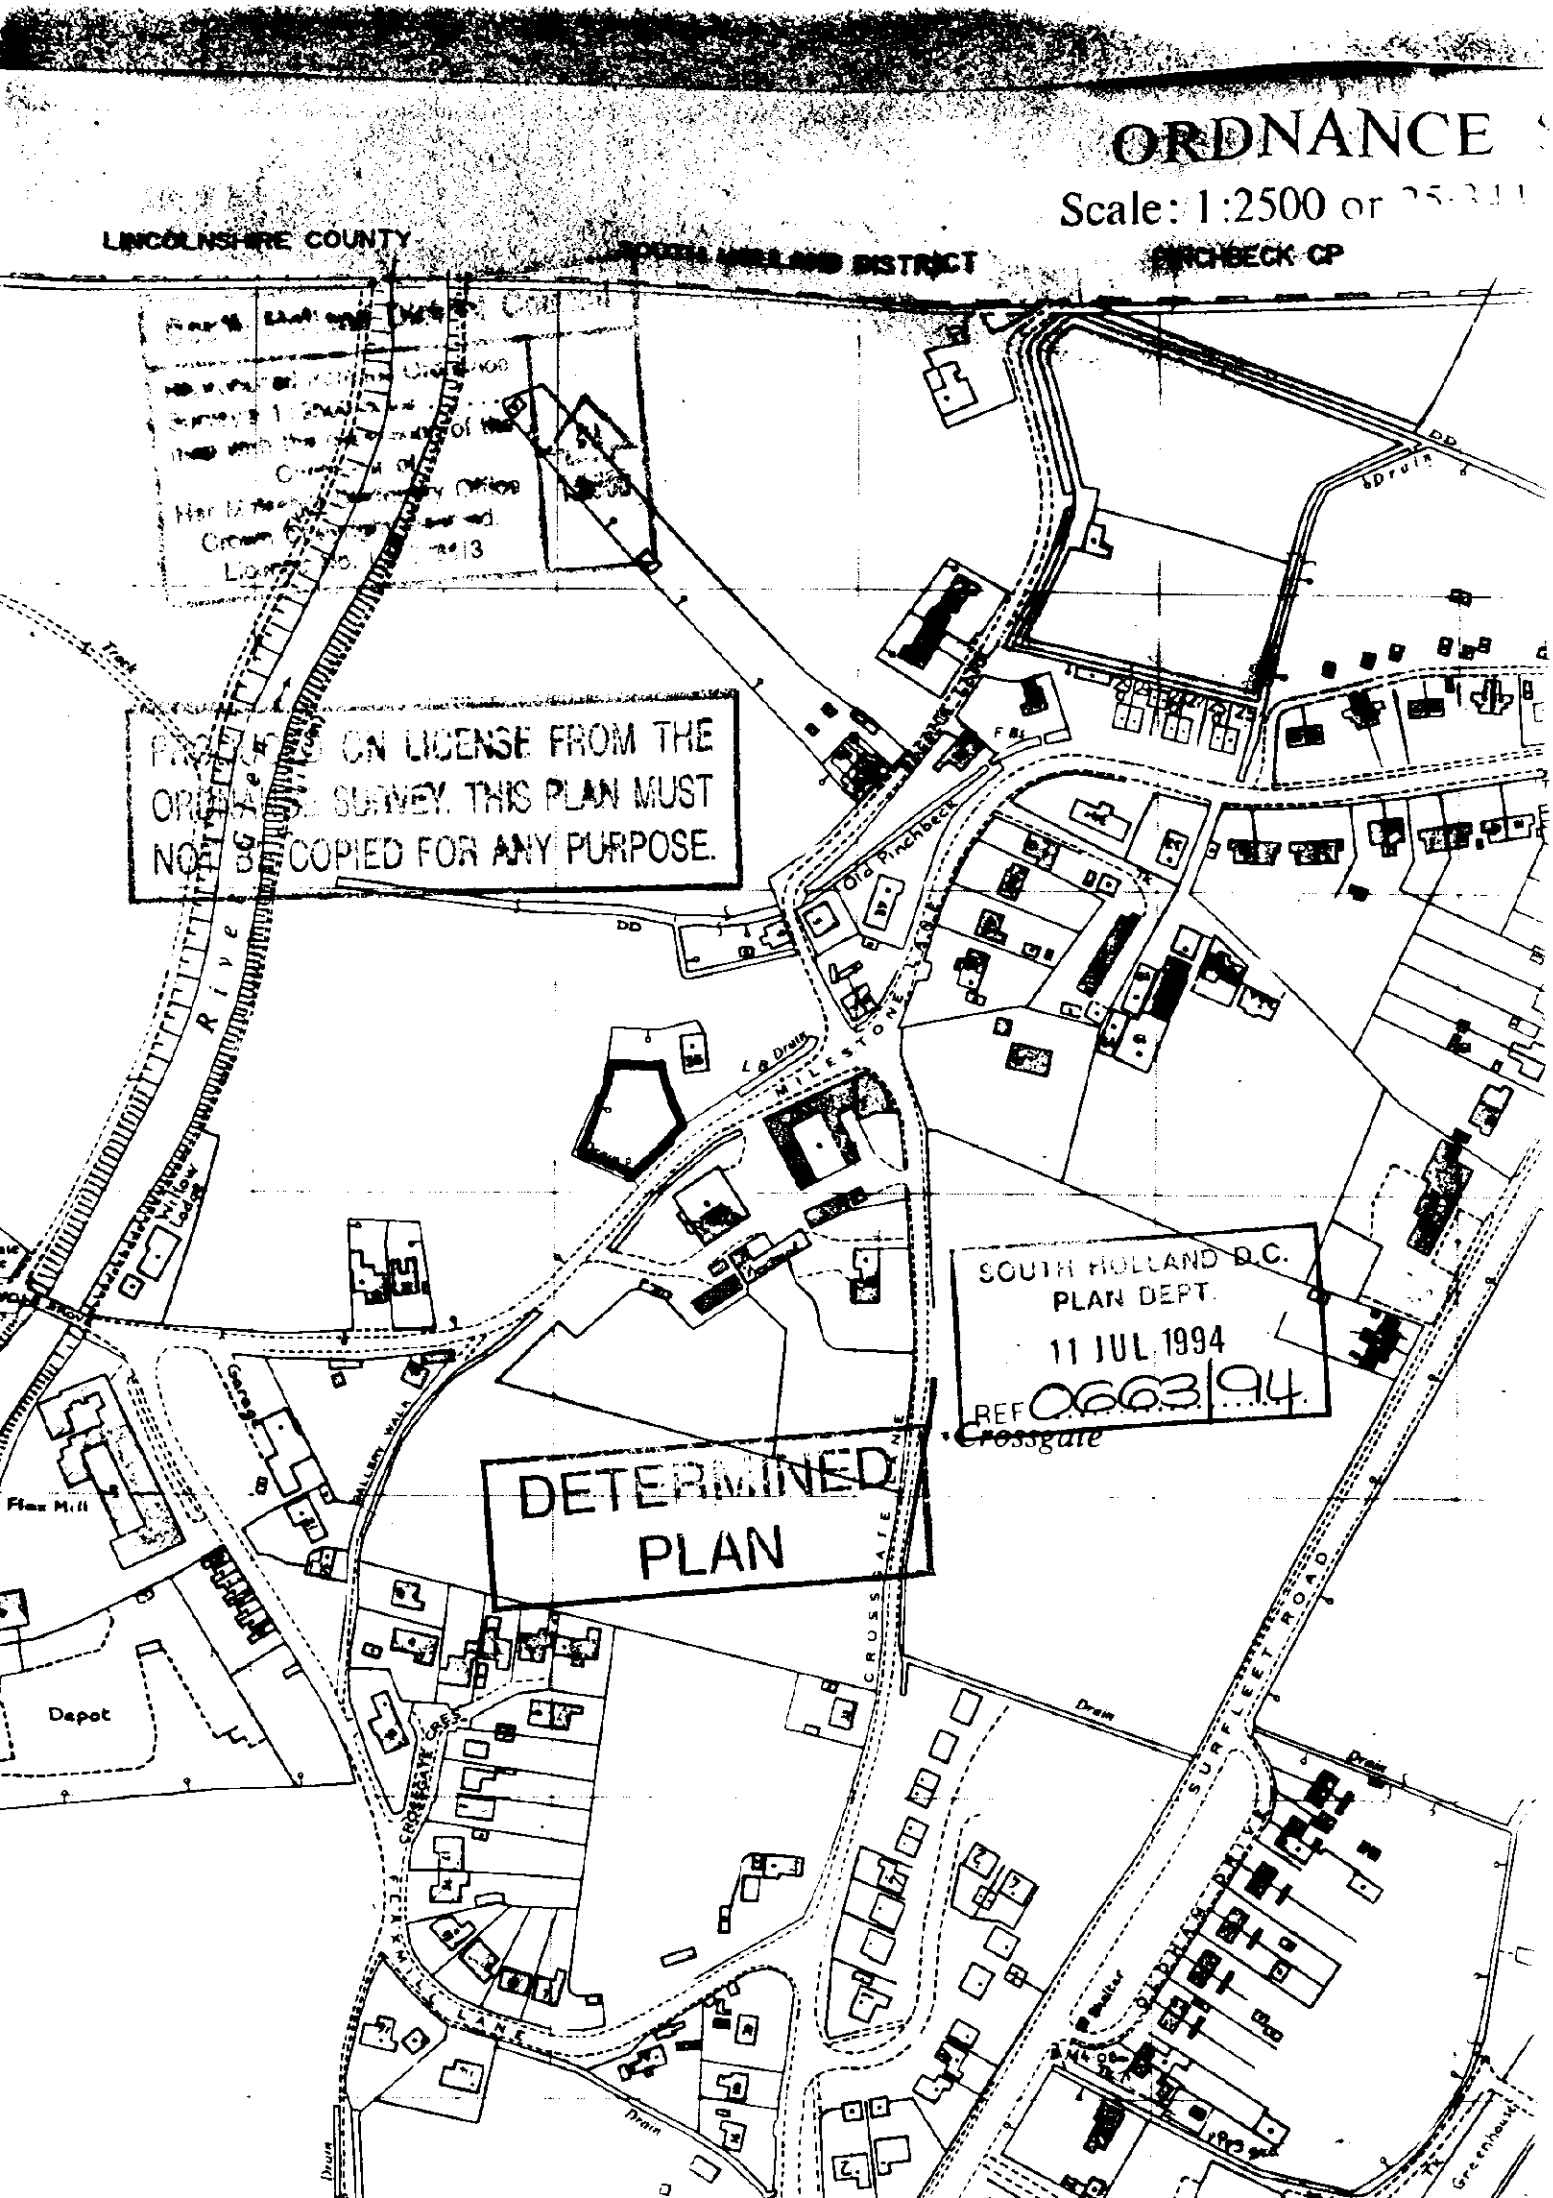

ORDNANCE
Scale: 1:2500 or
LINCOLNSHIRE COUNTY
SOUTH HOLLAND DISTRICT
PINCHBECK CP
PRODUCED ON LICENSE FROM THE ORDNANCE SURVEY. THIS PLAN MUST NOT BE COPIED FOR ANY PURPOSE.
SOUTH HOLLAND D.C.
PLAN DEPT.
11 JUL 1994
REF 0663/94
DETERMINED PLAN
Crossgate
Old Pinchbeck
MILESTONE LANE
Flax Mill
Depot
Drain
SURFLEET ROAD