


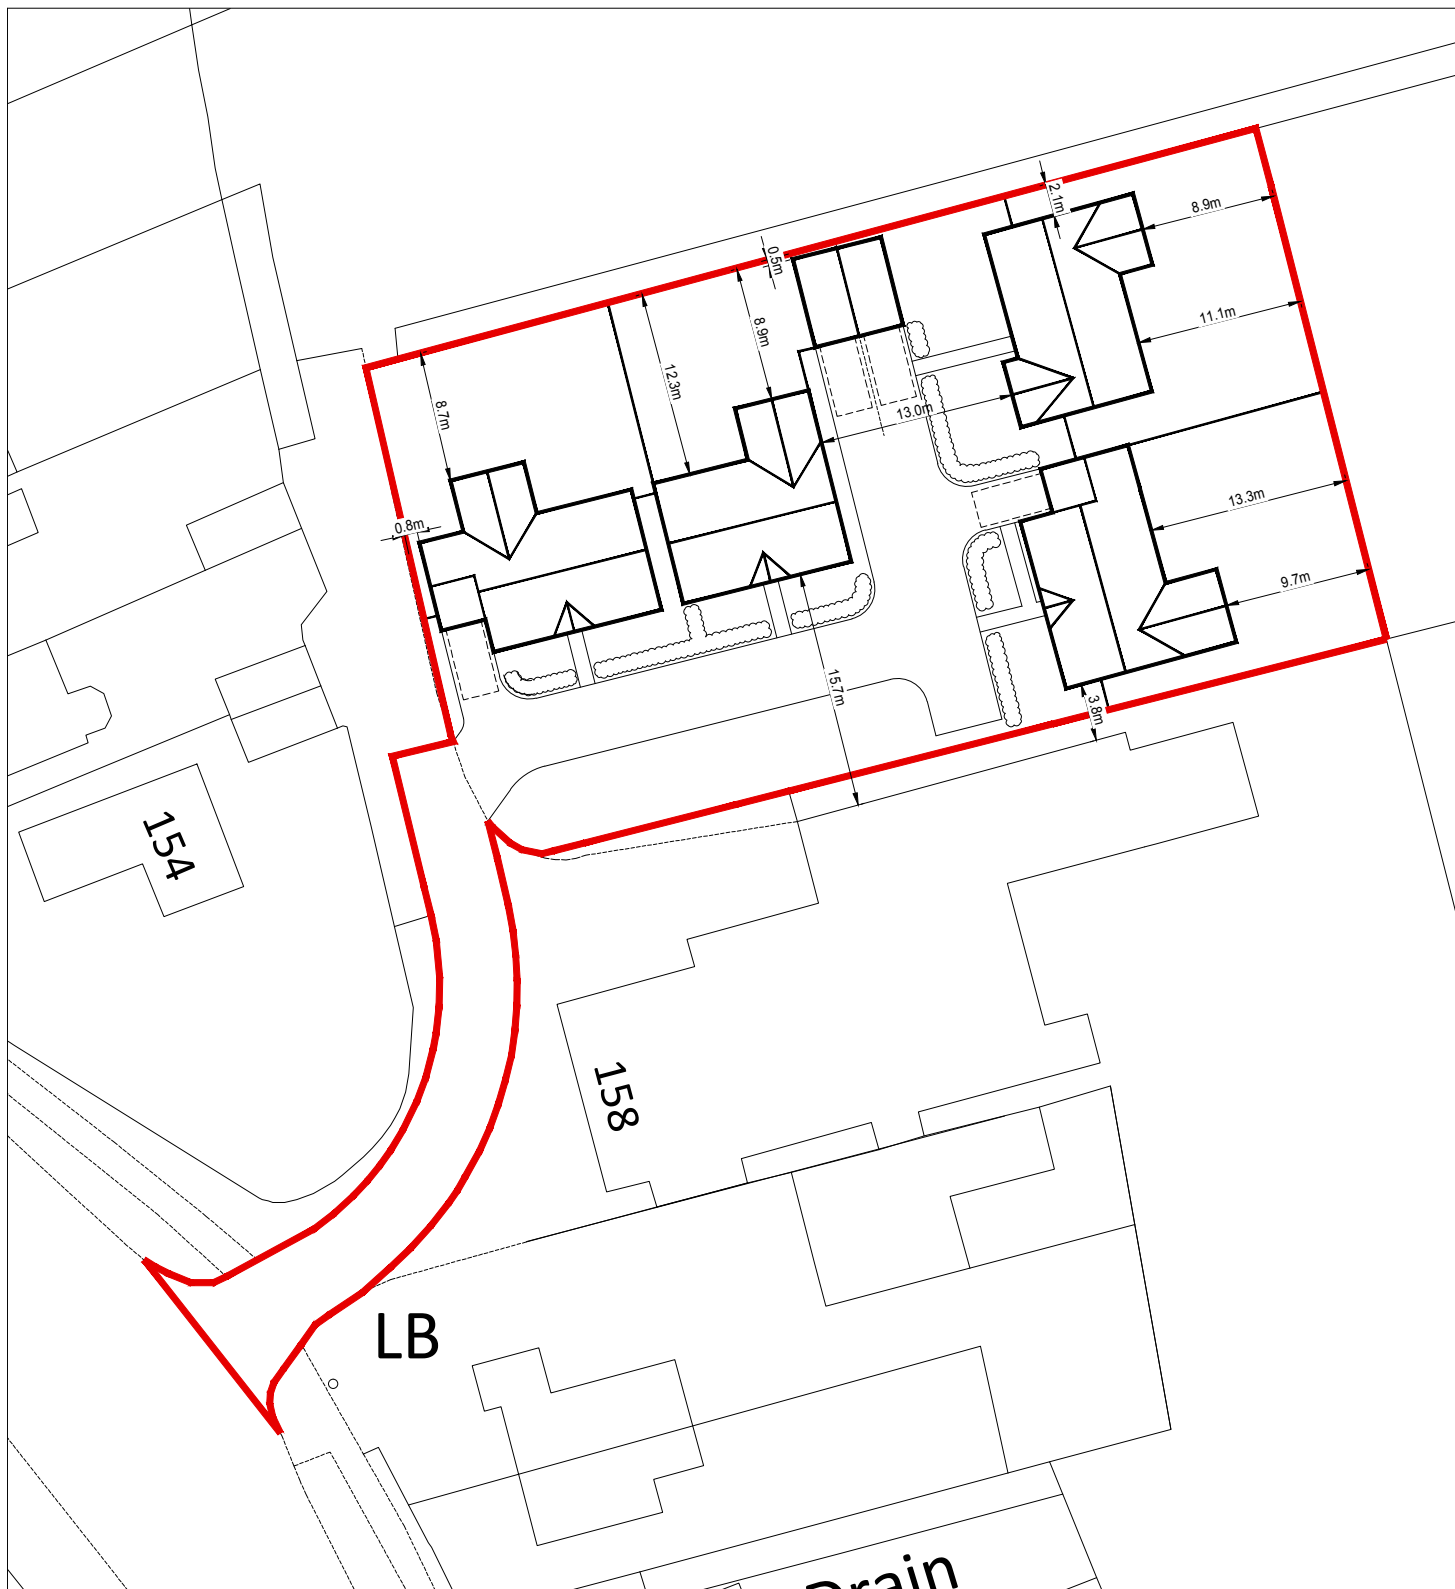

CDM NOTE:


The design has been undertaken as far as possible to avoid risks to health and safety or to reduce and control the effects of any unavoidable risks.

Any relevant information identifying risks which are not able to be eliminated will be included within the project Health and Safety file.

Reproduced from Ordnance Survey Map with the permission
of the controller of HM Stationery Office.
Crown Copyright reserved

Robert Doughty Consultancy Licence No. AR 100010613

THIS DRAWING IS FOR THE
PURPOSE OF OBTAINING
PLANNING PERMISSION ONLY

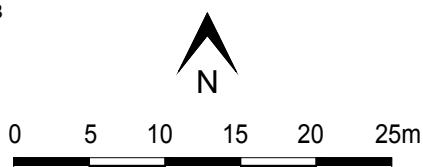

A	WW	Red line amended	21/6/16
Rev.	By	Notes	Date

rdc
Robert Doughty
Consultancy

32 High Street, Helpingham
© Steaford, Lincolnshire NG34 0RA
Tel: 01529 421646
Fax: 01529 421358
Email: admin@rdc-landplan.co.uk
Web: www.rdc-landplan.co.uk

Client:
Messers M&K Egar

Project:
Spalding Road, Pinchbeck

Drawing title:
Block Plan

Drawing No. 1198-2-BP01	Rev. A	Drawn WW
Scale 1:500 @ A4	Date 13/06/16	Checked LMS

All measurements should be checked against on site conditions and any discrepancies should be brought to the attention of the Robert Doughty Consultancy.