

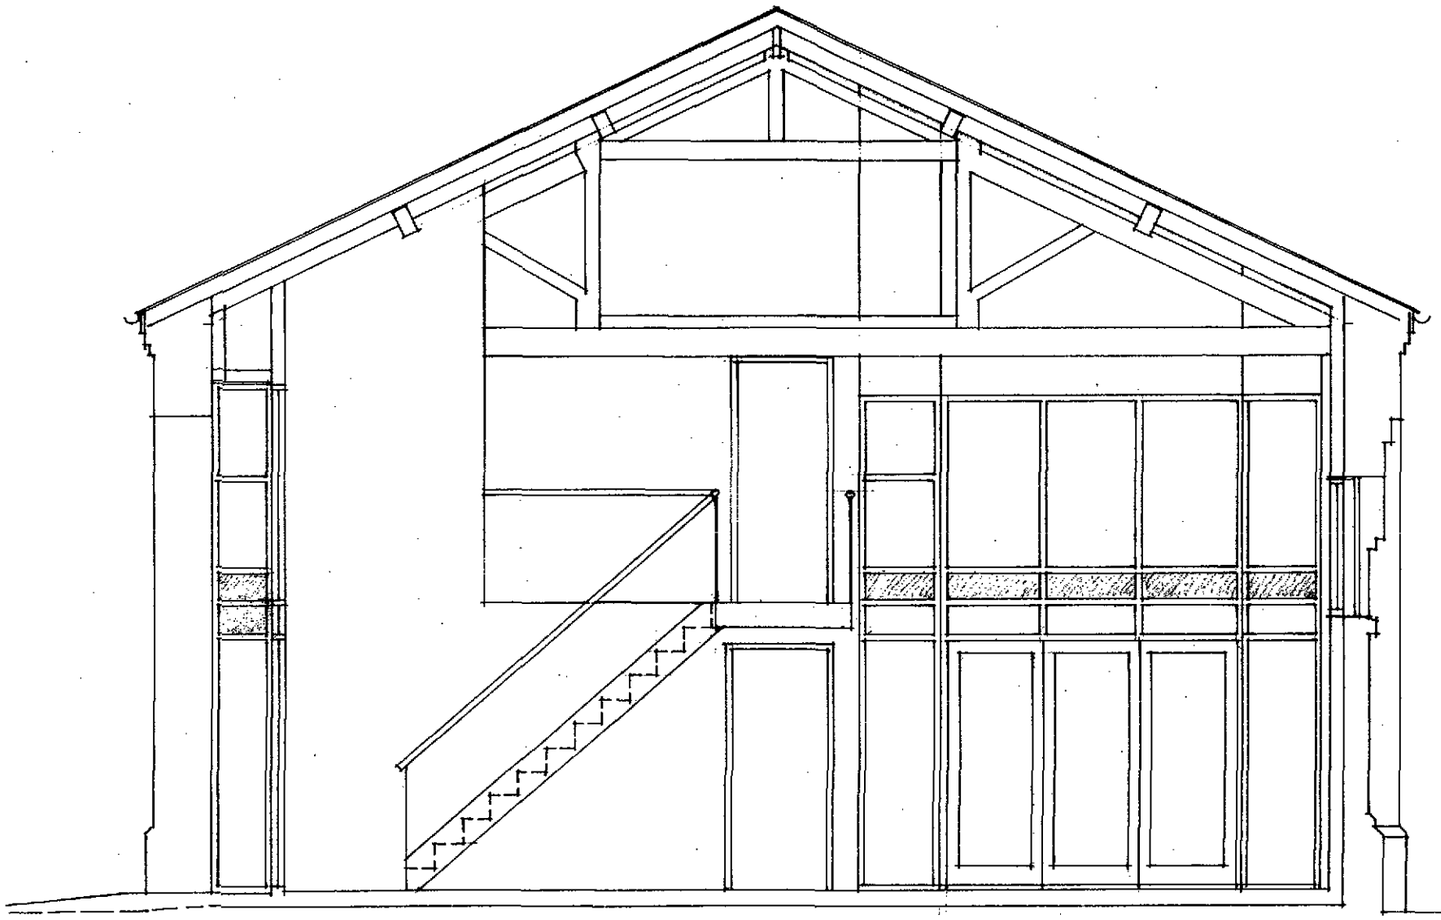


SECTION A-A

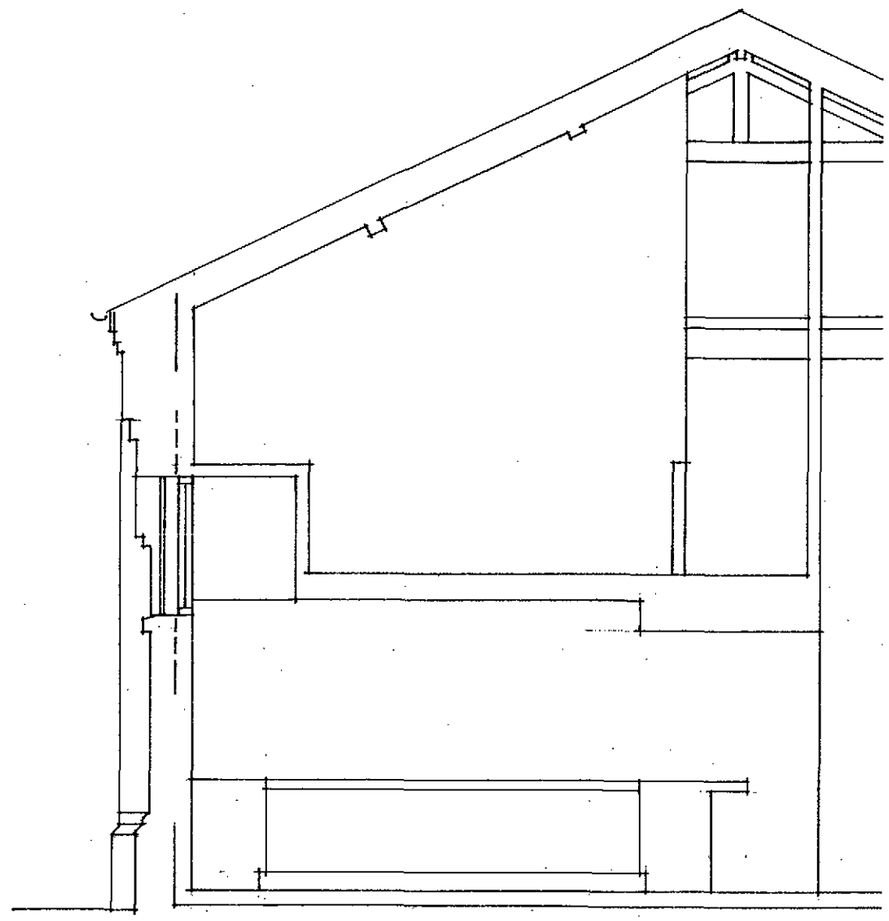

SECTION B-B

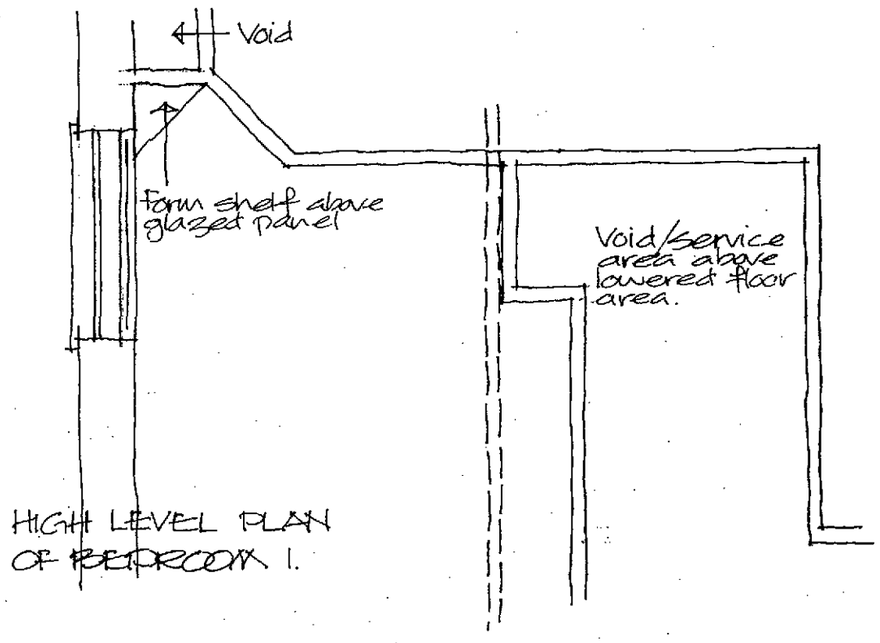

HIGH LEVEL PLAN OF BEDROOM 1.

SHDC
Planning & Development
3 1 AUG 2011
Ref: 0670-11

Project
PROPOSED CHANGE OF USE OF EXISTING FORMER RAILWAY BUILDING INTO DWELLING, THE OLD STATION YARD, PINCHBECK. SECTIONS AS PROPOSED

Client
BJS PROPERTIES LIMITED

ALAN HORNSBY
ARCHITECTURAL SERVICES LTD
"Little Acre"
35 Peak Hill, Cowbit,
Spalding, Lincs. PE12 6AW
Tel. Holbeach (01406) 380591

Scale 1:50 Drg. no. 11/23/03
Date August 2011