
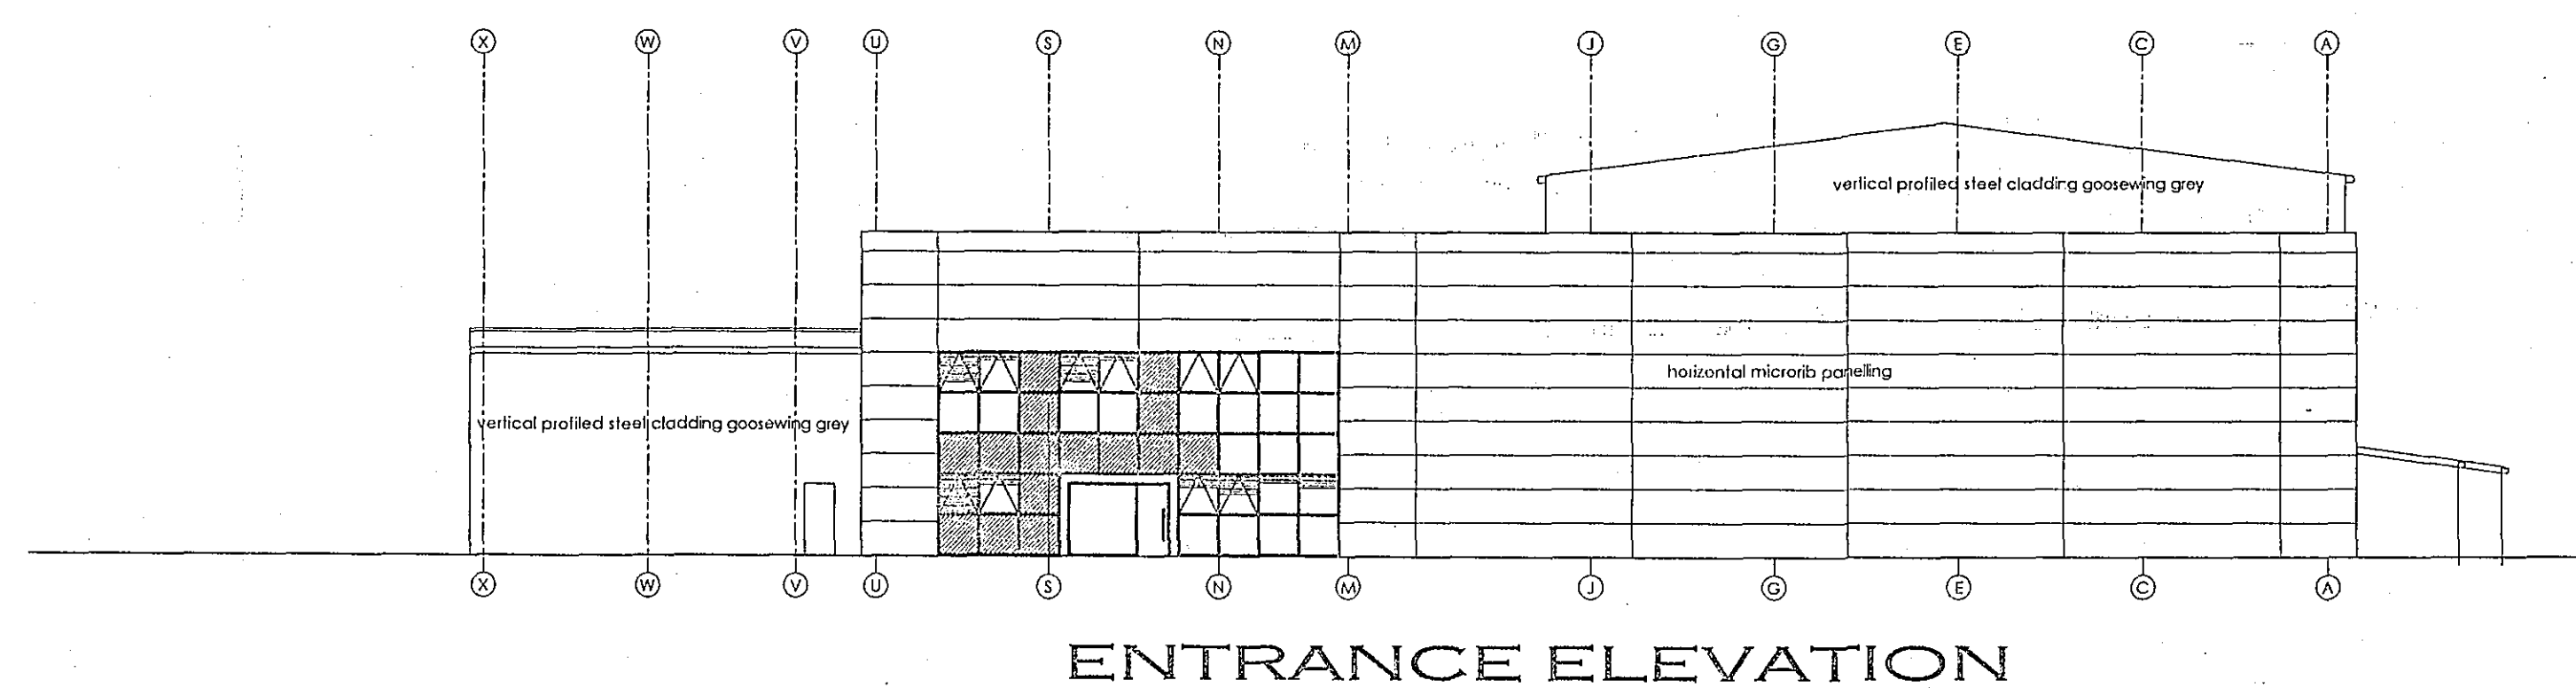
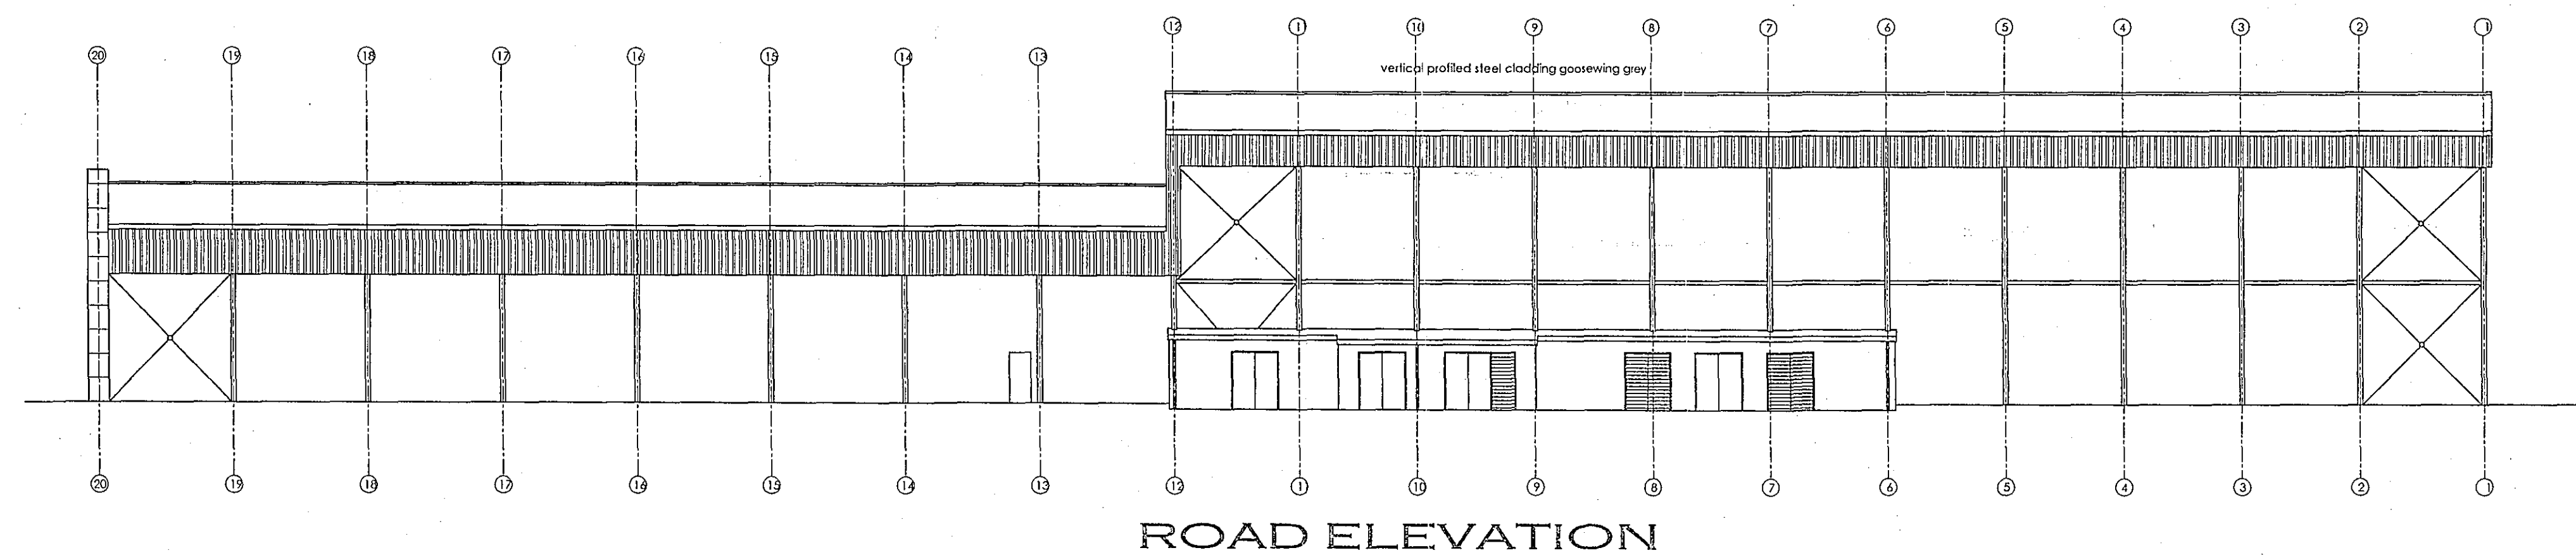
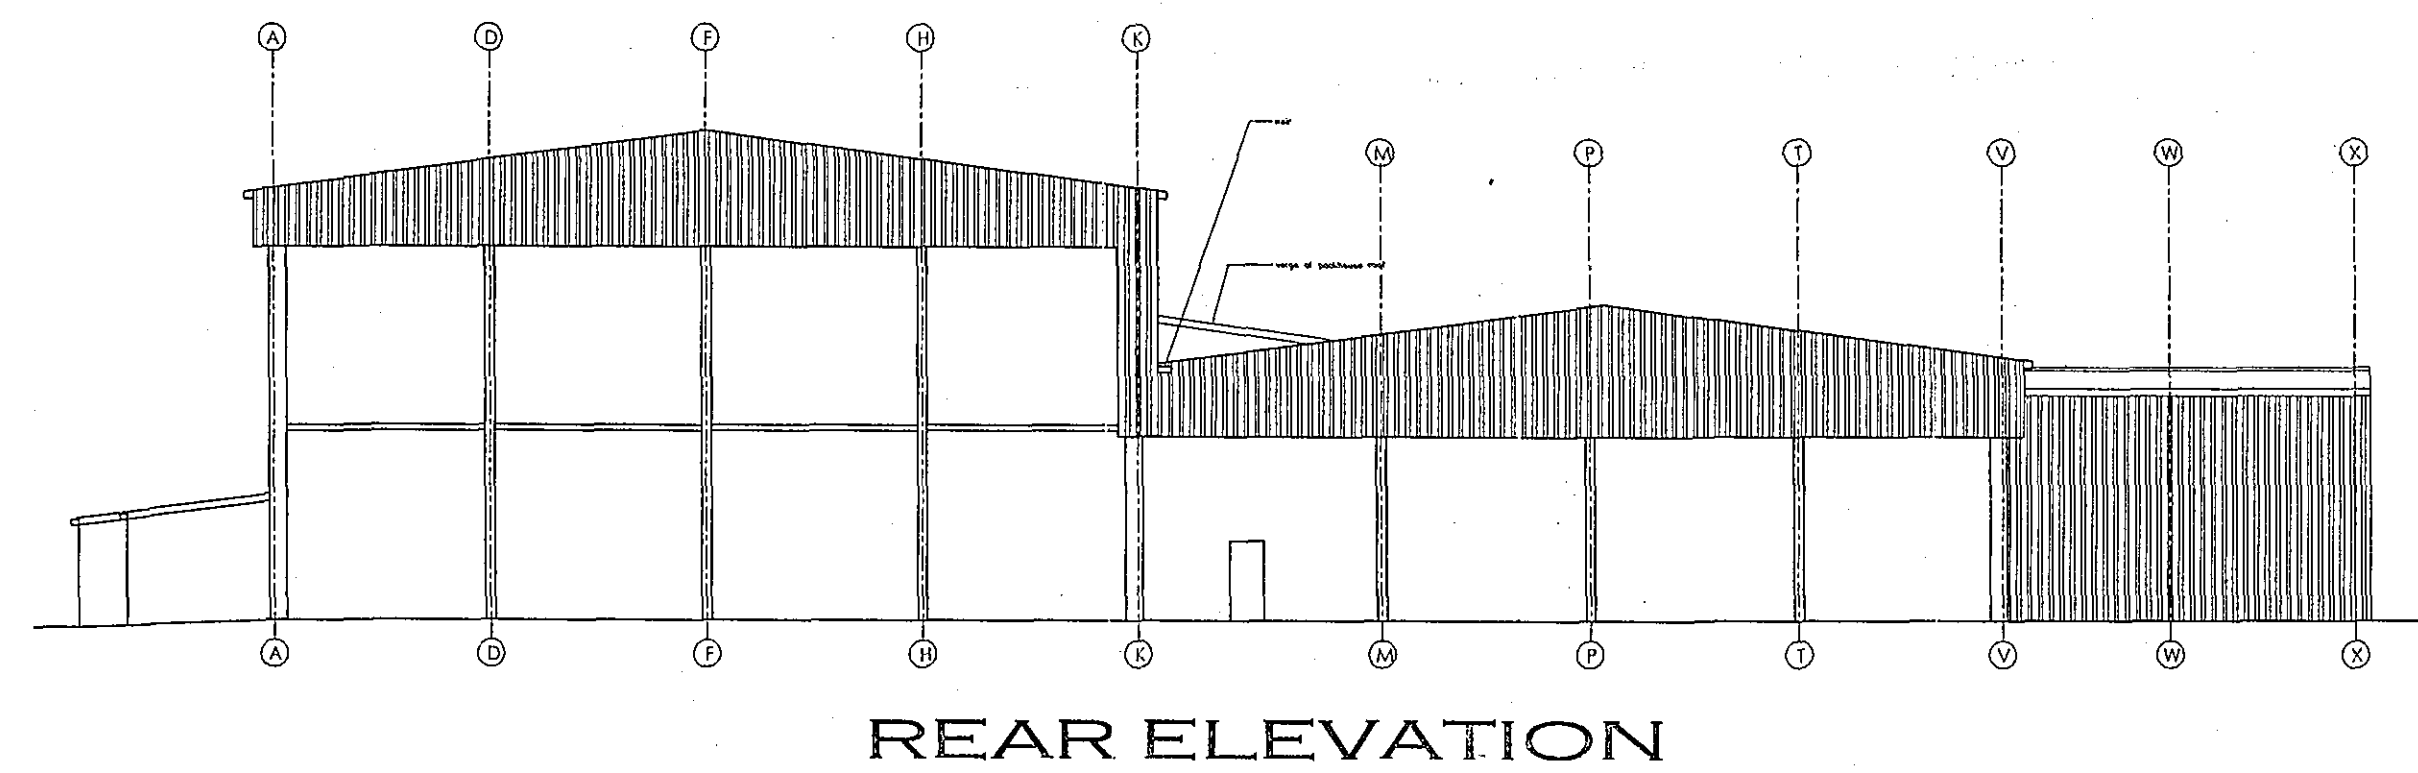


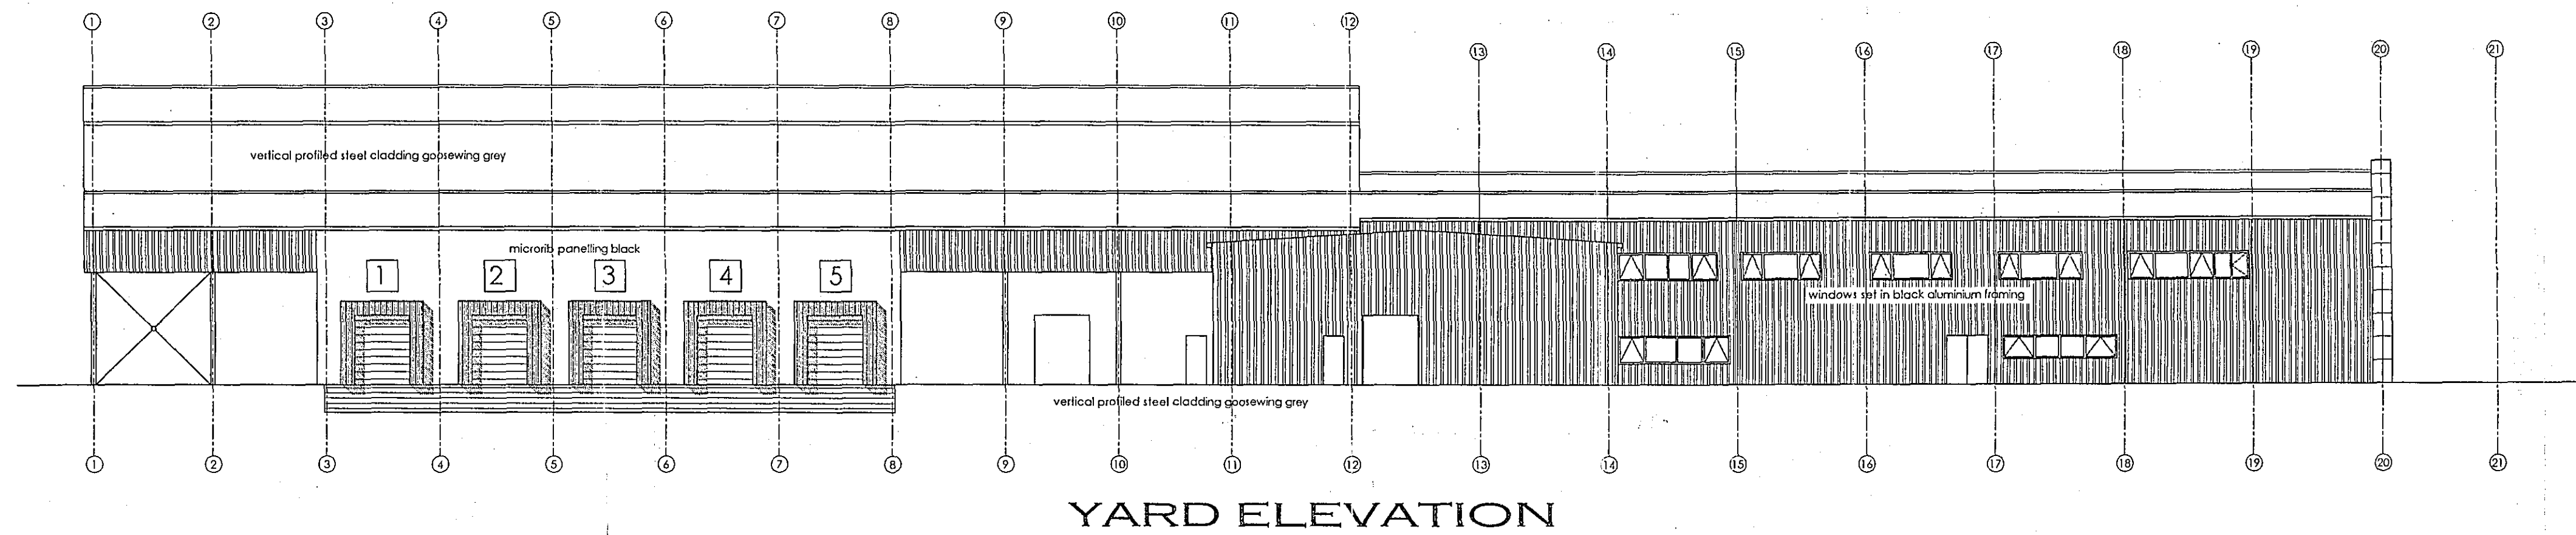

8400
PLANNING & DEVELOPMENT
15 MAY 2006
Ref. 0672106

Rev Date Details
Neil Vesma Architects
43 Brunswick Road Gloucester GL1 1JS
tel 01452 304000
fax 01452 313150
www.neilvesma.com

Job Description
Proposed Coldstore and Packhouse
Stephenson Avenue
Spalding Lincs
for FESA UK Ltd

Scale 1:200 Date 20060425

**DETERMINED
PLAN**

Drwg Title
REVISED SCHEME
Elevations

Drwg No
2925/203