




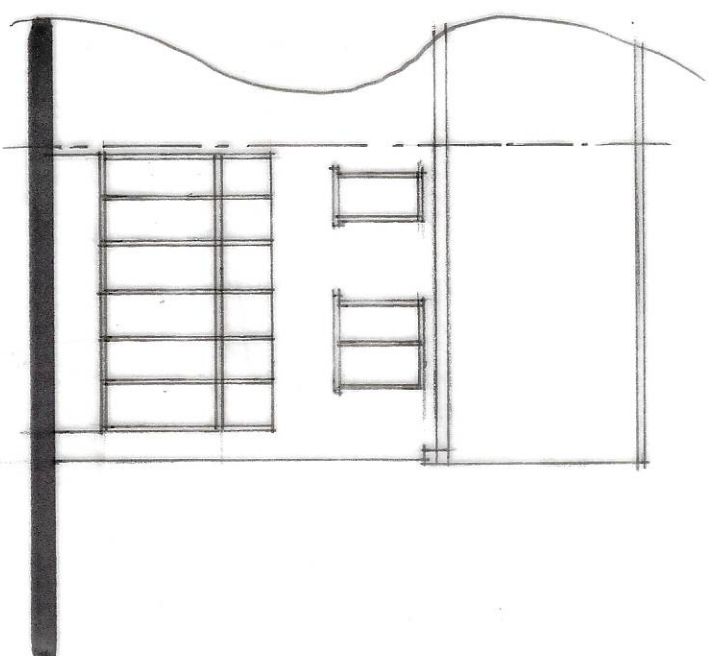

REAR

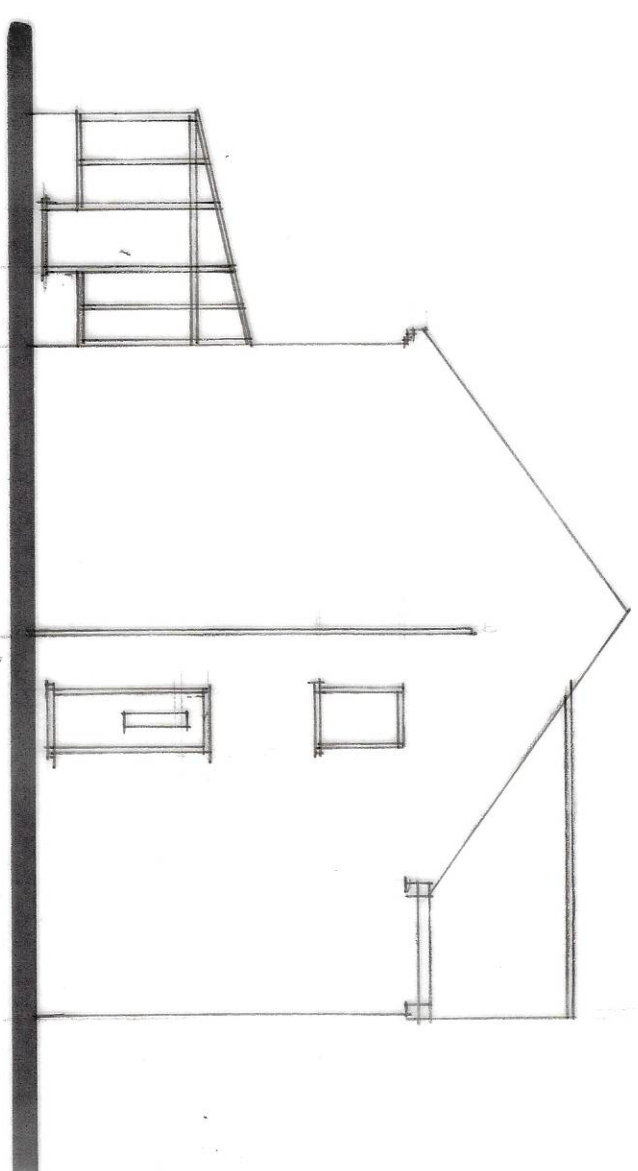

SIDE

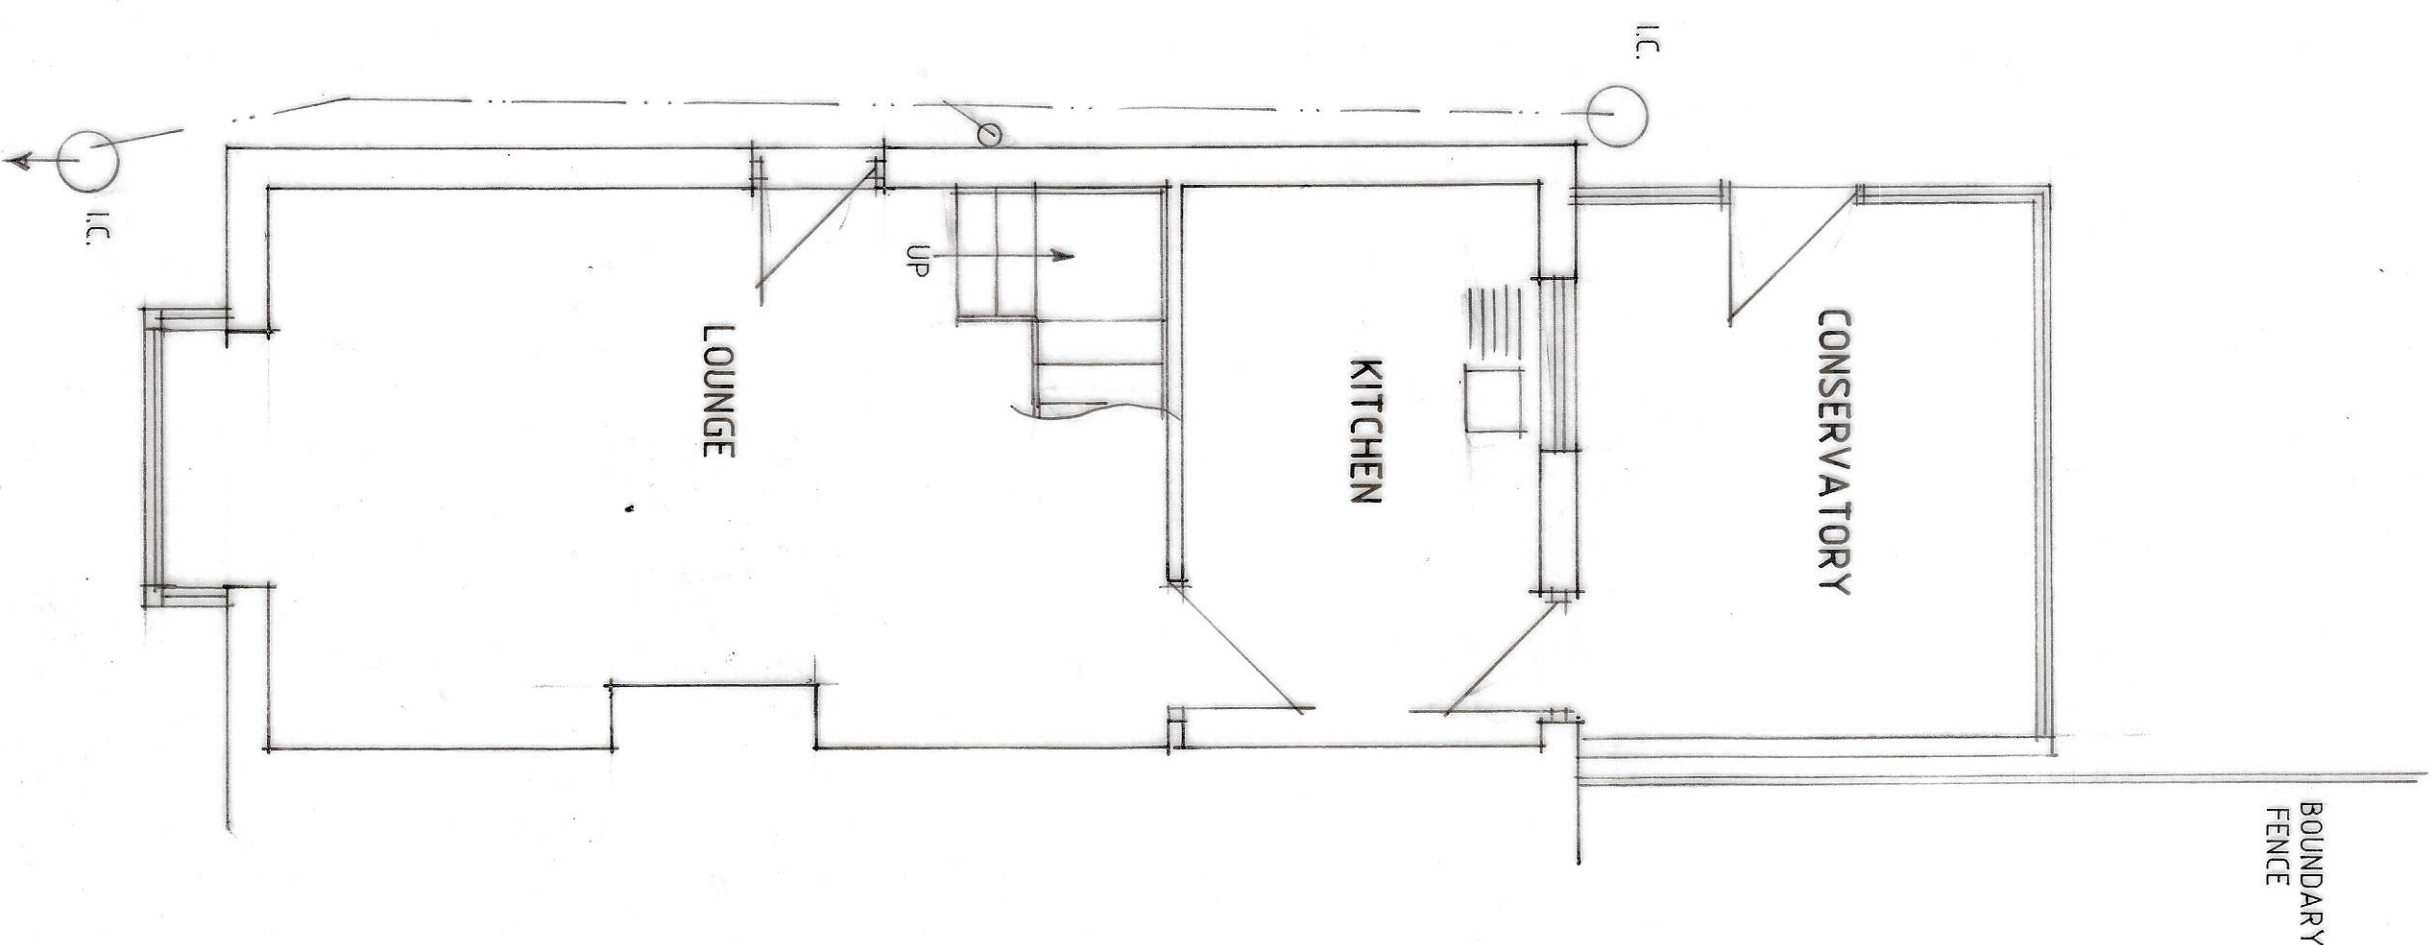

GROUND FLOOR PLAN

