

TREE PLANTING

- A SILVER BIRCH - BETULA PENDULA - HALF STANDARD
- B RED HAWTHORN - CRATEAGUS PAULS SCARLET - HALF STANDARD
- C FIELD MAPLE - ACER CAMPESTRE - HALF STANDARD
- D WHITEBEAM - SORBUS ARIA LUTESCENS - HALF STANDARD
- E BEECH - FAGUS SYLVATICA - HALF STANDARD
- F BLACKTHORN - PRUNUS SPINOSA - HALF STANDARD

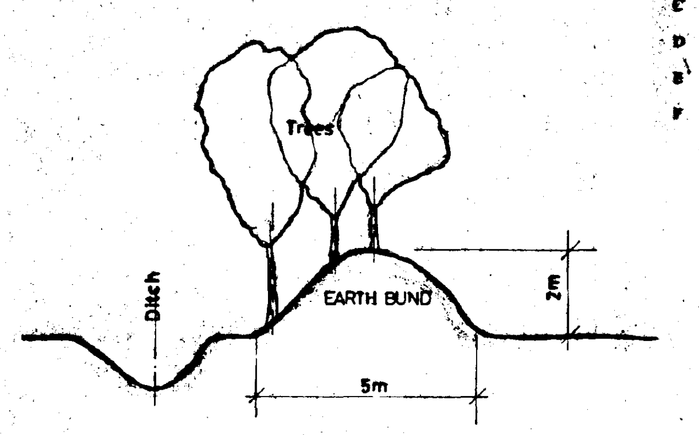


EARTH BUND
SCALE : 1/100

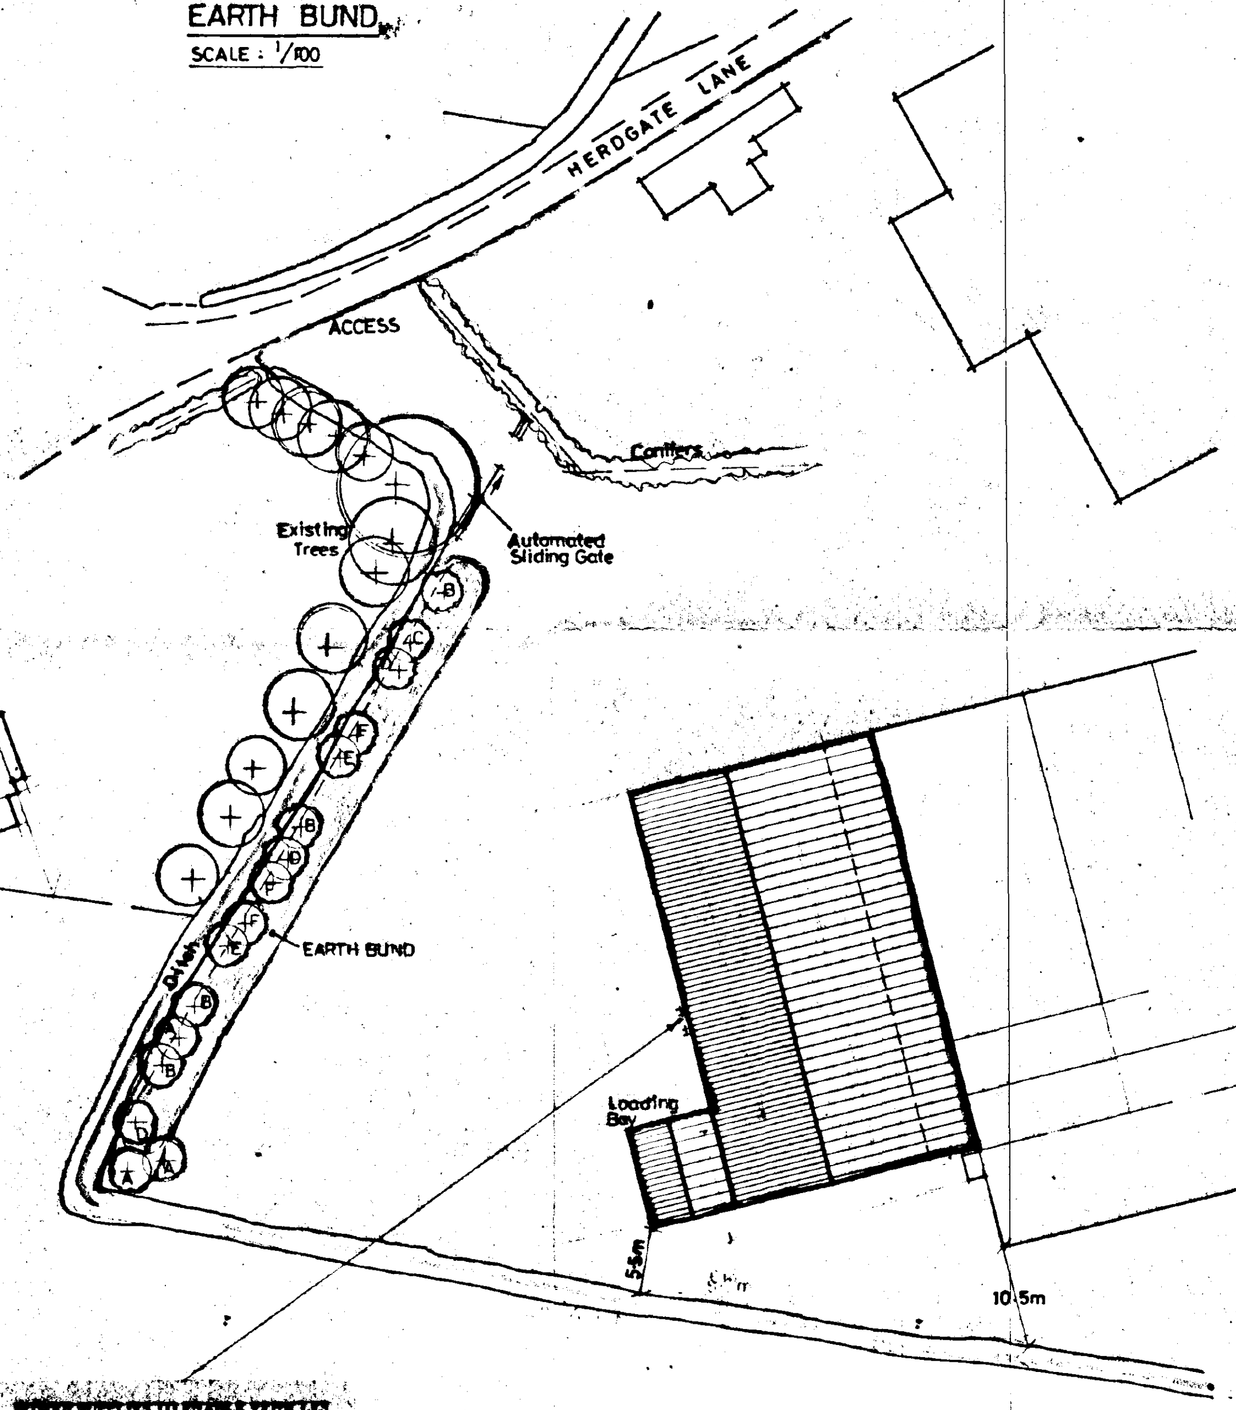

POWER SUPPLIES TO ENABLE VEHICLES TO CONNECT TO FOR REFRIGERATION UNITS WITHOUT CONTINUOUS RUNNING OF ENGINES.

SITE LAYOUT

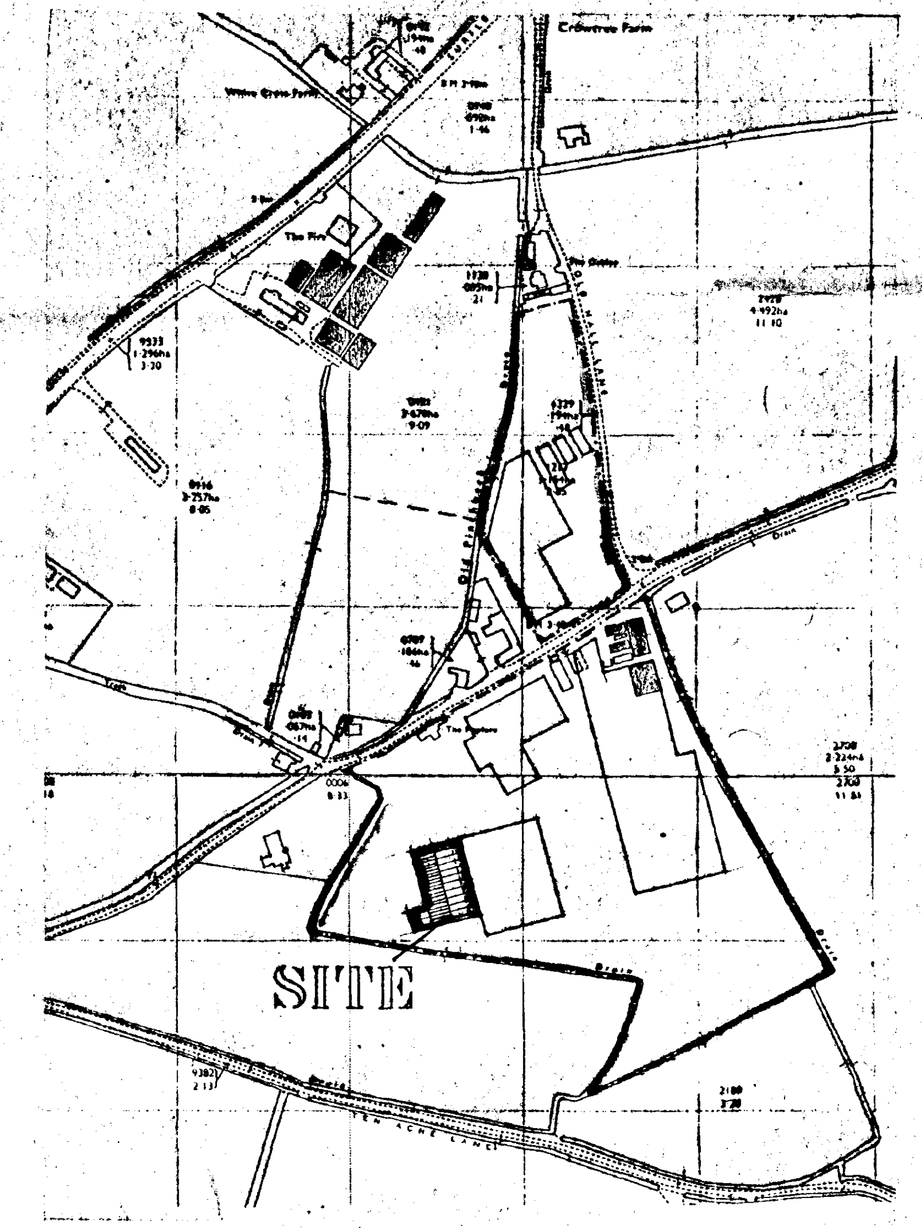

LOCATION PLAN

DO NOT SCALE FROM THIS DRAWING
This drawing is copyright and may not be altered, traced, photographed or used for any purpose other than that for which it is issued.
The General Contractor is to check all dimensions on site and report discrepancies to the Architect.
All details shown on this drawing including foundations are based upon typical site conditions related to the area. No responsibility can be accepted for abnormal conditions which may be discovered during construction unless reported to the Architect so that design amendments may be considered. Site soil surveys are recommended in respect of foundations to establish specific site conditions before foundation work is undertaken.

SUMMIT 2299-4987

AMENDED PLAN
Ref.

SOUTH HOLLAND DC
HOUSING & PLANNING
16 SEP 1996
Ref: 0672/96

8.10.96. EARTH BUND & LANDSCAPING
1.11.96 INCREASE SIZE OF STORE

G. R. MERCHANT
I.ENG AMICE, FIWO,
ARCHITECTURAL, STRUCTURAL & LAND DRAINAGE CONSULTANT
TEL: HOLBEACH (01406) 490800

PROJECT:
PROPOSED FLOWER STORE, EARTH BUND & LANDSCAPING

CLIENT:
CHAS LACEY & SONS LTD
HERDGATE LANE
PINCHBECK

SCALES: [illegible] DATE: JUNE 1996

G.R. MERCHANT DRAWING No.: CL01/TP

REVISIONS: AB

0040 11947

TREE PLANTING

A SILVER BIRCH - BETULA PENDULA - HALF STANDARD


B RED HAWTHORN - CRATEAGUS PAULS SCARLET - HALF STANDARD

C FIELD MAPLE - ACER CAMPESTRE - HALF STANDARD


D WHITEBEAM - SORBUS ARIA LUTESCENS - HALF STANDARD

E BEECH - FAGUS SYLVATICA - HALF STANDARD

F BLACKTHORN - PRUNUS SPINOSA - HALF STANDARD

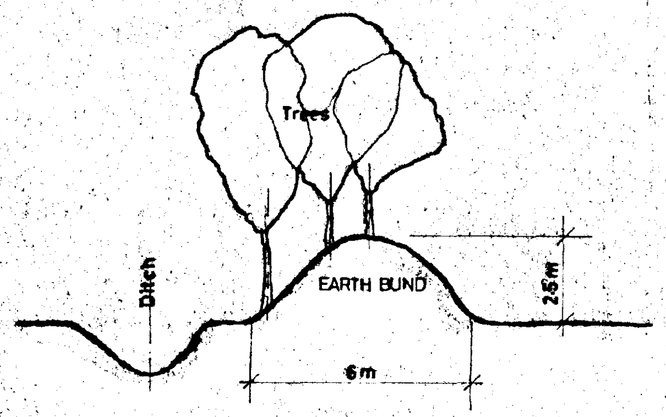


EARTH BUND
SCALE : 1/100

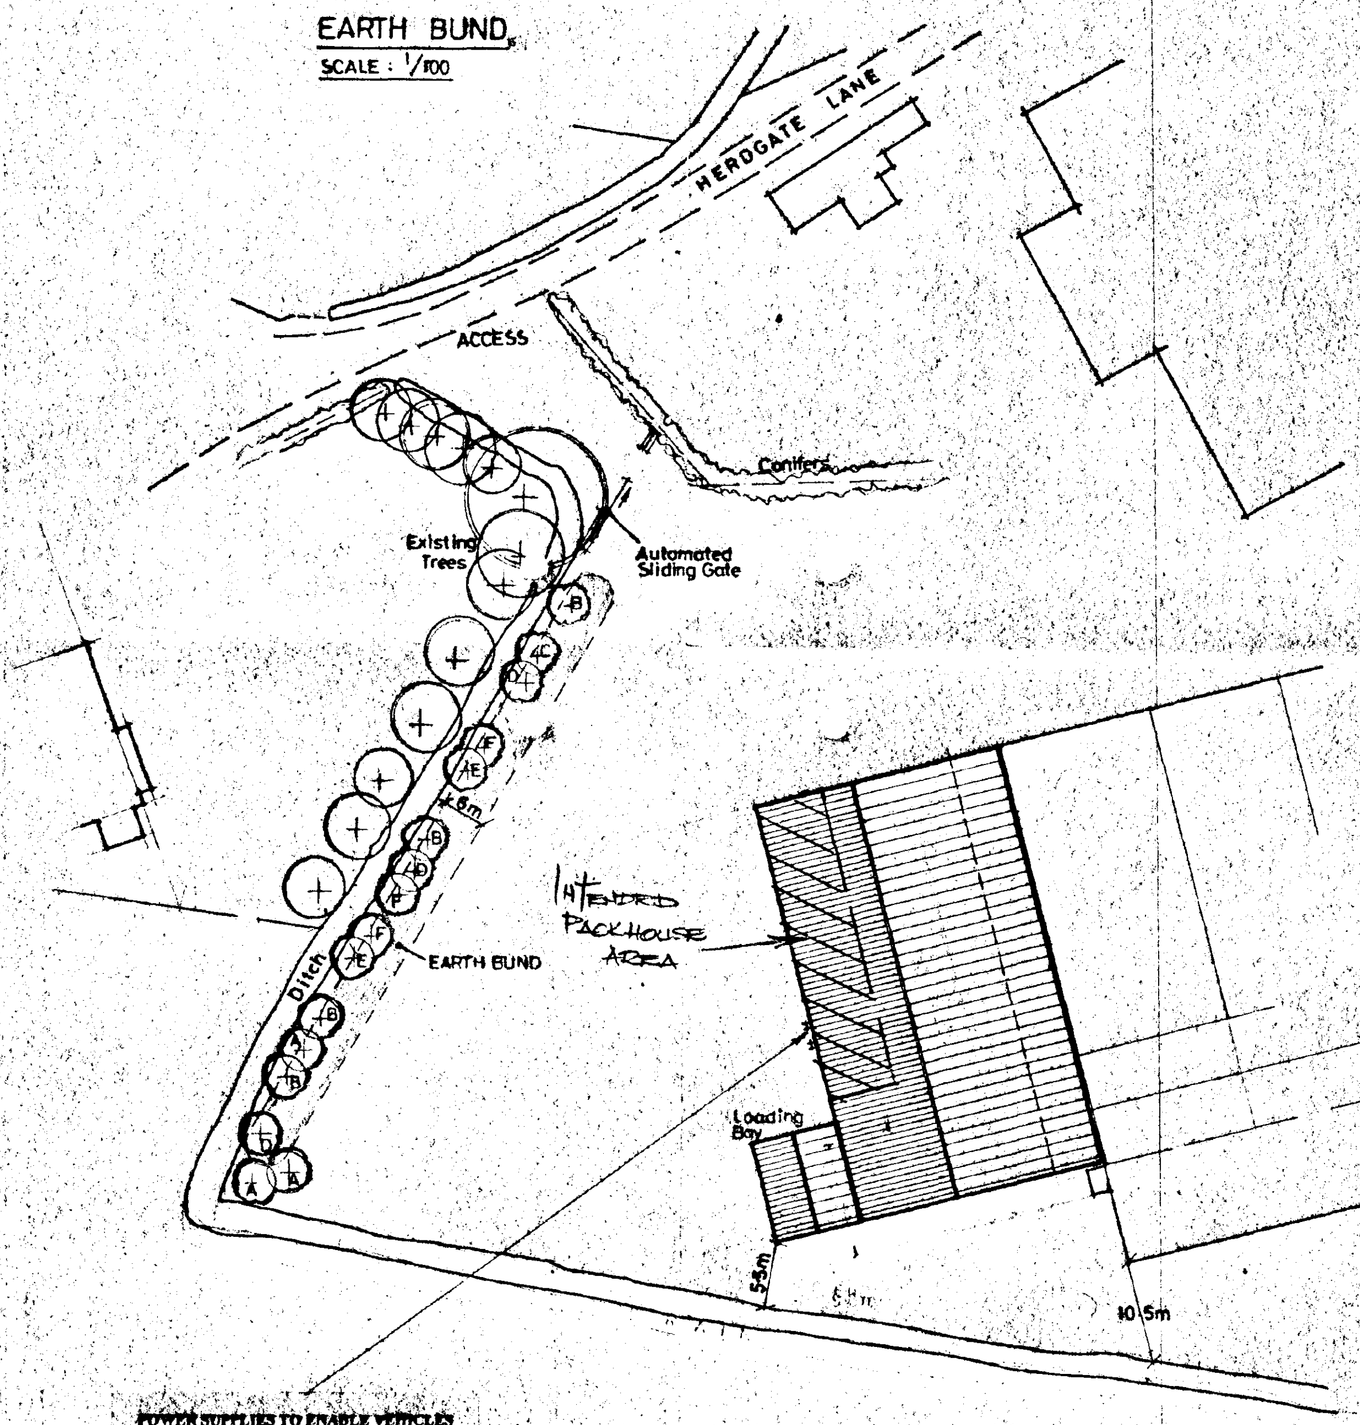

POWER SUPPLIES TO ENABLE VEHICLES TO CONNECT TO FOR REFRIGERATION UNITS WITHOUT CONTINUOUS RUNNING OF ENGINES.

SITE LAYOUT

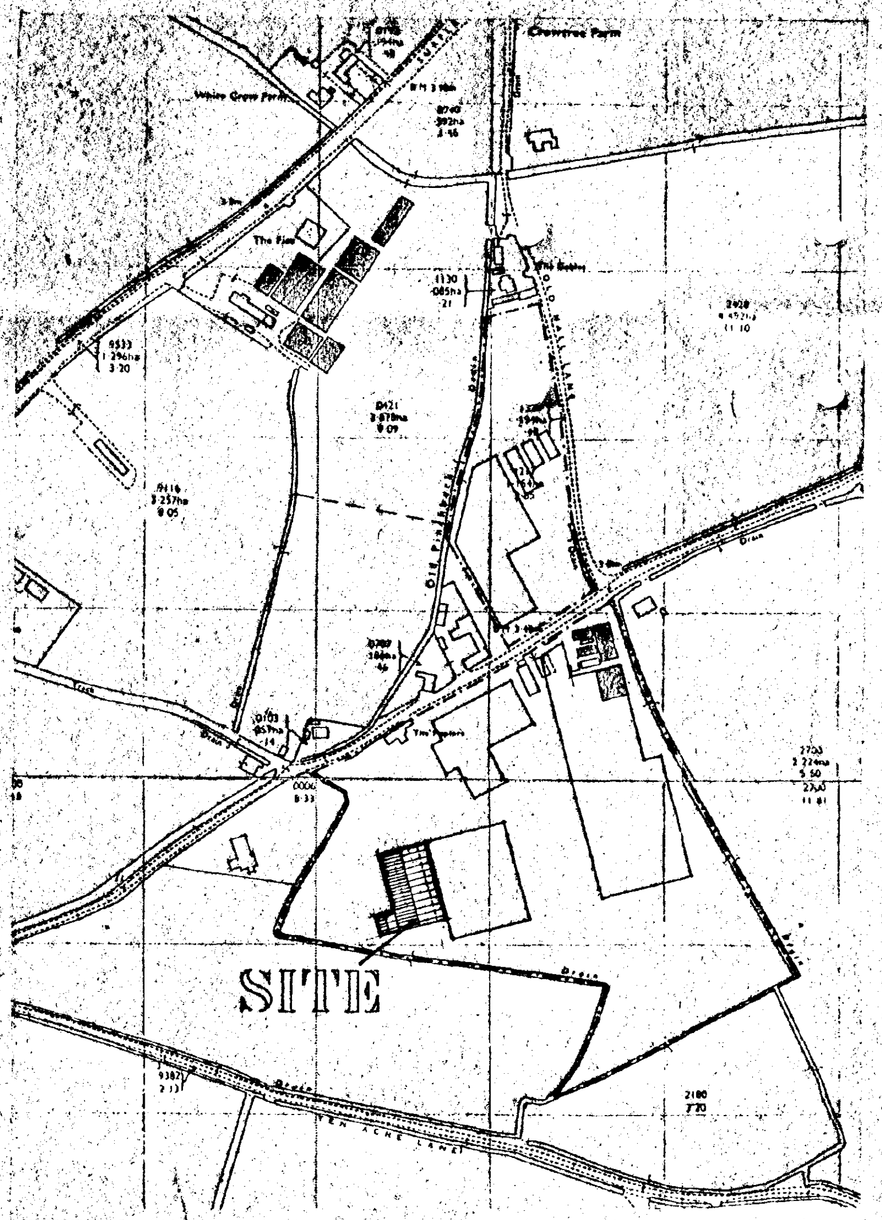

LOCATION PLAN

DO NOT SCALE FROM THIS DRAWING

This drawing is copyright and may not be altered, traced, photographed or used for any purpose other than that for which it is issued.
The General Contractor is to check all dimensions on site and report discrepancies to the Architect.
All details shown on this drawing including foundations are based upon typical site conditions related to the area. No responsibility can be accepted for abnormal conditions which may be discovered during construction unless reported to the Architect so that design amendments may be considered. Site soil surveys are recommended in respect of foundations to establish specific site conditions before foundation work is undertaken.

SUMMIT 2299 4961

see letter 24/4/97

SOUTH HOLLAND DC HOUSING & PLANNING
24 APR 1997
Ref:

C 1.11.96 INCREASE SIZE OF EARTH BUND
B 10.9.96 EARTH BUND & LANDSCAPING PLANNING
A 21.8.96 INCREASE SIZE OF STORE

G. R. MERCHANT
I.ENG AMICE, FIWO,
ARCHITECTURAL, STRUCTURAL & LAND DRAINAGE CONSULTANT
TEL: HOLBEACH (01406) 490800

PROJECT:
PROPOSED FLOWER STORE, EARTH BUND & LANDSCAPING.


CLIENT:
CHAS LACEY & SONS LTD
HERDGATE LANE
PINCHBECK

SCALES: ~~METRIC~~ DATE: *JUNE 1996*


G.R.MERCHANT DRAWING No.: *CL01/1E*

REVISIONS: *A B C*

8048-1194T

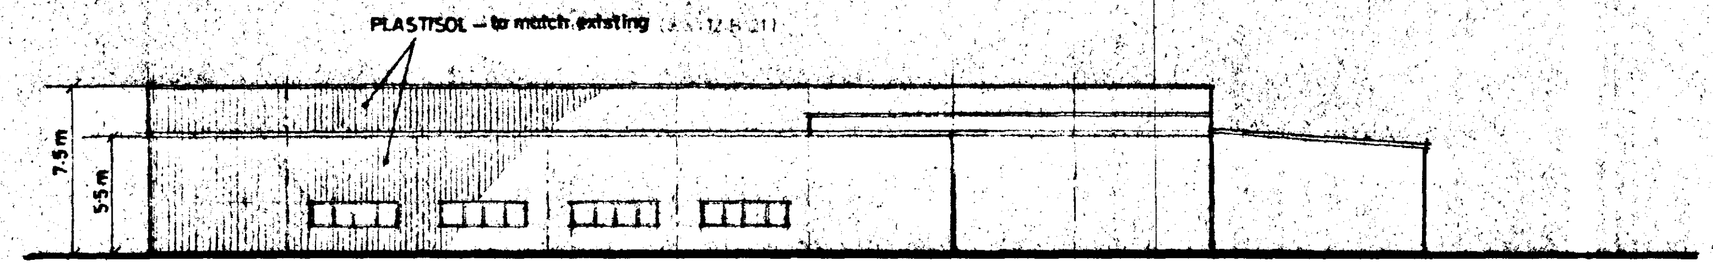


SIDE

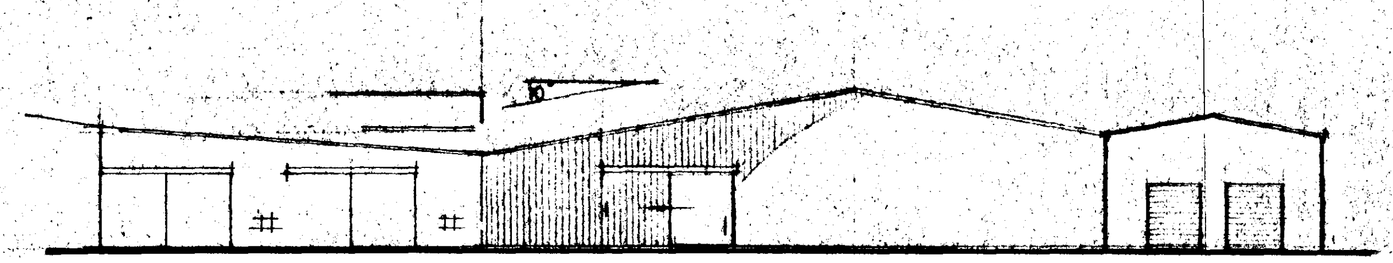

FRONT



REAR

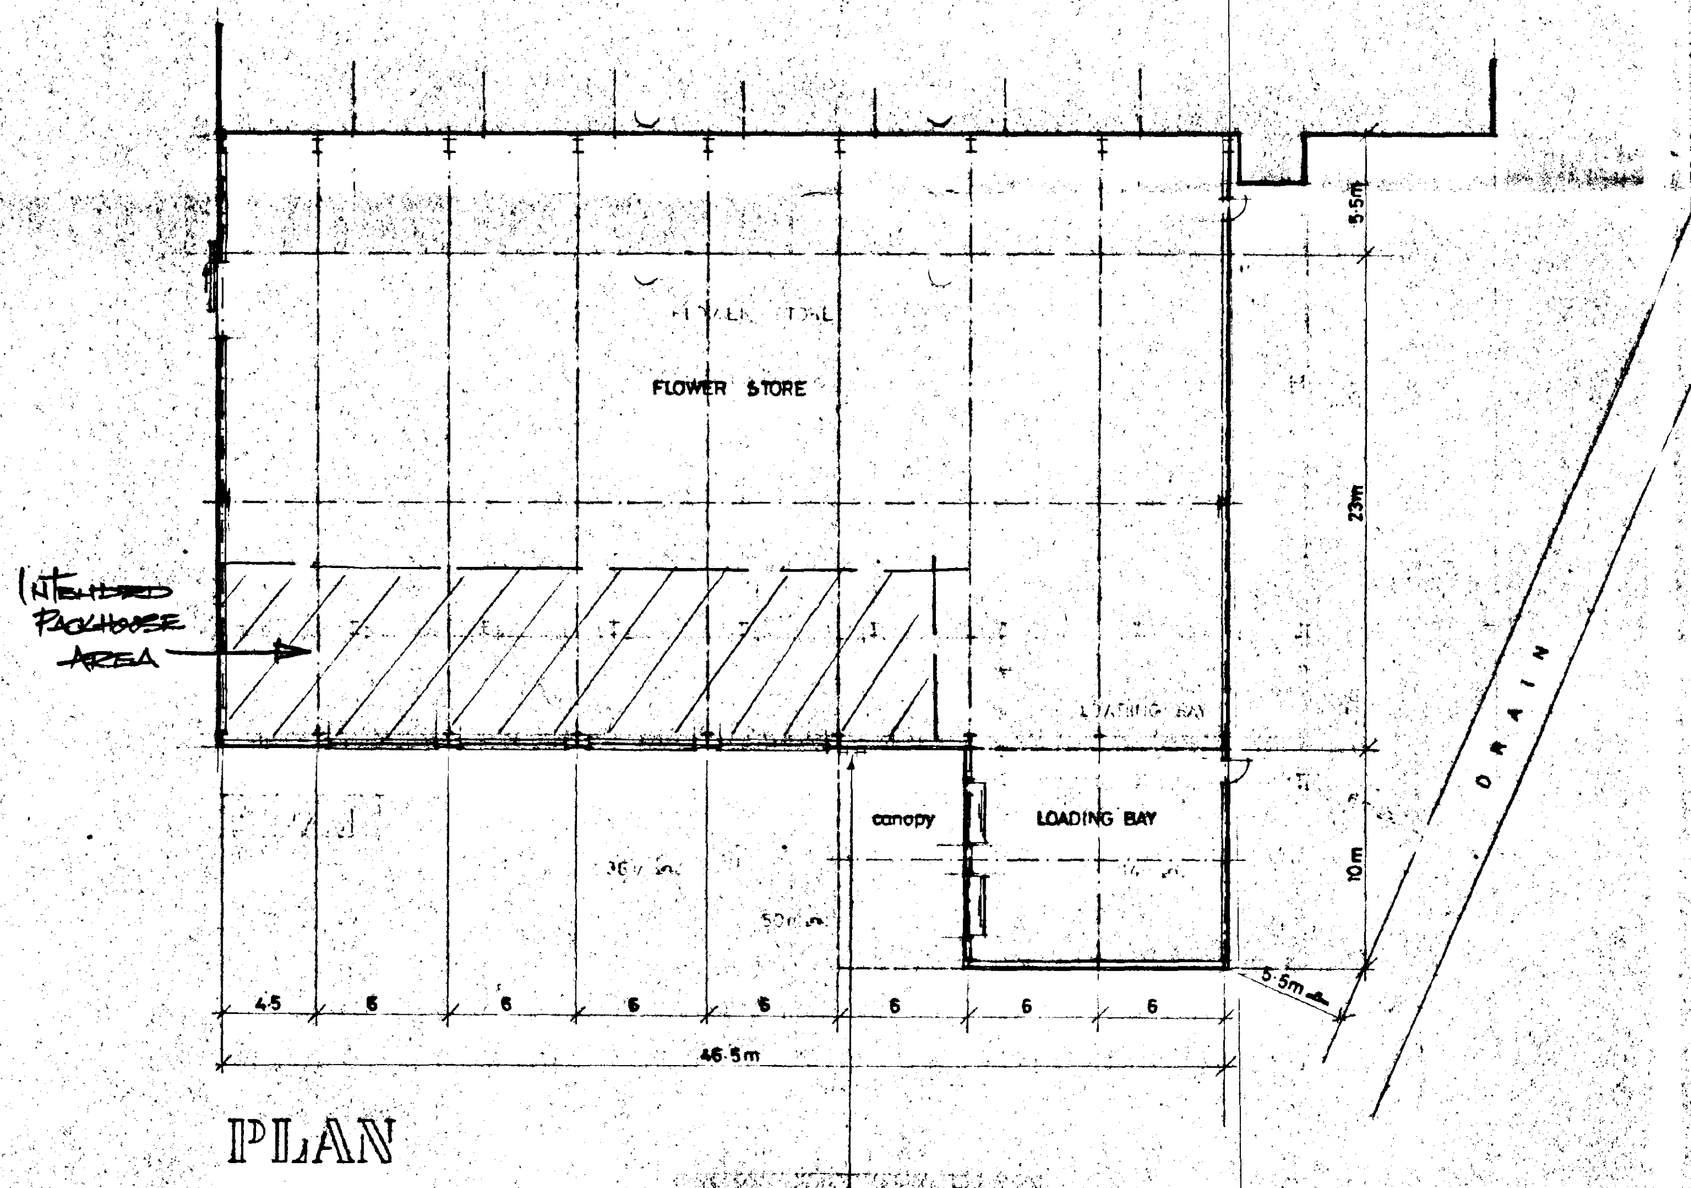

PLAN

POWER SUPPLIES TO ENABLE VEHICLES TO CONNECT TO FOR REFRIGERATION UNITS WITHOUT CONTINUOUS RUNNING OF ENGINES.

DO NOT SCALE FROM THIS DRAWING
This drawing is copyright and may not be altered, traced, photographed or used for any purpose other than that for which it is issued.
The General Contractor is to check all dimensions on site and report discrepancies to the Architect.
All details shown on this drawing including foundations are based upon typical site conditions related to the area. No responsibility can be accepted for abnormal conditions which may be discovered during construction unless reported to the Architect so that design amendments may be considered. Site soil surveys are recommended in respect of foundations to establish specific site conditions before foundation work is undertaken.

SUMMIT 2299 4967

see letter 24/6/92

5 bays ... 24 8 96 ... increase size of store

G. R. MERCHANT
LENG AMICE, FIWO,
ARCHITECTURAL, STRUCTURAL
& LAND DRAINAGE CONSULTANT
TEL: HOLBEACH (01406) 490800

PROJECT:
PROPOSED FLOWER STORE, EARTH BUND & LANDSCAPING.


CLIENT:
CHAS LACEY & SONS LTD
BEDGATE LANE
PINCHBECK

SCALES: 1/200


DATE: JUNE 1990

DRAWING No.: CL.91/2B

REVISIONS: K.B.

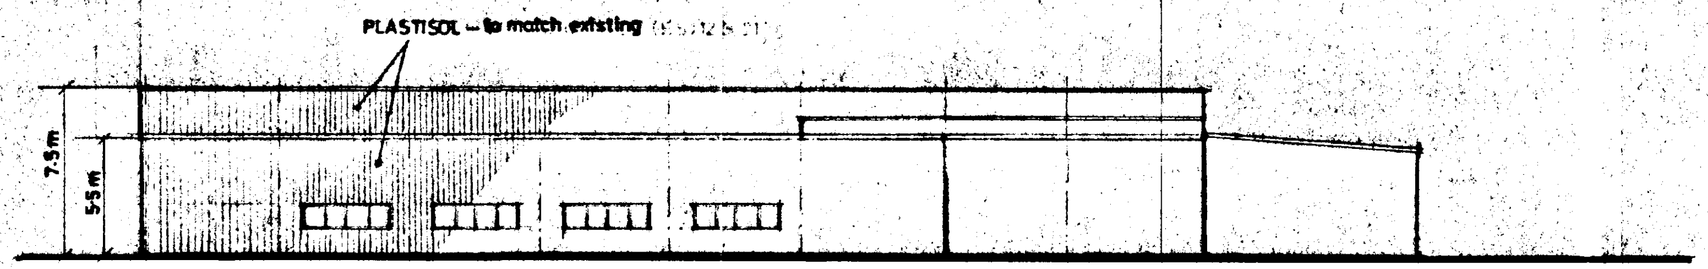


SIDE

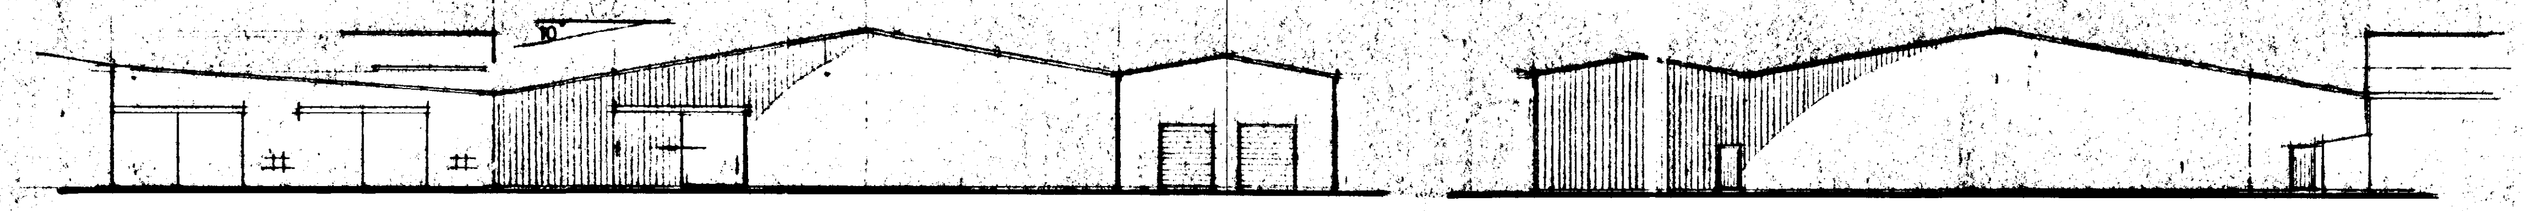

FRONT

REAR

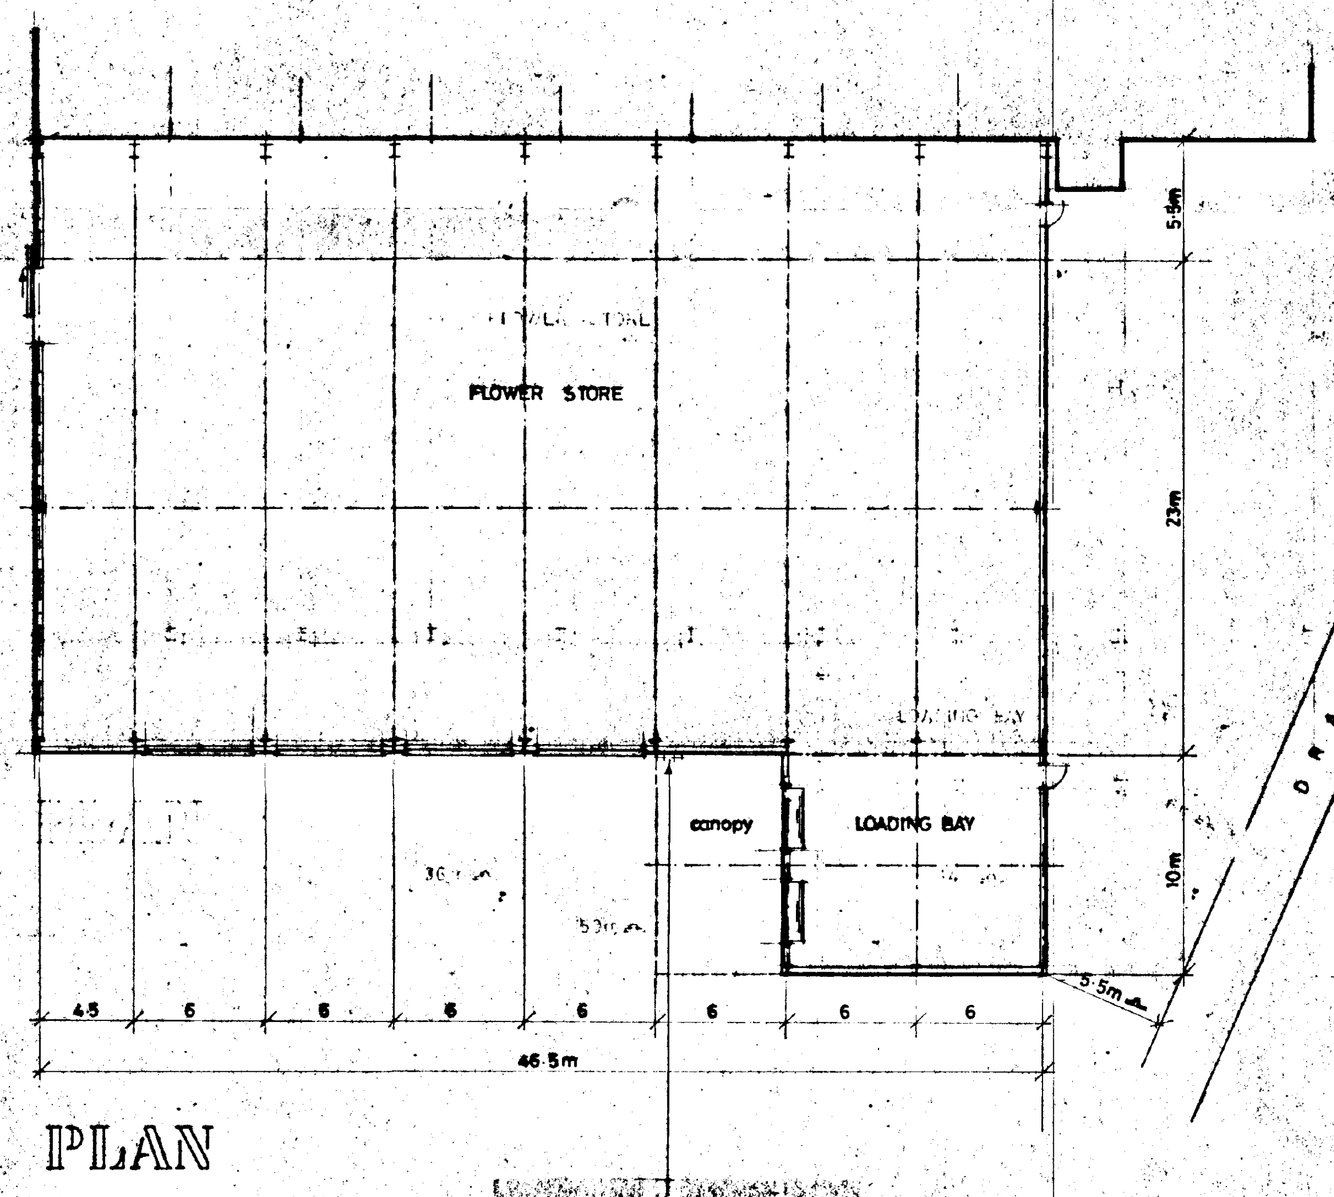

PLAN



POWER SUPPLIES TO ENABLE VEHICLES TO CONNECT TO FOR REFRIGERATION UNITS WITHOUT CONTINUOUS RUNNING OF ENGINES.

DO NOT SCALE FROM THIS DRAWING

This drawing is copyright and may not be altered, traced, photographed or used for any purpose other than that for which it is issued.
The General Contractor is to check all dimensions on site and report discrepancies to the Architect.
All details shown on this drawing including foundations are based upon typical site conditions related to the area. No responsibility can be accepted for abnormal conditions which may be discovered during construction unless reported to the Architect so that design amendments may be considered. Site soil surveys are recommended in respect of foundations to establish specific site conditions before foundation work is undertaken.

SUMMIT 2299-4987

AMENDED PLAN
Ref.

SOUTH HOLLAND DC
HOUSING & PLANNING
16 SEP 1996
Ref. 0672/96

5 no. trees shown on plan to be retained
24.8.96 increase size of store

G. R. MERCHANT
I.ENG AMICE, FIWO,
ARCHITECTURAL, STRUCTURAL
& LAND DRAINAGE CONSULTANT
TEL: HOLBEACH (01406) 490800

PROJECT:
PROPOSED FLOWER STORE, EARTH BUND & LANDSCAPING

CLIENT:
CHAS LACEY & SONS LTD
MERDGATE LANE
PINCHBECK


SCALES: 1/200
DATE: JUNE 1996
DRAWING No.: CL.01/2B
REVISIONS: A B

0046 11947


TREE PRESERVATION ORDER No. 1. 1982

TREES TO BE RETAINED

T.4 - OAK
T.5 - LIME
T.6 - LIME (Deceased)
T.7 - OAK
T.8 - LIME
T.9 - OAK

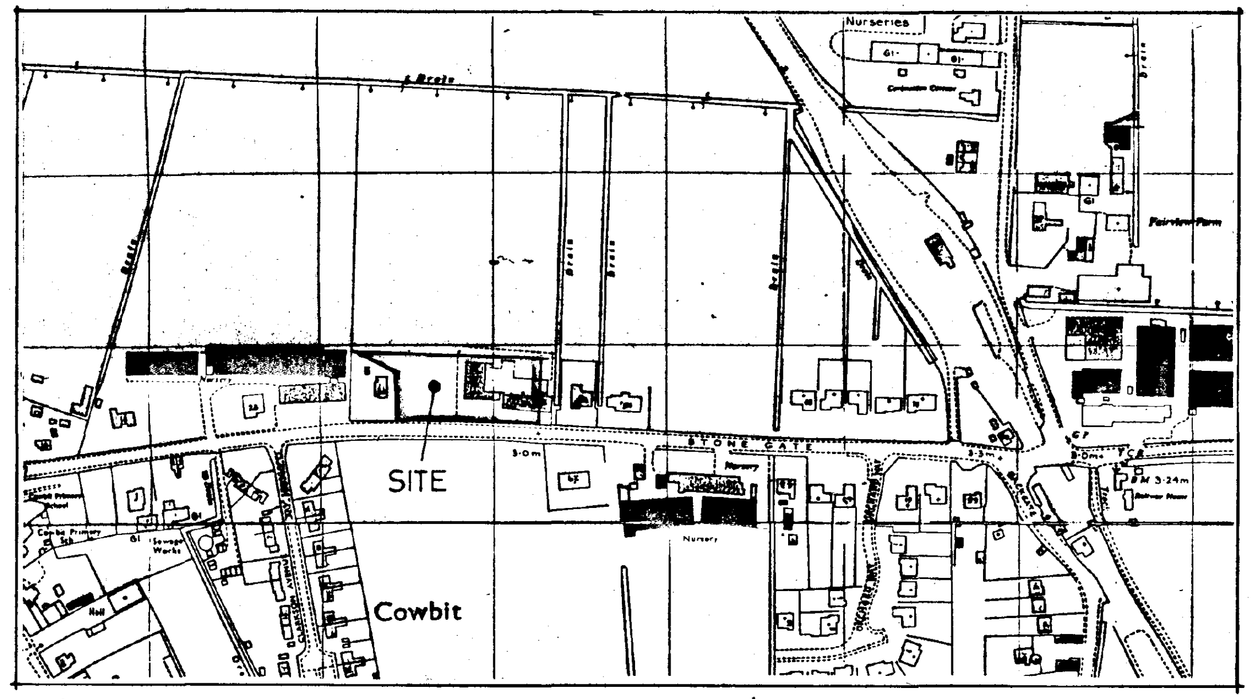

LOCATION PLAN
SCALE : 1/2500

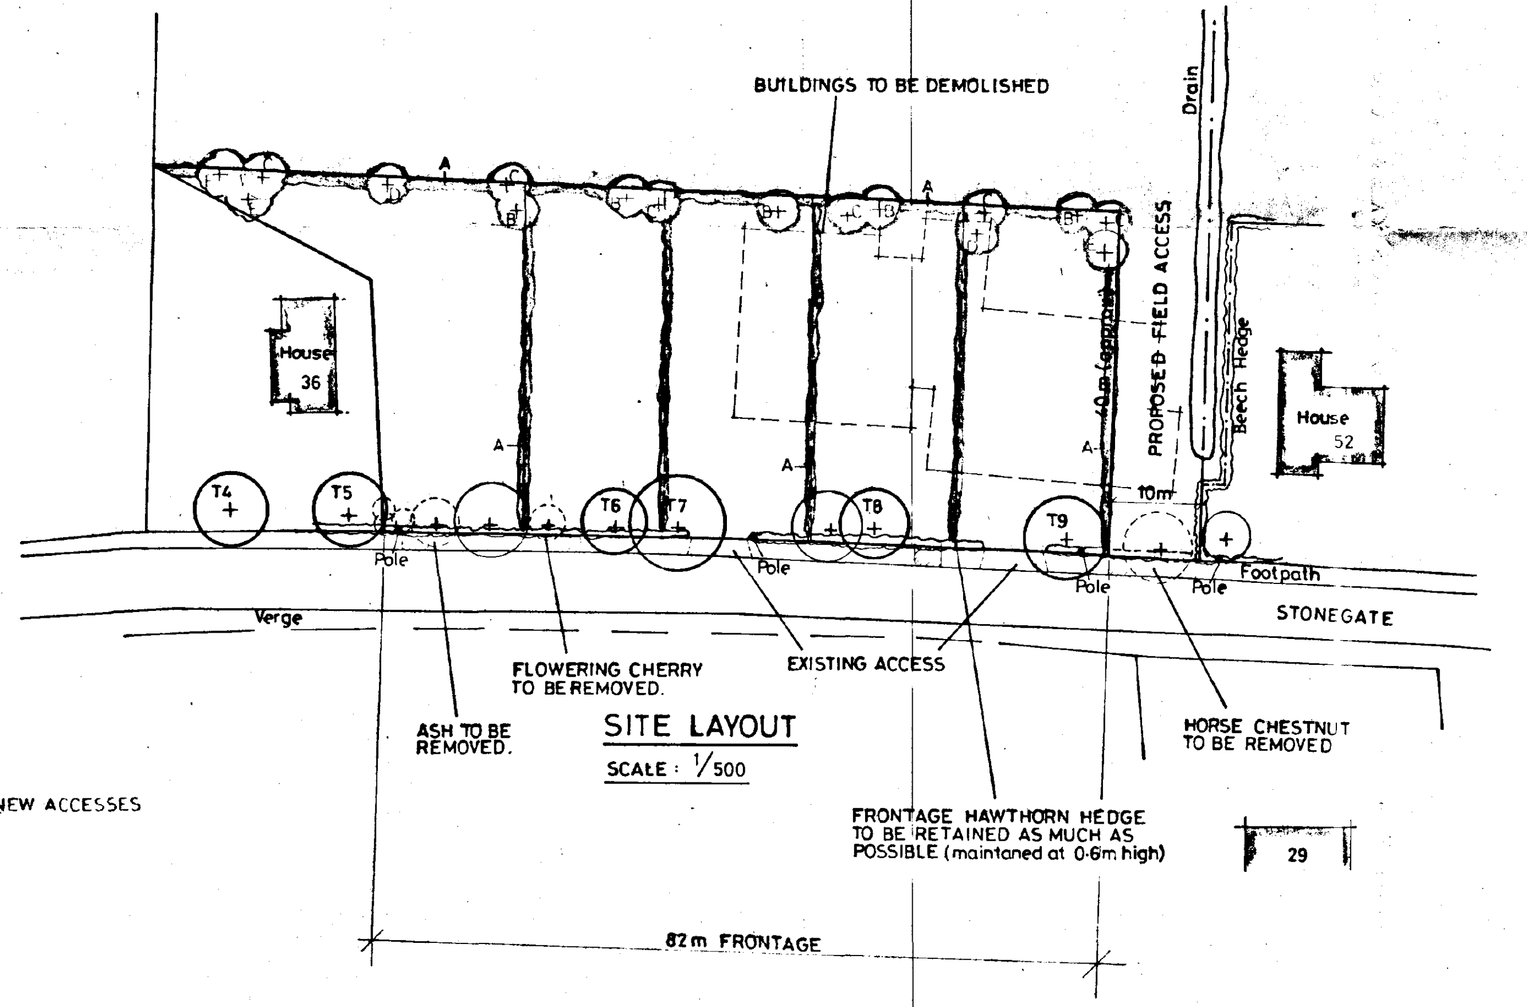

SITE LAYOUT
SCALE : 1/500

TREE PLANTING SCHEME

PLOT BOUNDARIES DEFINED BY CONCRETE POST & WIRE FENCE.

A. GREEN/PURPLE BEECH MIXED HEDGING
B. WHITEBEAM - HALF STANDARD
C. RED HAWTHORN - HALF STANDARD
D. GREEN BEECH - HALF STANDARD
E. SILVER BIRCH - HALF STANDARD

DETERMINED
SOUTH HOLLAND DISTRICT COUNCIL
HOUSING
16 JUL 1996
Ref: 0641/96

A. 17.6.96 Landscaping Scheme - Condition 2(2).

G. R. MERCHANT
I.ENG AMICE, FIWO,
ARCHITECTURAL, STRUCTURAL & LAND DRAINAGE CONSULTANT
TEL: HOLBEACH (01406) 490800

PROJECT:
RESIDENTIAL DEVELOPMENT.
STONEGATE.
COWBIT.

CLIENT:
TRUSTEES OF F.J. BRAYBROOKS (DECEASED)

SCALES:	DATE:
AS INDICATED	APRIL 1995.

G.R.MERCHANT. DRAWING No.: FJB. 1 A

REVISIONS:
A

SUMMIT
6046 1194T