


DO NOT SCALE THIS DRAWING. THE CONTRACTOR IS DEEMED TO HAVE CHECKED ALL DIMENSIONS ON SITE AND REPORT ANY DISCREPANCIES TO OGLESBY & LIMB LTD.
THE CONTENTS OF THIS DRAWING ARE COVERED BY COPYRIGHT AND REMAIN THE PROPERTY OF OGLESBY & LIMB LTD. WRITTEN APPROVAL MUST BE OBTAINED FROM OGLESBY & LIMB LTD PRIOR TO DUPLICATION OR REPRODUCTION OF THIS DRAWING OR ITS CONTENTS.
ANY DIMENSIONS NOT SHOWN ARE TO BE CHECKED AND AGREED WITH OGLESBY & LIMB LTD.

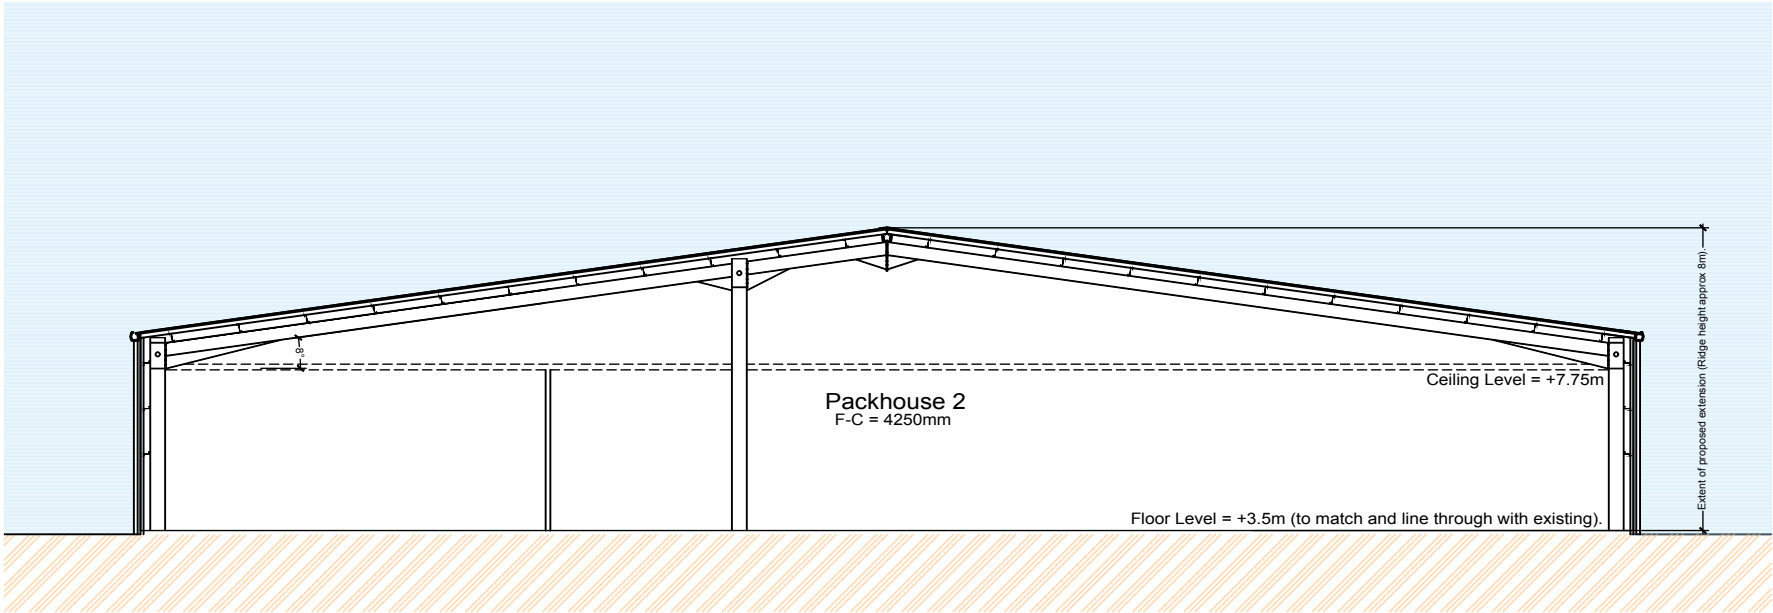

0.00 m

Section A-A'

Scale 1:200 @ A3

SCALE 1 : 200

SCALE 1 : 1



Ref.	Date	Description	Initial
------	------	-------------	---------

Oglesby & Limb Ltd

Chartered Architect

Suite 1, Market Chambers
12 Market Place, Spalding, Lincs
PE11 1SL

Tel: 01775 761196

e-mail: design@o-l-ltd.co.uk

Client:

J.O.Sims Ltd.

Project:

**Proposed Packhouse extension to
J.O.Sims Ltd.
Pudding Lane, Pinchbeck
Spalding, Lincolnshire
PE11 3TJ**

Drawing Title:

Section as proposed

PLANNING APPLICATION ISSUE

Date:	JULY 2019	Scale:	as shown @ A3
Drawn by:	RDL	Checked by:	AJO

Drawing Number:	Rev:
A1432 - 15	-