
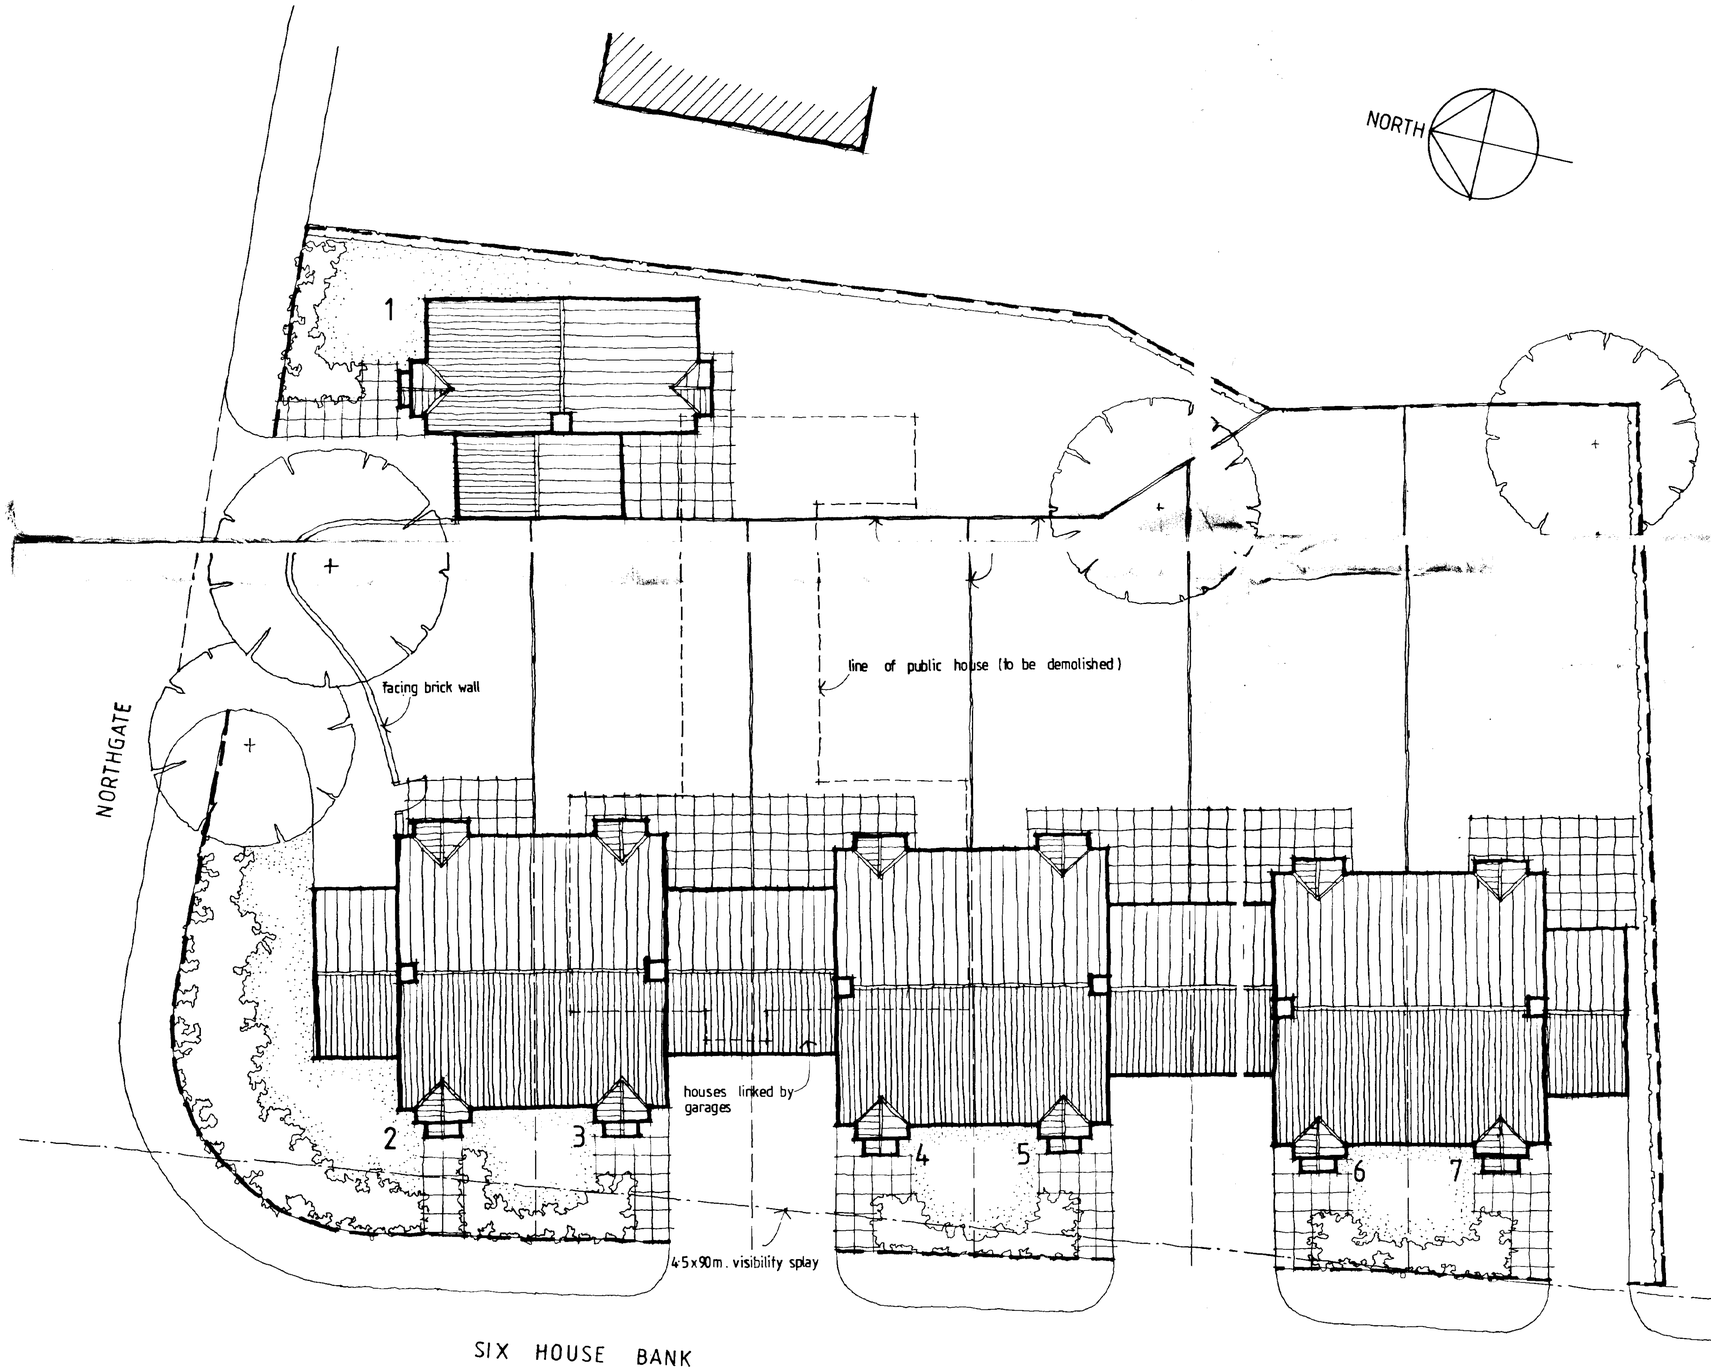


INDICATIVE SITE LAYOUT 1:100

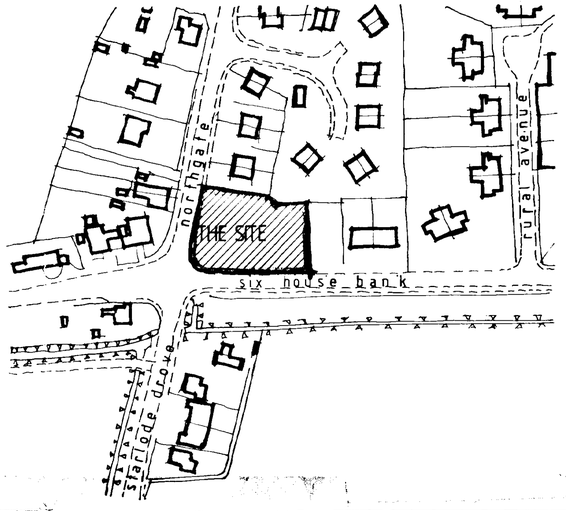


LOCATION PLAN 1:1250

TREVOR A CLAY R.I.B.A.
CHARTERED ARCHITECT
14 OLD FENDIKE ROAD
WESTON HILLS
SPALDING
LINCOLNSHIRE PE12 6DD


Project:
PROPOSED REDEVELOPMENT OF
"HORSE AND JOCKEY" SITE, WEST PINCBECK
FOR MR RICHARD CROWLEY

Drawing:
PLANNING APPLICATION DRAWING

Date: 23 May 02	Proj No: 02/095/PA	
Scale: 1:100/1250	Drg. No: 001	Rev:

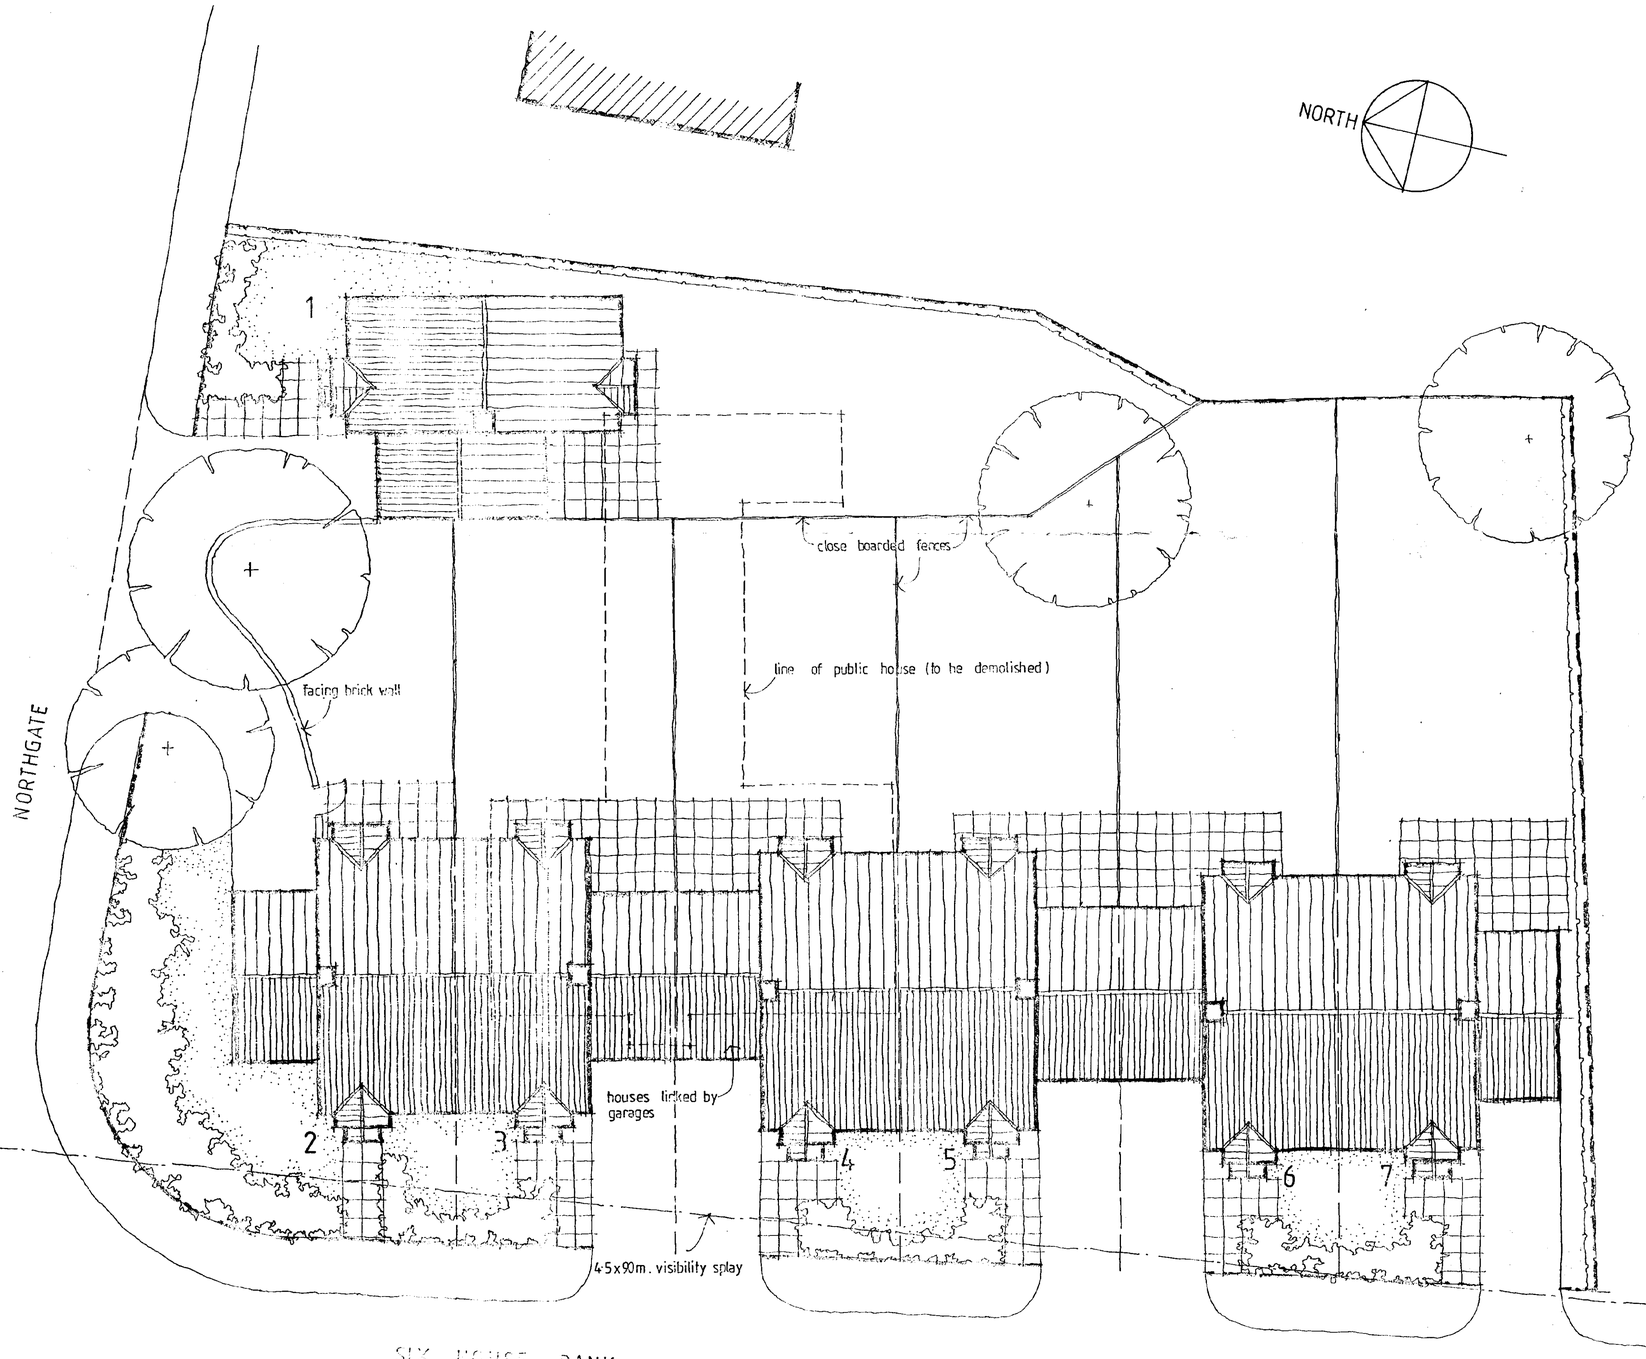

INDICATIVE SITE LAYOUT 1:500

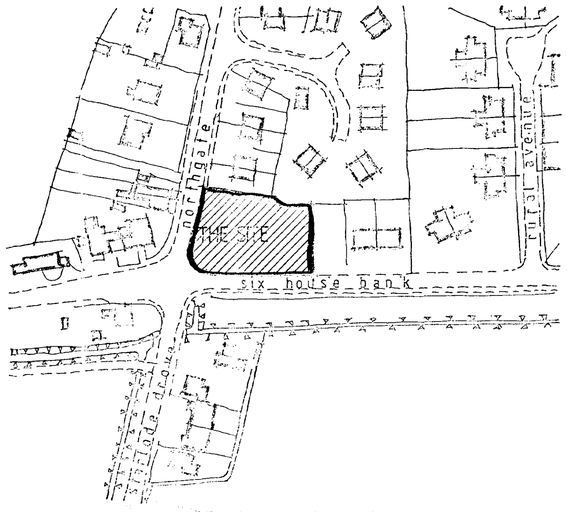

LOCATION PLAN 1:1250

SHDC Planning & Development 12 JUN 2002 Ref 0677/02

DETERMINED PLAN

TREVOR A GUY R.I.B.A.
CHARTERED ARCHITECT
14 OLD FENDIKE ROAD
WESTON HILLS
SPALDING
LINCOLNSHIRE PE12 6DD

Project:
PROPOSED REDEVELOPMENT OF "HORSE AND JOCKEY" SITE, WEST PINCHBECK FOR MR RICHARD CROWLEY

Drawing:
PLANNING APPLICATION DRAWING

Drg. No: 001 | Rev: