




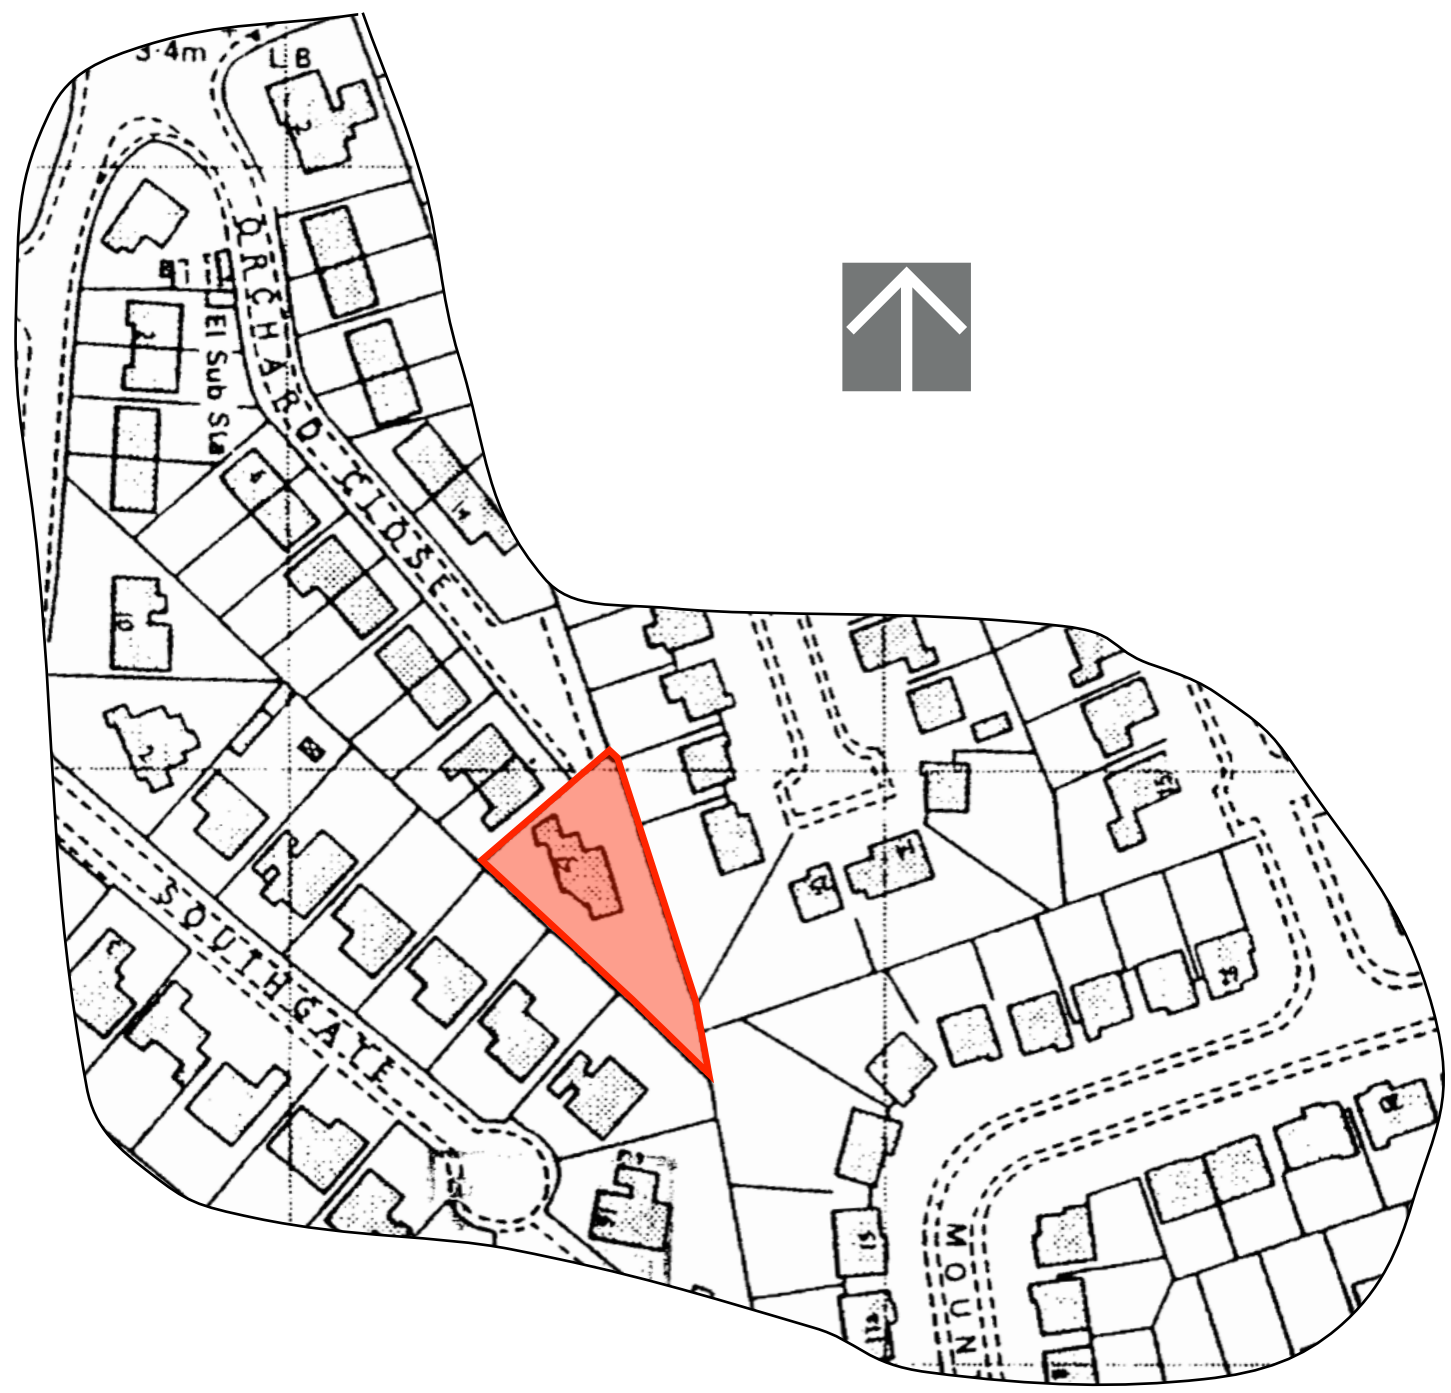

- MATERIALS:-**
- RENDER - OVER EXISTING BRICKS PROVIDE SMOOTH OFF WHITE RENDER
 - CLADDING- NATURAL SLATE CLADDING TO FIRST FLOOR. DARK VERTICAL CLADDING AROUND WINDOWS TO FIRST FLOOR
 - ROOF- DARK GREY METAL ROOFING
 - WINDOWS - DARK GREY ALUMINIUM
 - DOORS - DARK COMPOSITE
 - RAINWATER GOODS - BLACK UPVC (LOOK LIKE CAST IRON)
 - FASCIAS & BARGEBOARDS - DARK GREY COMPOSITE
 - PATHS,PATIOS - SLATE
 - DRIVE - NEW GRANITE STAMPED CONCRETE DRIVE OVER EXISTING CONCRETE

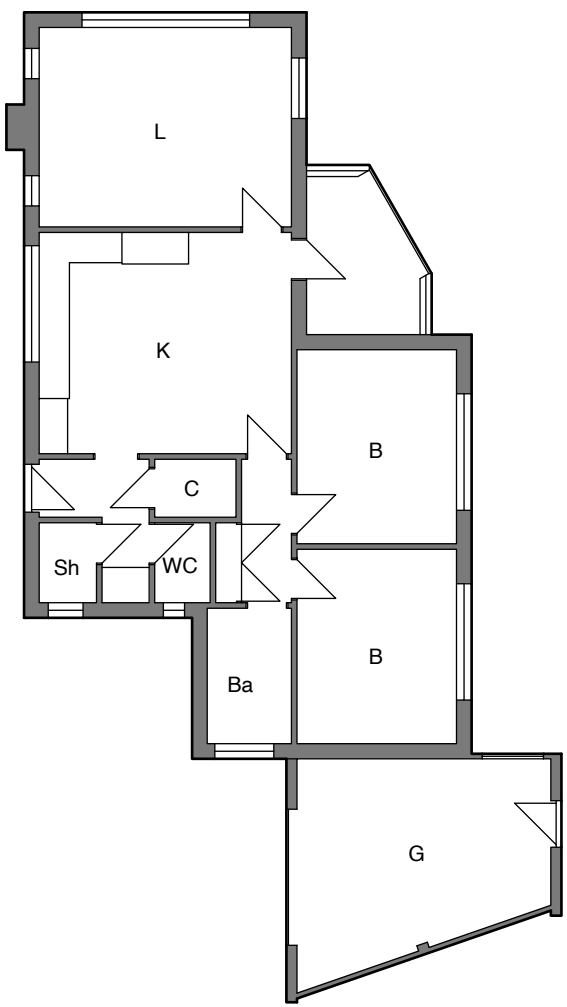

LOCATION PLAN

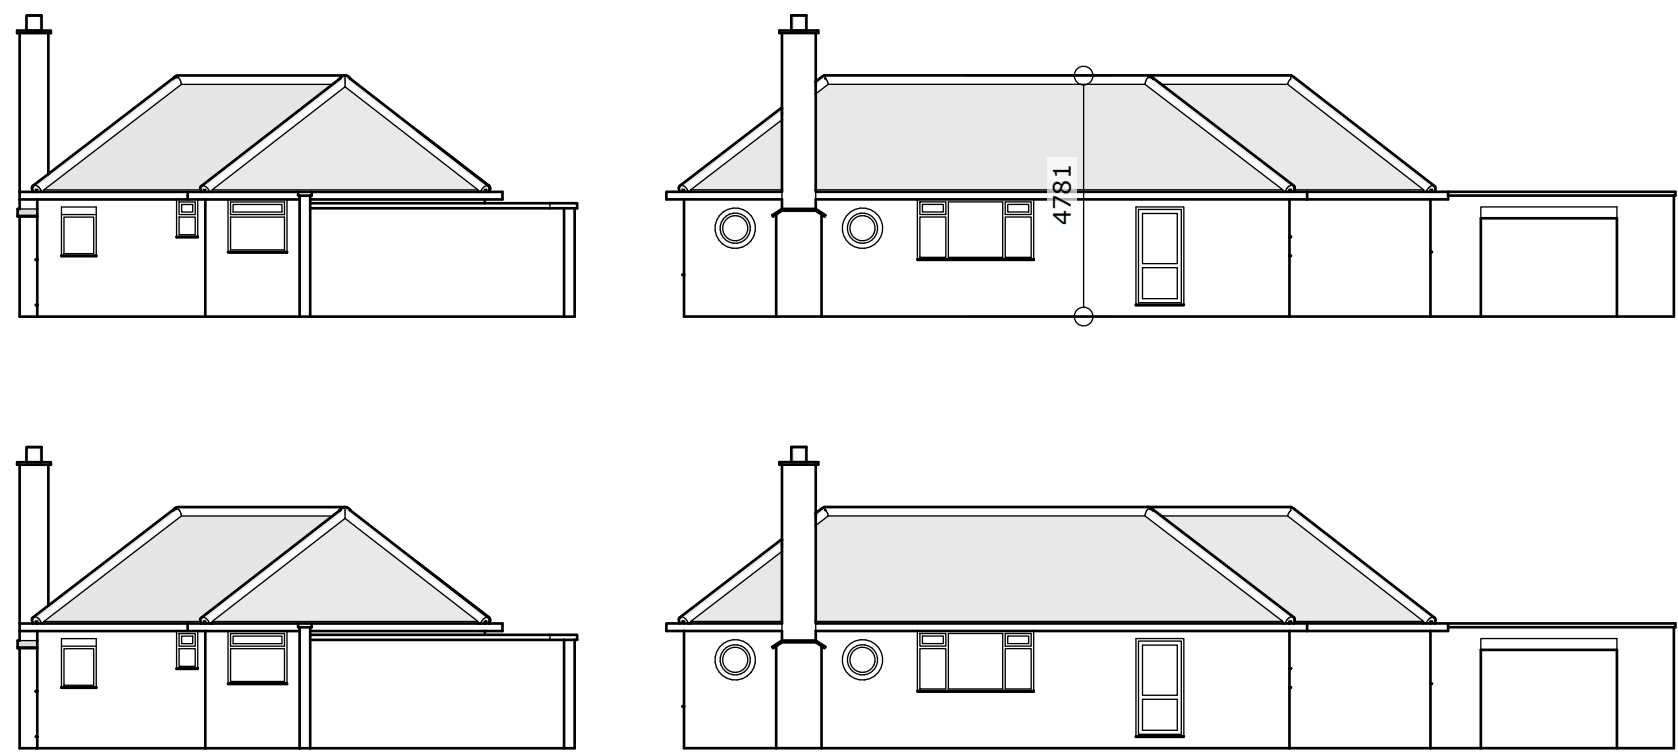

EXISTING PLAN & ELEVATIONS

PROPOSED FIRST FLOOR EXTENSION
AND AMENDMENTS TO
25 ORCHARD CLOSE PINCHBECK Lincs
for MRS T HULL

DO NOT SCALE FROM THIS DRAWING		JULY 26	
-A	SOLAR PANELS TO ROOF		

BLOCK & LOCATION
PLANS

1/150 1/1250 17/7/26

J218-PL 1A

Julian Warrick
Architectural Design Consultant



Email: julian@jwarrick-design-cons.com
Tel: 01775 820123
Mob: 07849 652067
JulianWarrick.co.uk
Google +

8 Beech Grove
Donington
Spalding
Lincs
PE11 4XQ