










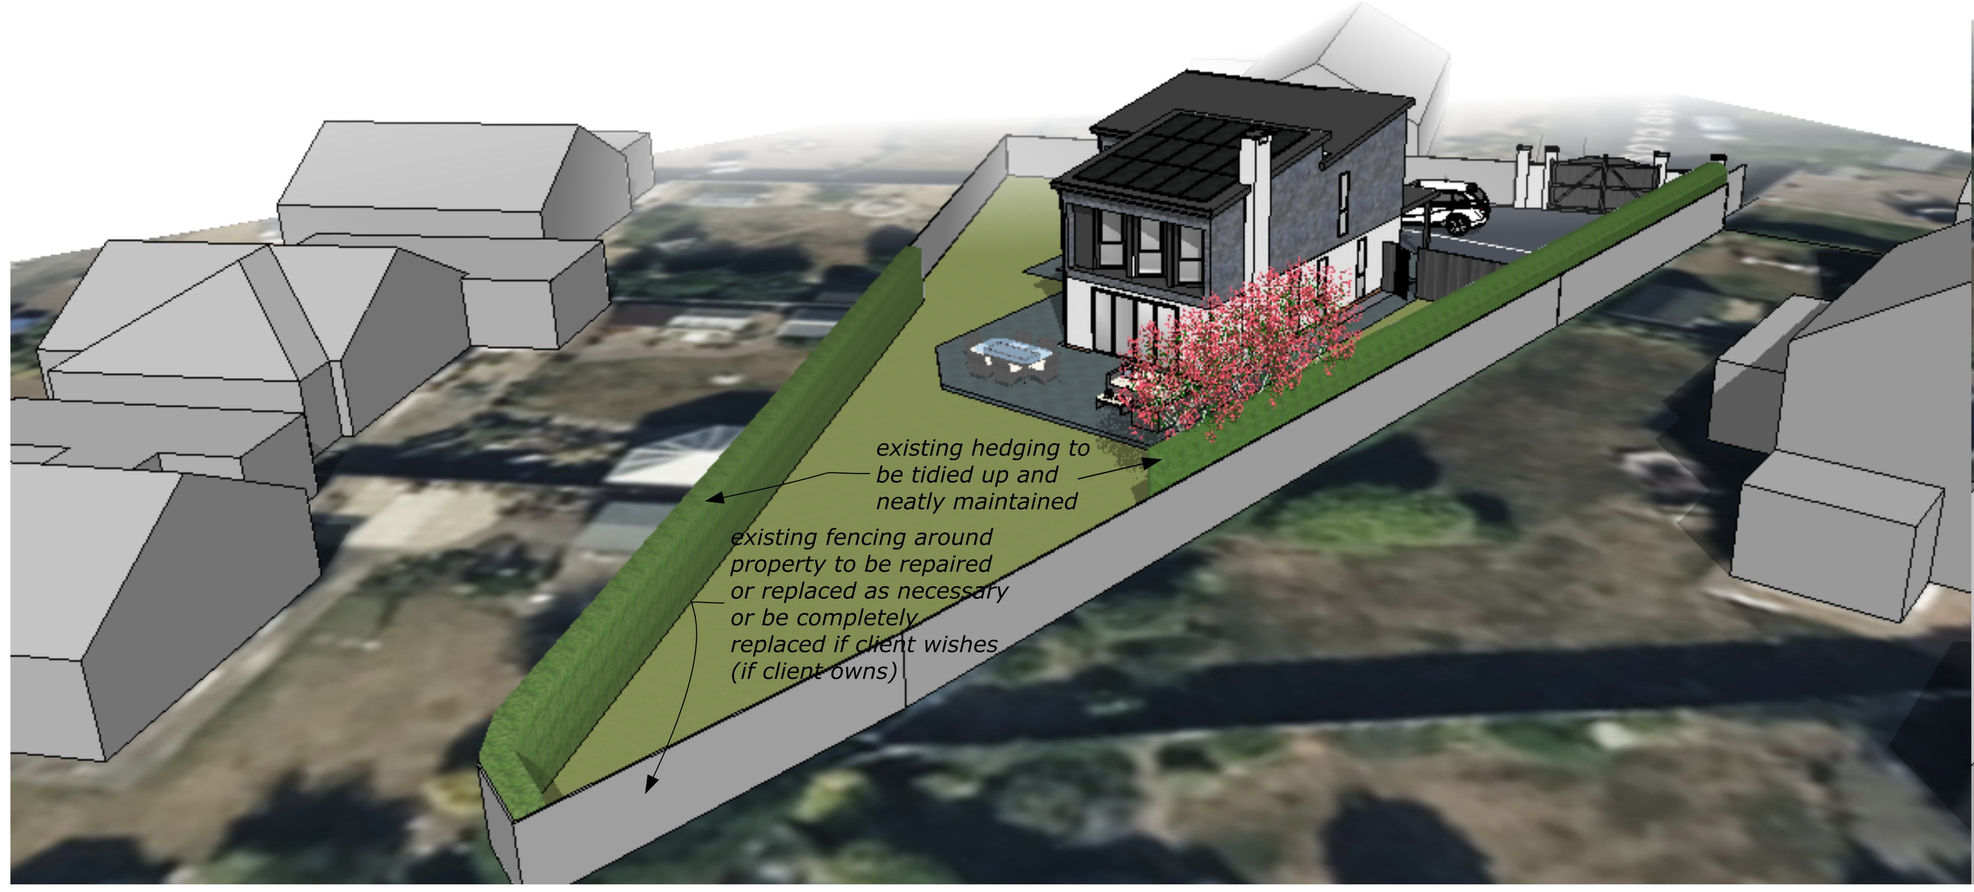

PROPOSED FIRST FLOOR EXTENSION AND AMENDMENTS TO 25 ORCHARD CLOSE PINCHBECK LINCS for MRS T HULL

DO NOT SCALE FROM THIS DRAWING

A	SOLAR PANELS ADDED	JULY 26
B	WINDOW ADDED	JULY 26

VIEWS

N/A	17/7/26

J218-PL 4B

Julian Warrick
Architectural Design Consultant

Email: julian@jwarrick-design-cons.com
Tel: 01775 820123
Mob: 07849 652067
JulianWarrick.co.uk
Google +

8 Beech Grove
Donington
Spalding
Lincs
PE11 4XQ