

SCALE BAR 1:50

0 2.5m 5m


1m 2m 3m 4m

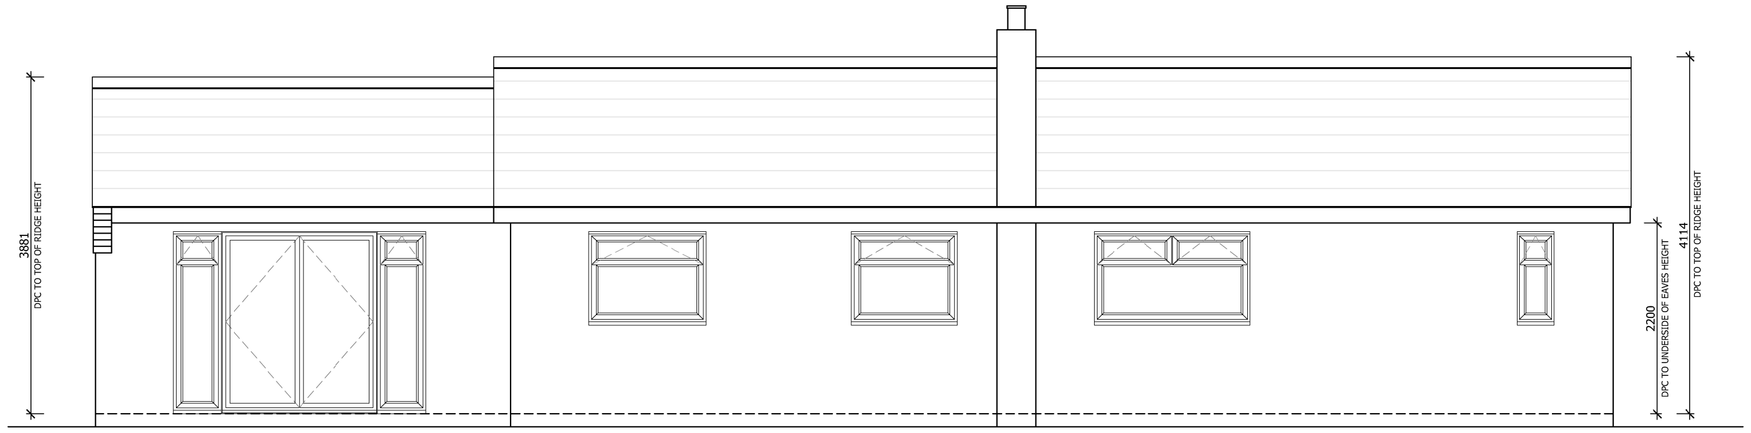


PROPOSED FRONT (NORTH) ELEVATION

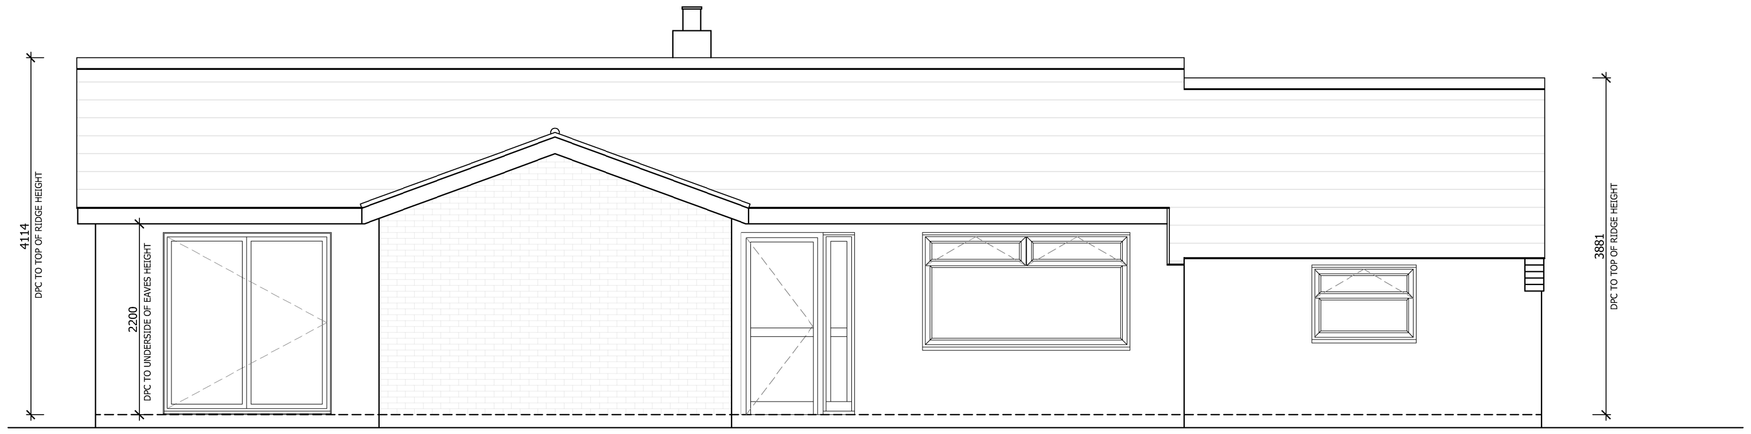

PROPOSED REAR (SOUTH) ELEVATION

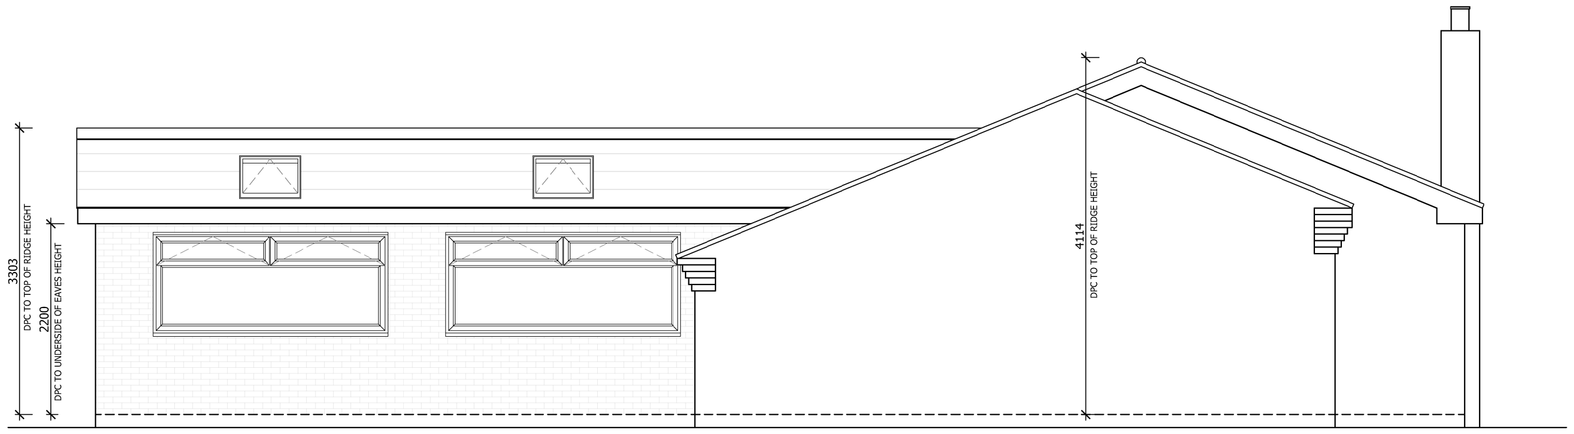

PROPOSED SIDE (EAST) ELEVATION

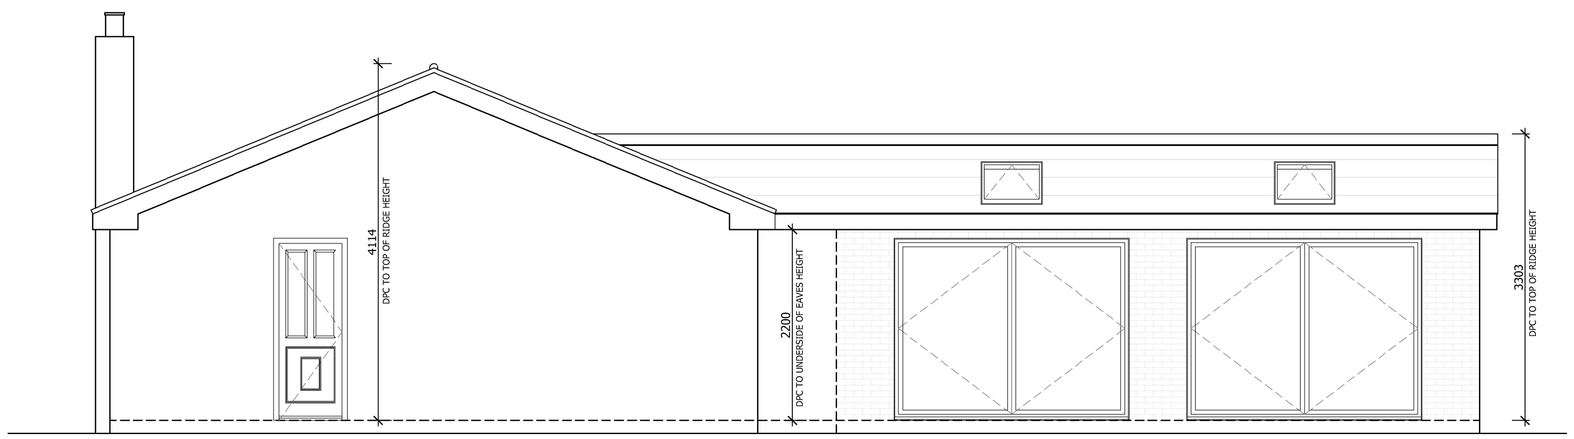

PROPOSED SIDE (WEST) ELEVATION

REVISION	DATE	DESCRIPTION	DRAWN
B	11.07.2026	REVISION TO AMEND THE NUMBER OF ROOFLIGHTS	LRP
A	09.07.2026	REVISIONS TC MATCH CLIENTS COMMENTS	LRP

ORIGINAL SIZE 100MM - THIS PRINT MAY BE REDUCED

NOTE: ALL DIMENSIONS, MATERIALS AND WORKMANSHIP IN ACCORDANCE WITH NHBC STANDARDS AND BUILDING REGULATIONS.
DO NOT SCALE FROM THIS DRAWING. ALL DIMENSIONS TO BE VERIFIED WITH THE LP17 DESIGN OFFICE.

LP17 DESIGN
WHERE VISION MEETS REALITY
25 FALCON WAY, BOURNE, LINCOLNSHIRE, PE10 0GT
TEL: 07372 302769 E: lee.pittam@lp17design.co.uk W: www.lp17design.co.uk

PROJECT

MR & MRS BRIGHT - 30A MILESTONE LANE, PINCHBECK, PE11 3XX

DRAWING TITLE

PROPOSED ELEVATIONS PLAN

STATUS:	PRE-PLANNING
AS:	30A MILESTONE LANE
OPP:	-

SCALE	DATE	DRAWN	APPROVED
1:50 @A1	04.07.2026	LRP	-

DRAWING NO.	REVISION
LP01210-PFEP-02	B