



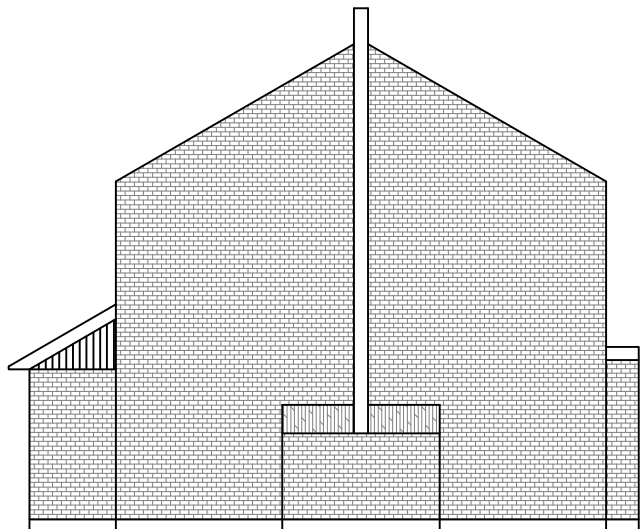

Side View 1 Of Existing Property

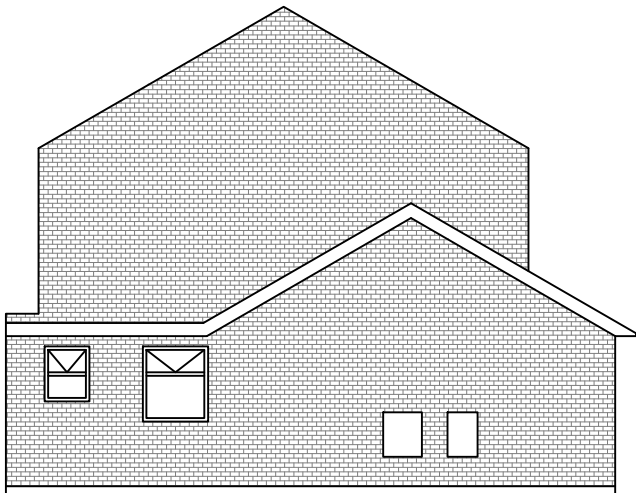

Side View 2 Of Existing Property

COLE - PINCHBECK

Fresh Approach Hedgefield Hurn Gosberton Risegate Spalding Lincolnshire PE11 4JE meadstone Tel: 01775 750345 Fax: 01775 750567 enquiries@meadstone.co.uk www.meadstone.co.uk	Drawing Title: EXISTING ELEVATION LAYOUT	Status: PLANNING	Drawn: MS
	Contractor: N/A	Scale: 1:100	Date: 13.10.2017
	Architect: MEADSTONE	Checked:	Drawing No.: AP1001-1002
			Revision: -