


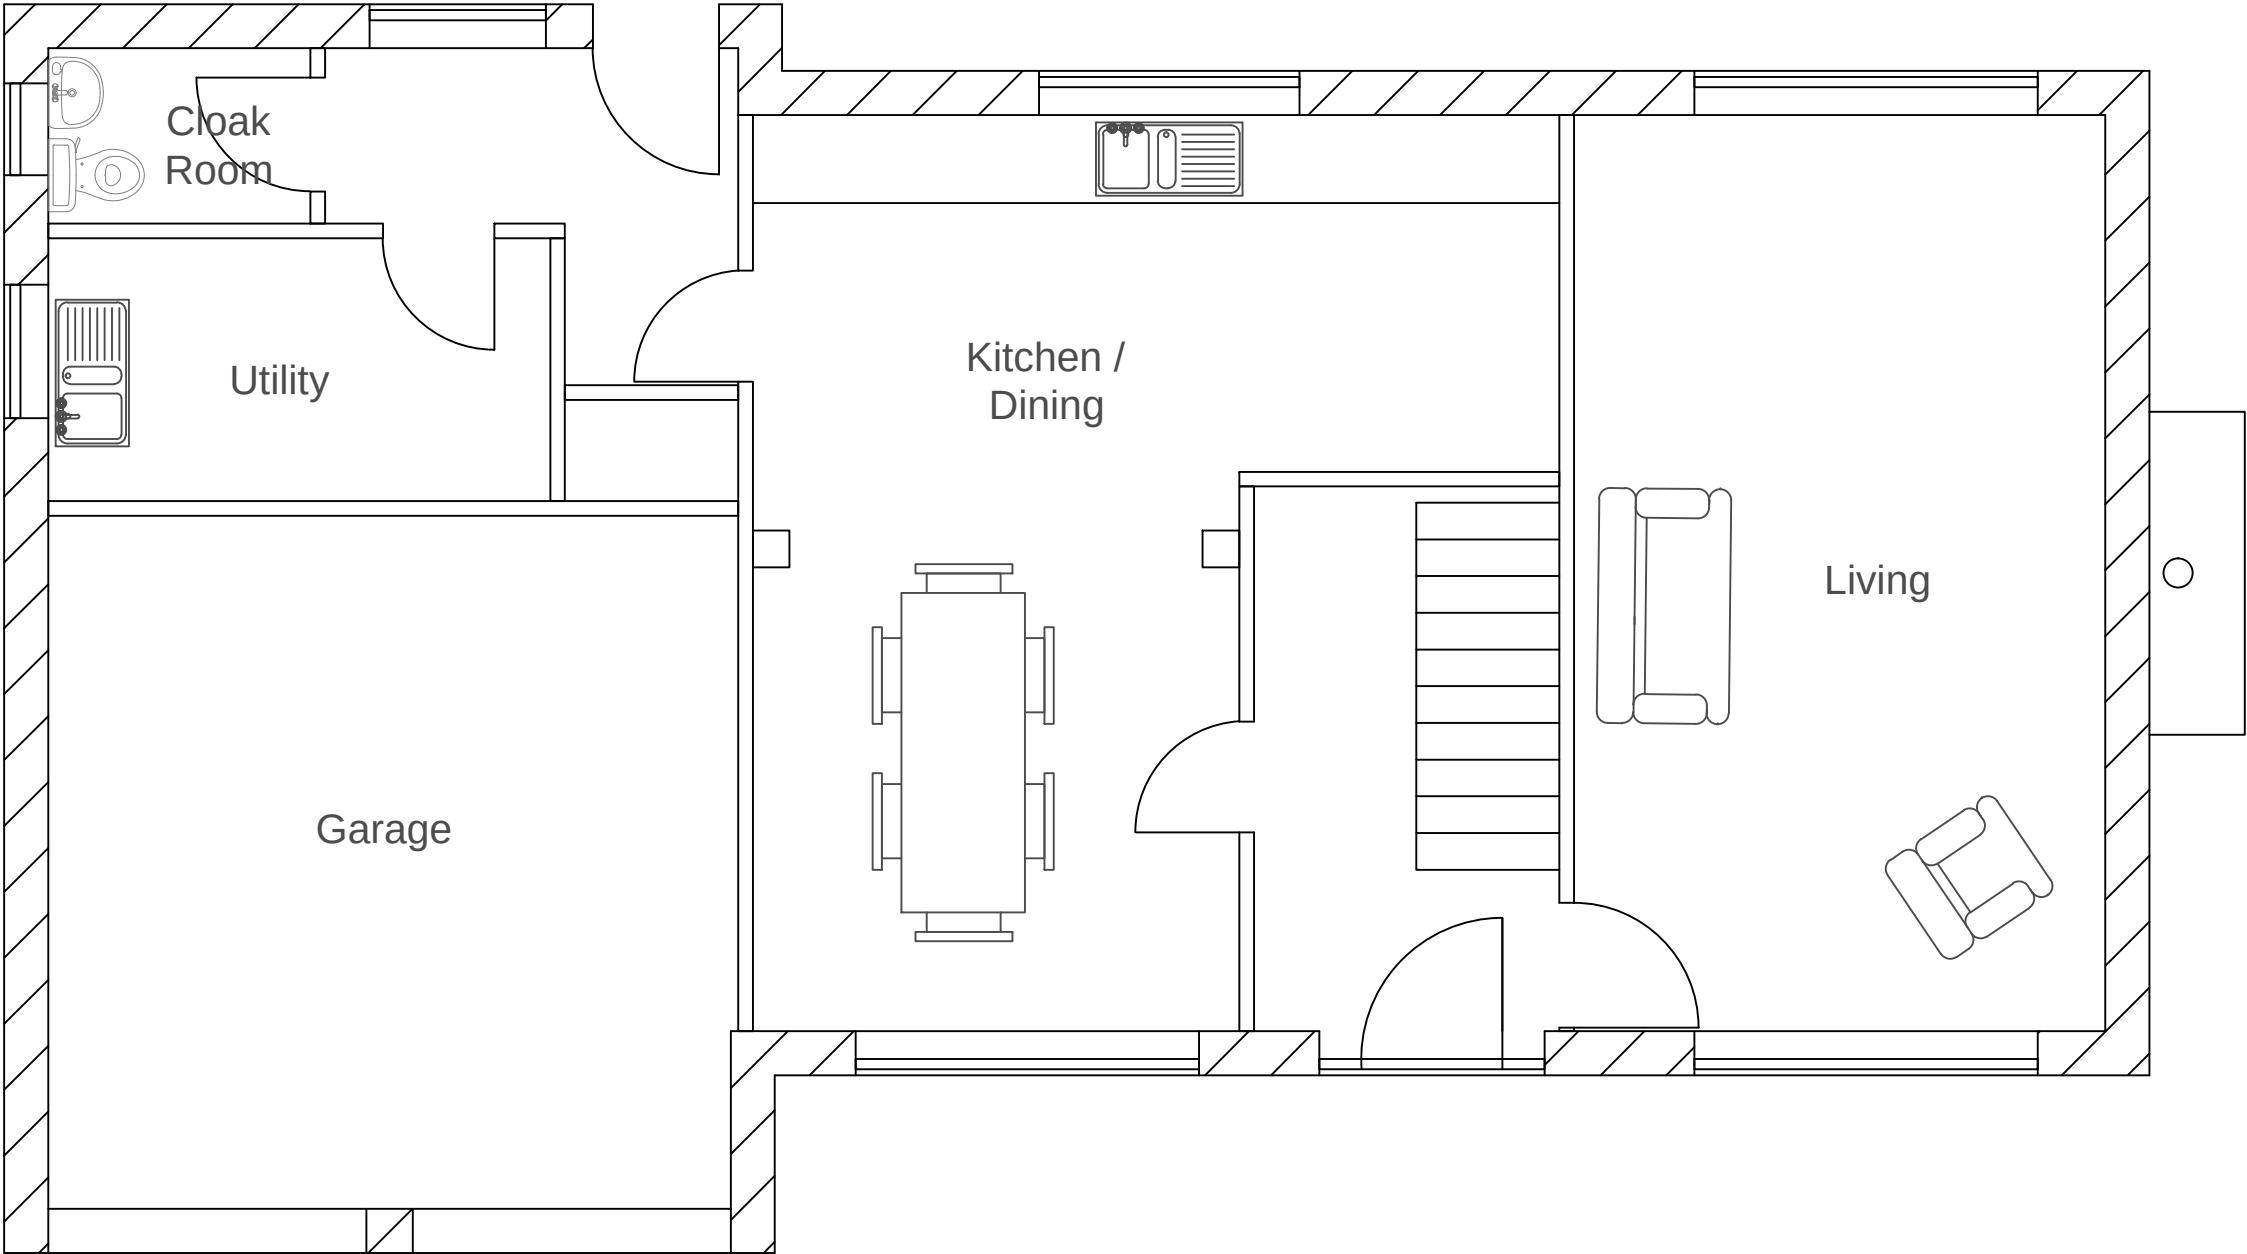

COLE - PINCHBECK

Fresh Approach
Hedgefield Hum
Gosberton Risegate
Spalding
Lincolnshire
PE11 4JE

meadstone

Tel: 01775 750345
Fax: 01775 750567
enquiries@meadstone.co.uk
www.meadstone.co.uk

Drawing Title: EXISTING PLAN LAYOUT GROUND FLOOR	
Contractor:	N/A
Architect:	MEADSTONE

Status:	PLANNING	
Scale:	1:50	
Checked:		

Drawn: MS	
Date: 13.10.2017	
Drawing No.: AP1001-1005	Revision: -