


COLE - PINCHBECK

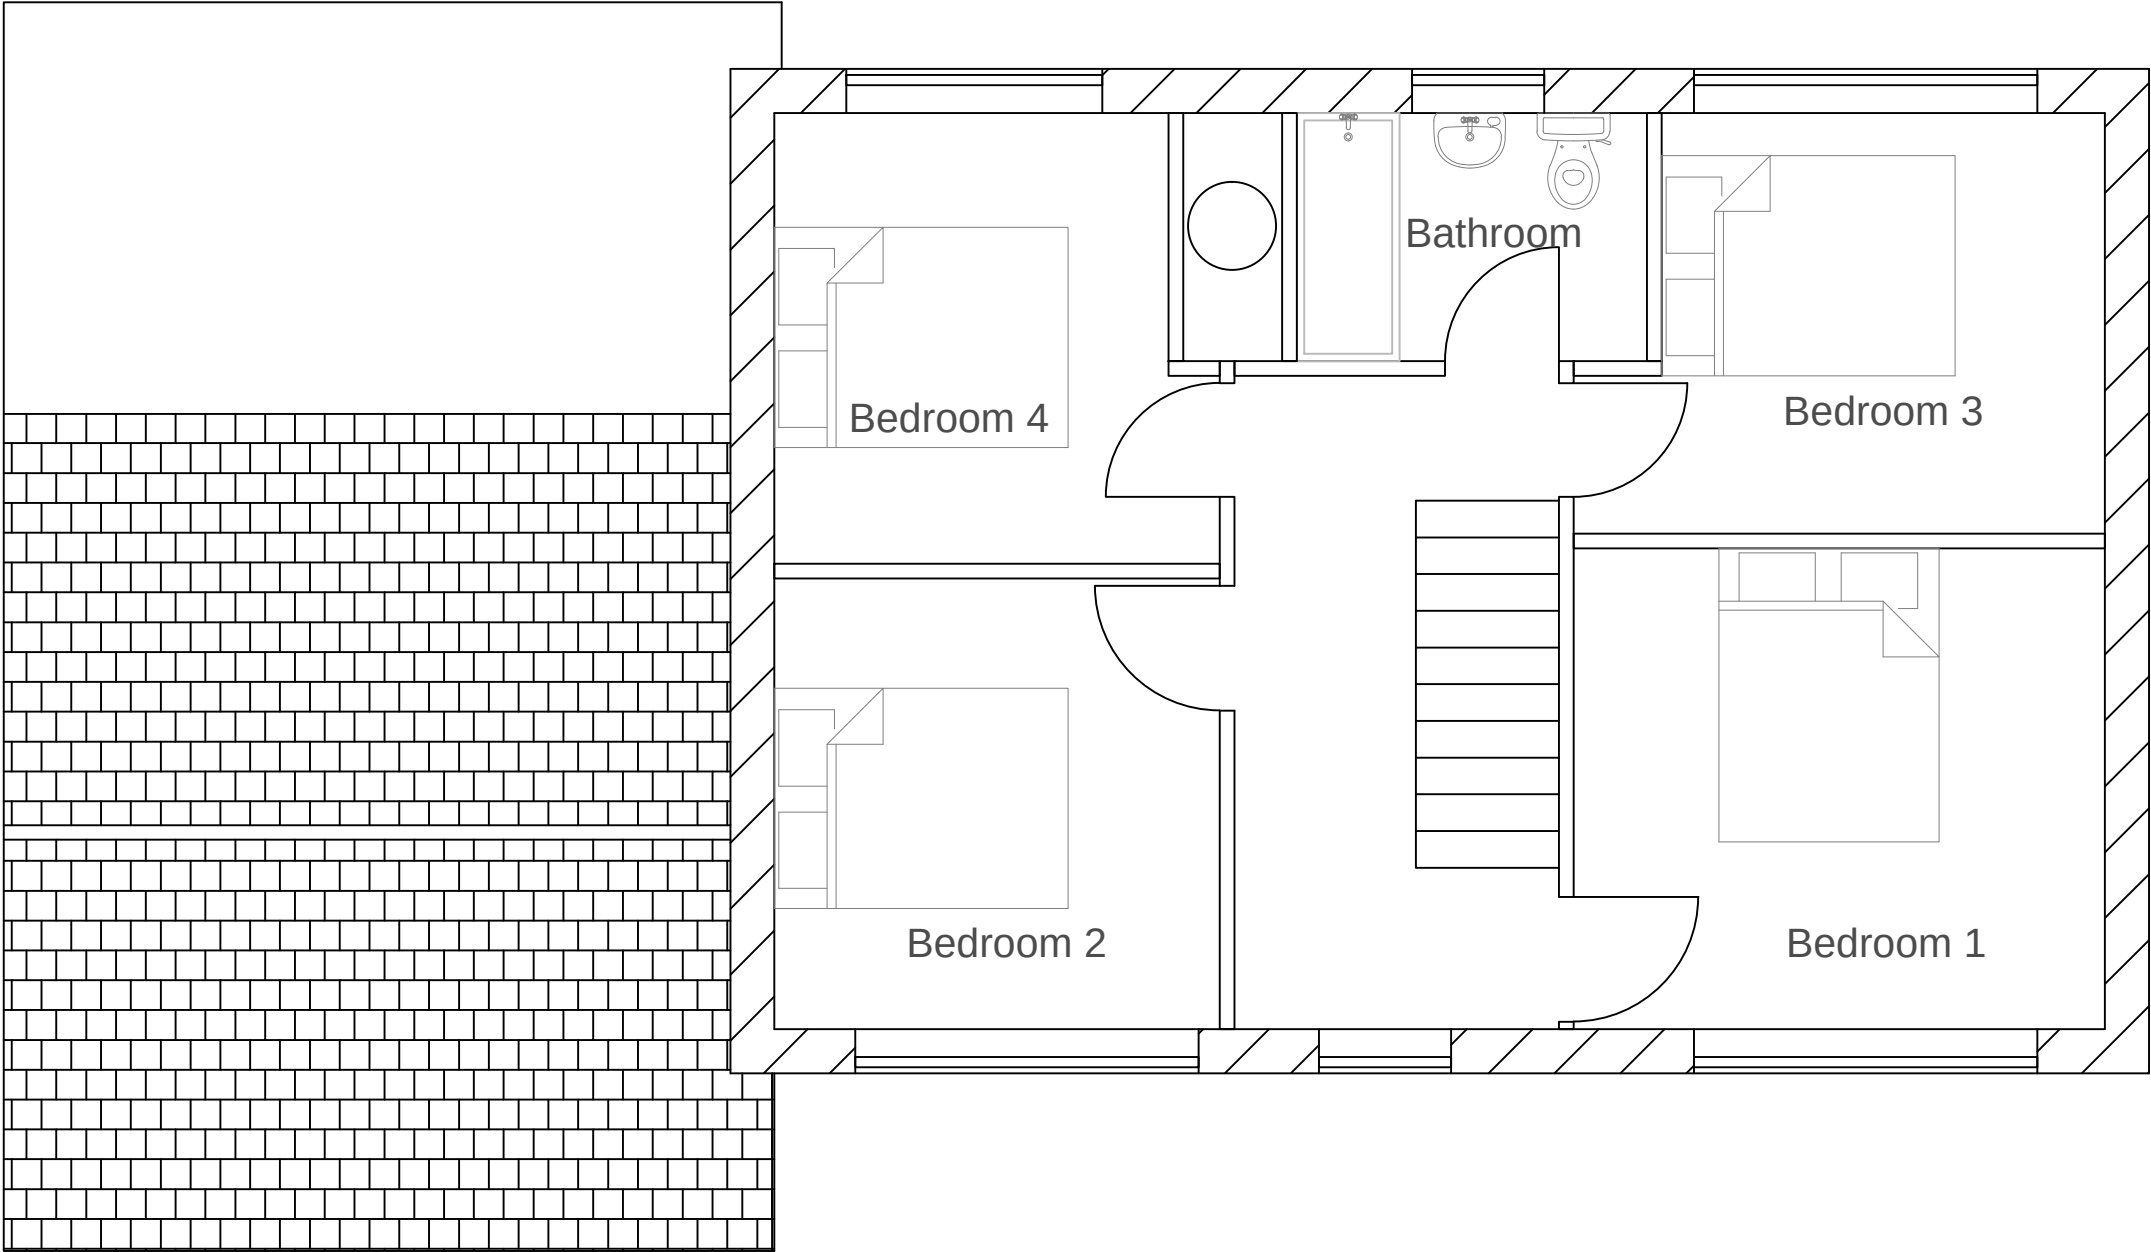

Fresh Approach
Hedgefield Hum
Gosberton Risegate
Spalding
Lincolnshire
PE11 4JE

meadstone

Tel: 01775 750345
Fax: 01775 750567
enquiries@meadstone.co.uk
www.meadstone.co.uk

Drawing Title:	EXISTING PLAN LAYOUT 1st FLOOR
Contractor:	N/A
Architect:	MEADSTONE

Status:	PLANNING
Scale:	1:50
Checked:	

Drawn:	MS
Date:	13.10.2017
Drawing No.:	AP1001-1006
Revision:	-