


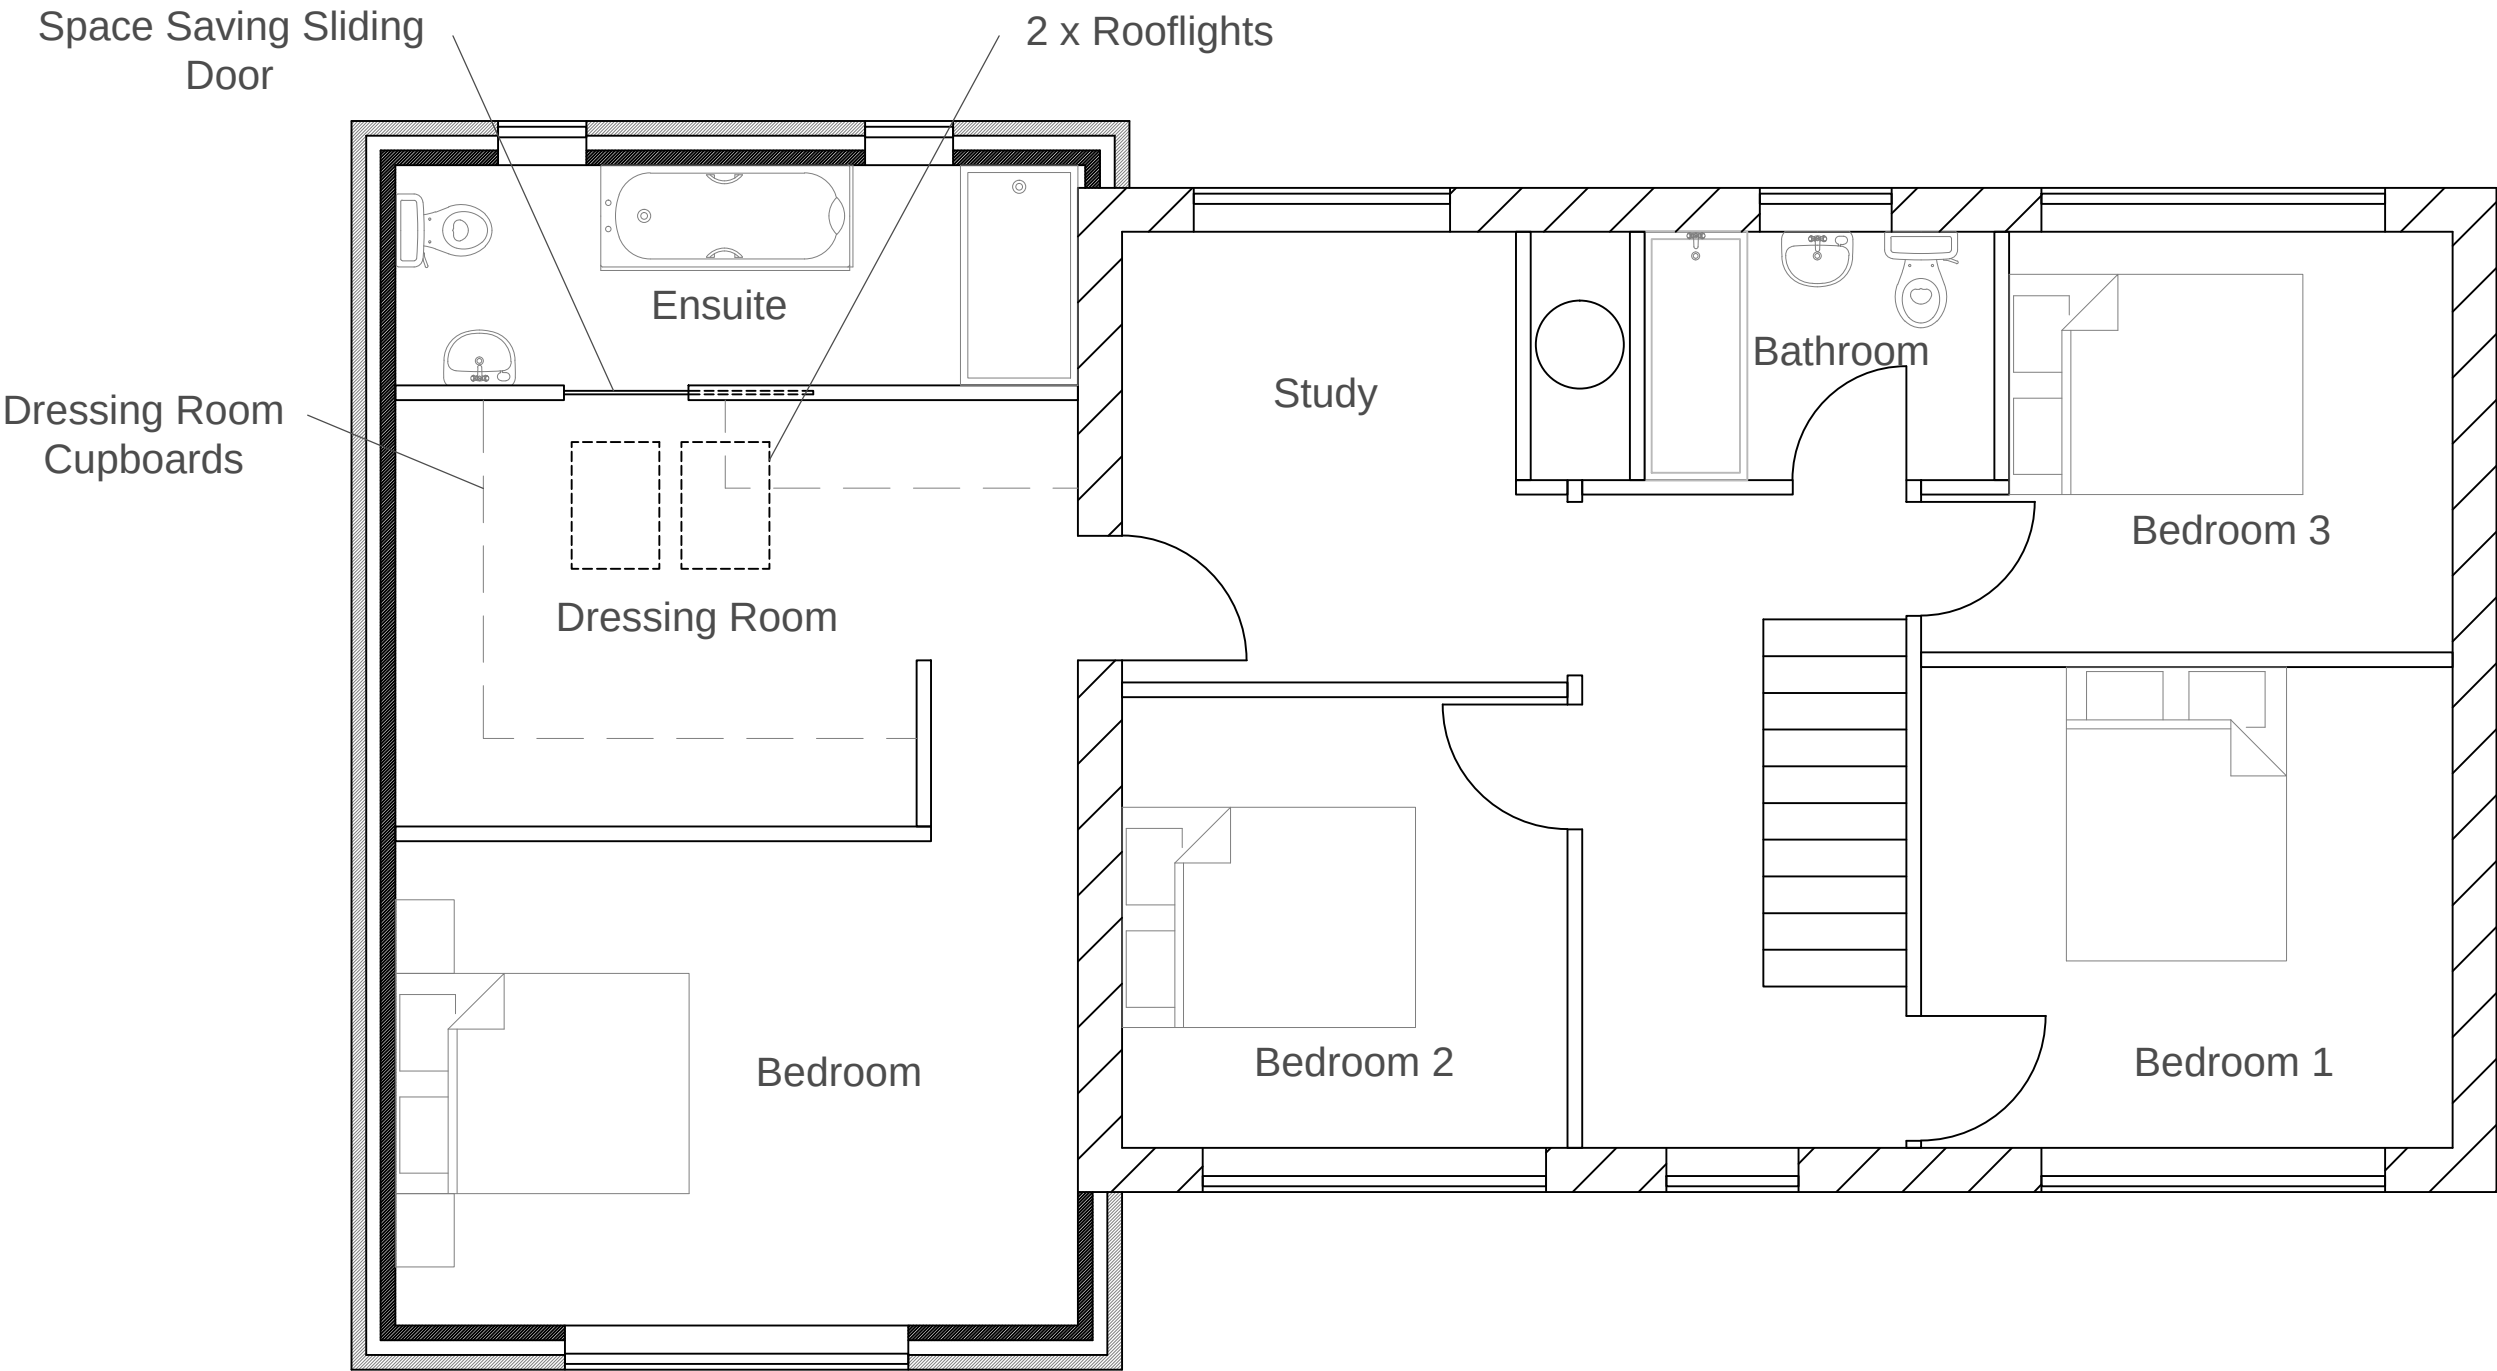

COLE - PINCHBECK

Fresh Approach
Hedgefield Hum
Gosberton Risegate
Spalding
Lincolnshire
PE11 4JE

meadstone

Tel: 01775 750345
Fax: 01775 750567
enquiries@meadstone.co.uk
www.meadstone.co.uk

Drawing Title: PROPOSED PLAN LAYOUT 1st FLOOR	
Contractor:	N/A
Architect:	MEADSTONE

Status: PLANNING	
Scale:	1:50
Checked:	

Drawn: MS	
Date: 13.10.2017	
Drawing No.: AP1001-1007	Revision: -