
- 70 x 55 COMMON RAFTERS AT 380-390 CTRS
- 110 x 80 PURLIN
- 110 x 75 PURLIBLE RAFTER AT TRUSS POSITION (EVERY 4TH OR 5TH RAFTER.)
- HIGH LEVEL COLLAR AT EVERY TRUSS
- 175 x 65 MID HEIGHT COLLAR AT EVERY TRUSS
- 180 x 65 CEILING TIE AT SAME TRUSS LOCATIONS APPROX 6 IN TOTAL EQUALLY SPACED
- 75 TH TIMBER WALL PLATE x WIDE


PITCH APPROX 27½°

175 x 65 JOISTS AT APPROX 370 CTRS

TIMBER PLATE SET IN WALL UNDER JOISTS

225 x 105 TIMBER BEAMS (SHORT TIMBER PLATES SET IN WALL)

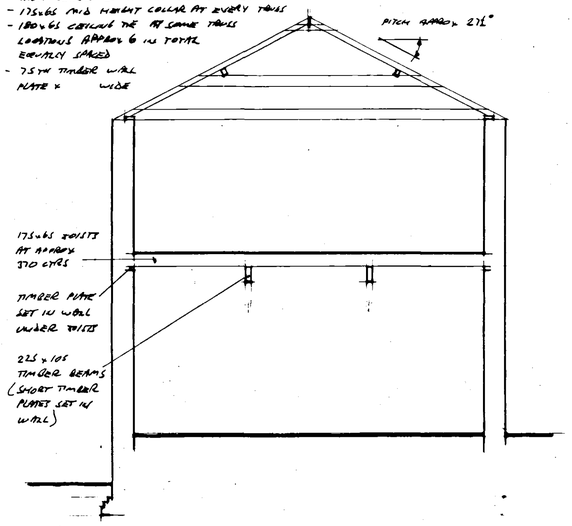


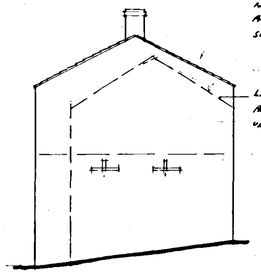


NATURAL SLATE SMALL AREAS OF MISSING SLATE

LINE OF FORMER PANTILINE QUARN HUEVEN BRICKWORK

SOUTH EAST 1-100

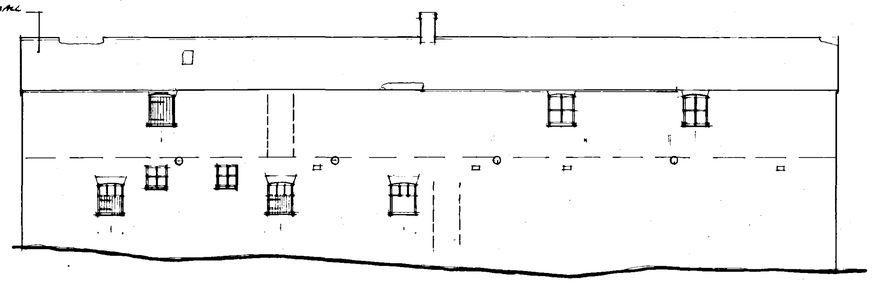


SOUTH WEST 1-100

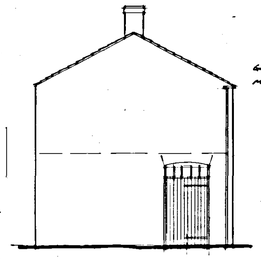


GUTTER MOSTLY MISSING


NORTH WEST 1-100

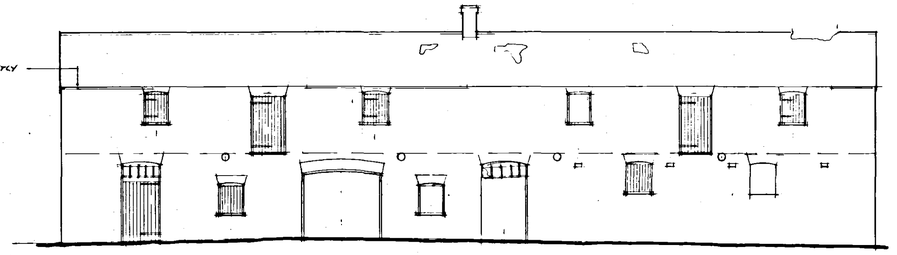


NORTH EAST 1-100

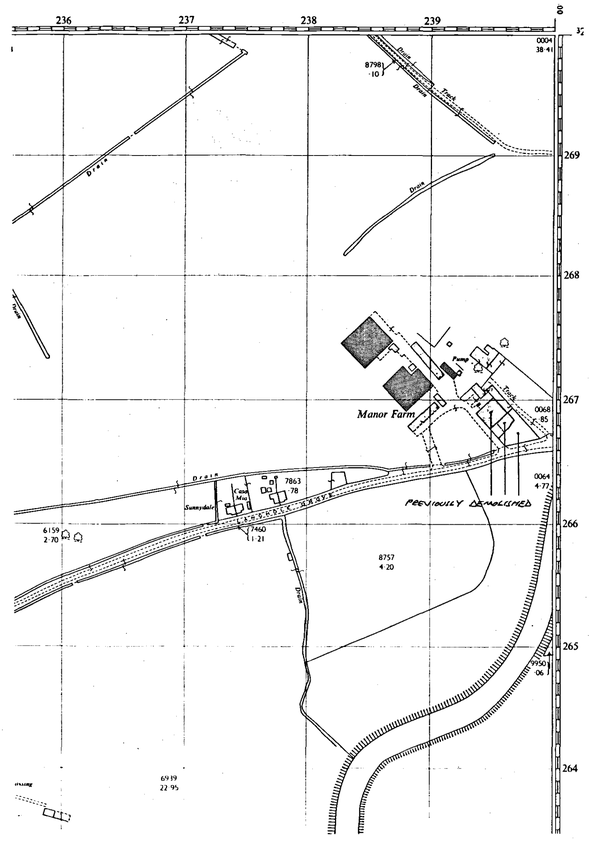

LOCATION PLAN 1-2500

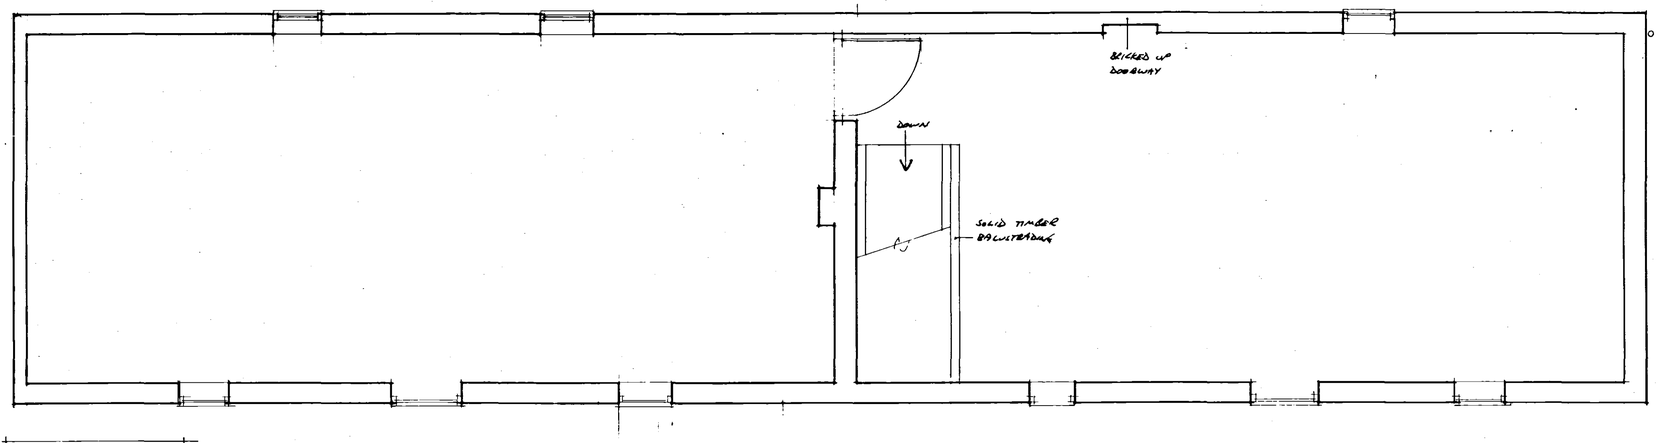

FIRST FLOOR 1-50

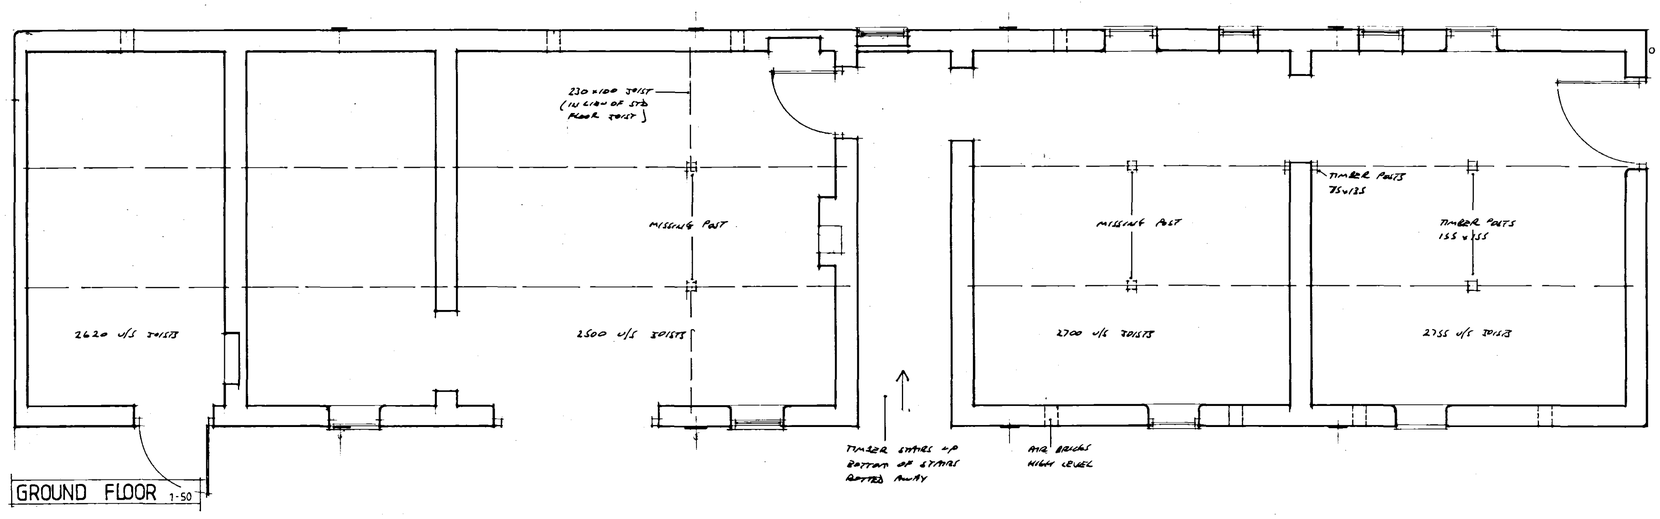

GROUND FLOOR 1-50

SHDC
Planning & Development
24 MAY 2004
Ref: 0652/04

DETERMINED PLAN

Contractor To Check All Dimensions On Site Before Work Commences.

Rev.	Date.	Init.	Revision Details.

PODDINGTONS
Architectural Design Consultants
Unit 7, The Flaxmill, Flaxmill Lane, Pinchbeck, Spalding, Lincs. PE11 3XQ.
Tel: 01775 720866 Fax: 01775 720877

Project.
MRS K.E. RICHARDSON. SITE AT MANOR FARM, LANGHOLE DROVE, PINCHBECK.
PROPOSED CHANGE OF USE.

Drawing.
PLAN AS EXISTING

Scale.	Drawing. No.
AS SHOWN	3161-1
Drawn.	
Date. MARCH 2004	Rev.