



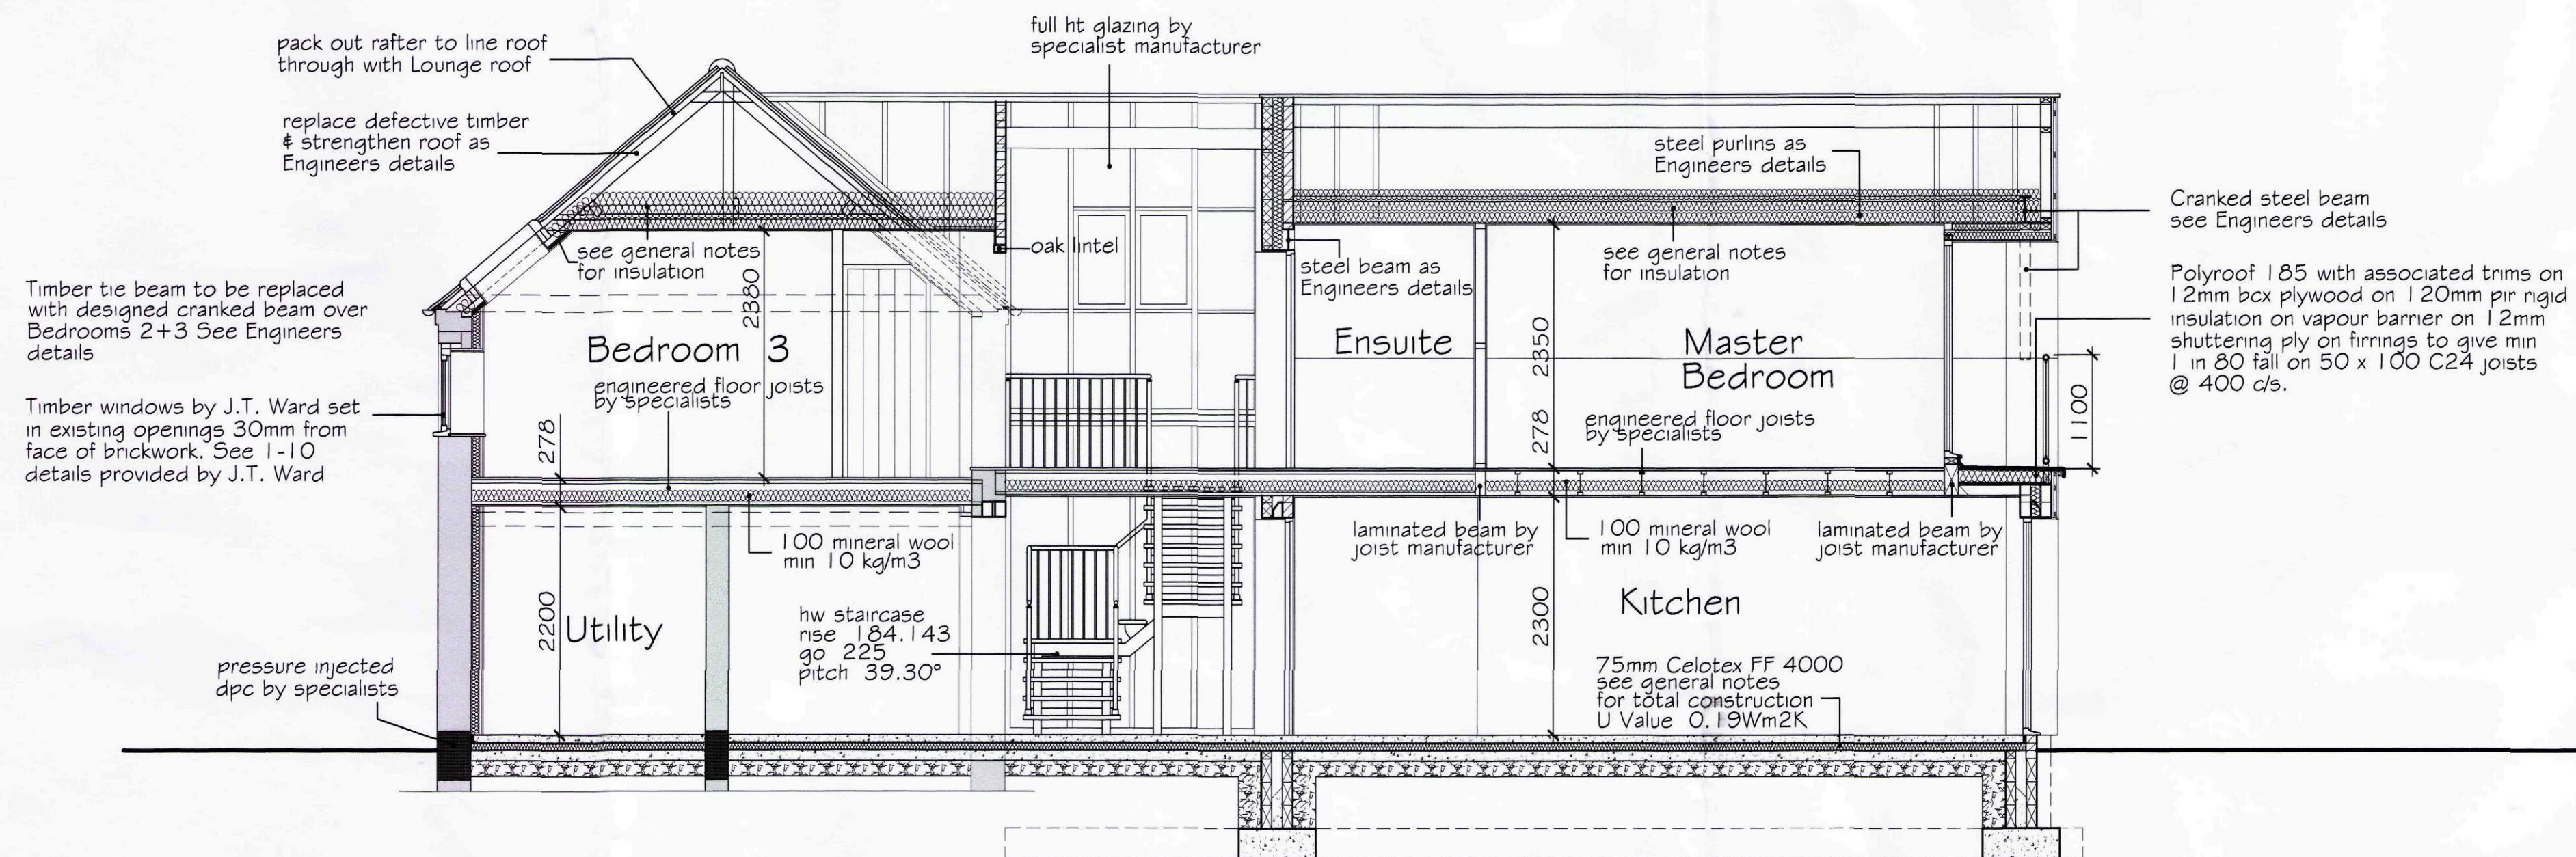


SECTION A - A

FOUNDATIONS SHOWN PROVISIONAL to be determined on site and agreed with L.A. Building Inspector. No concrete to be poured until foundation bottom agreed with L.A. building inspector. provisional 750 x 300 to external walls & 600 x 300 to internals.

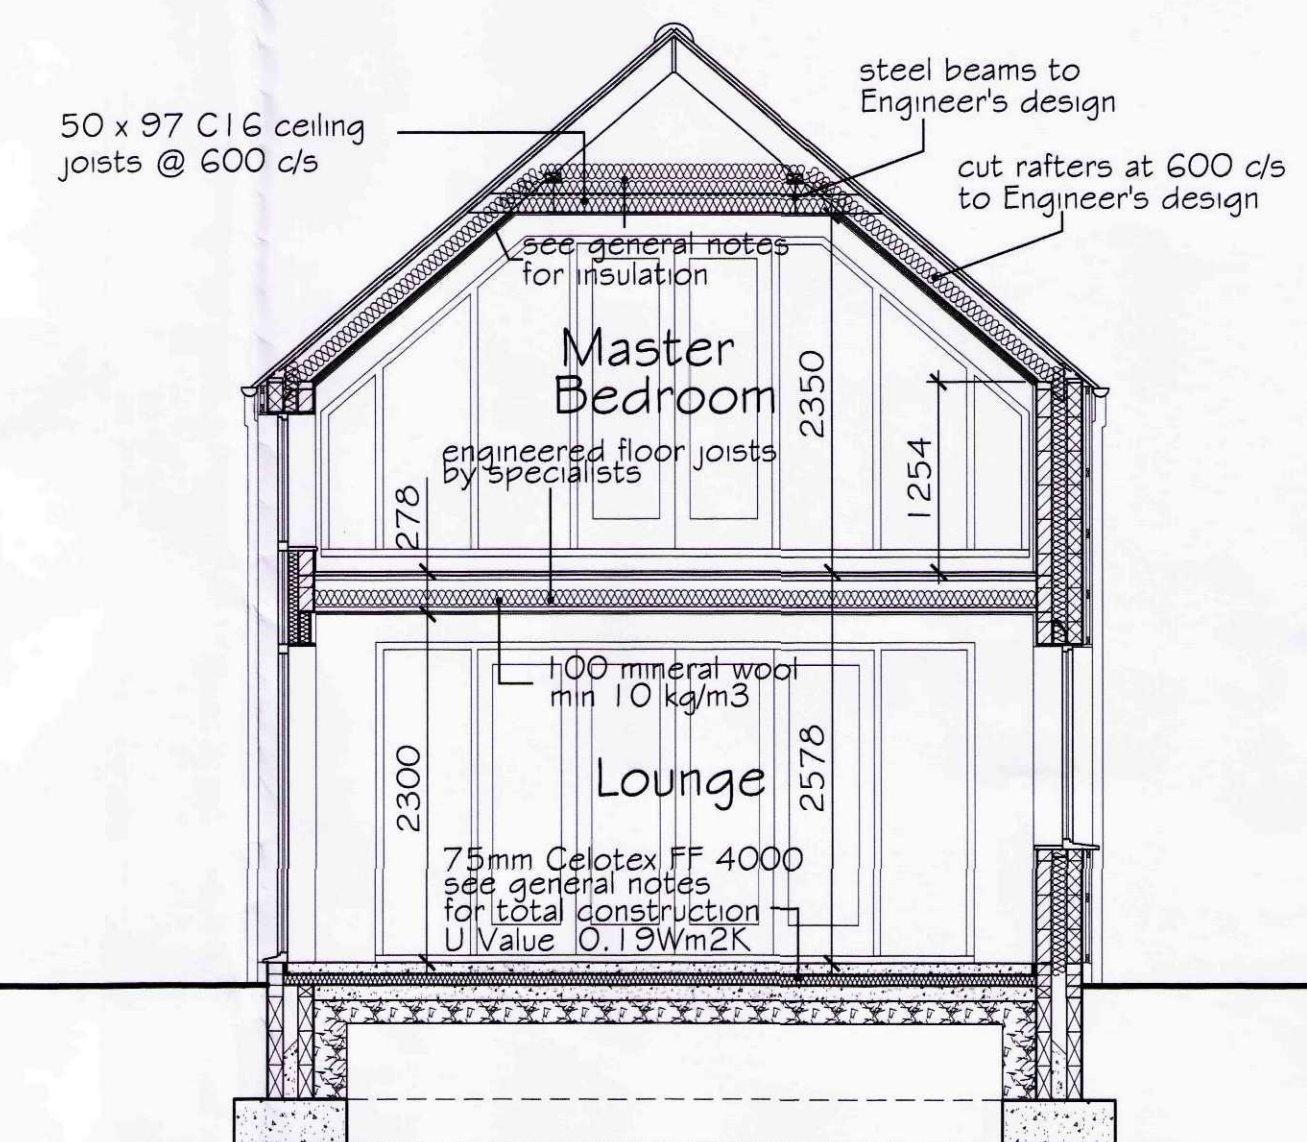


SECTION B - B

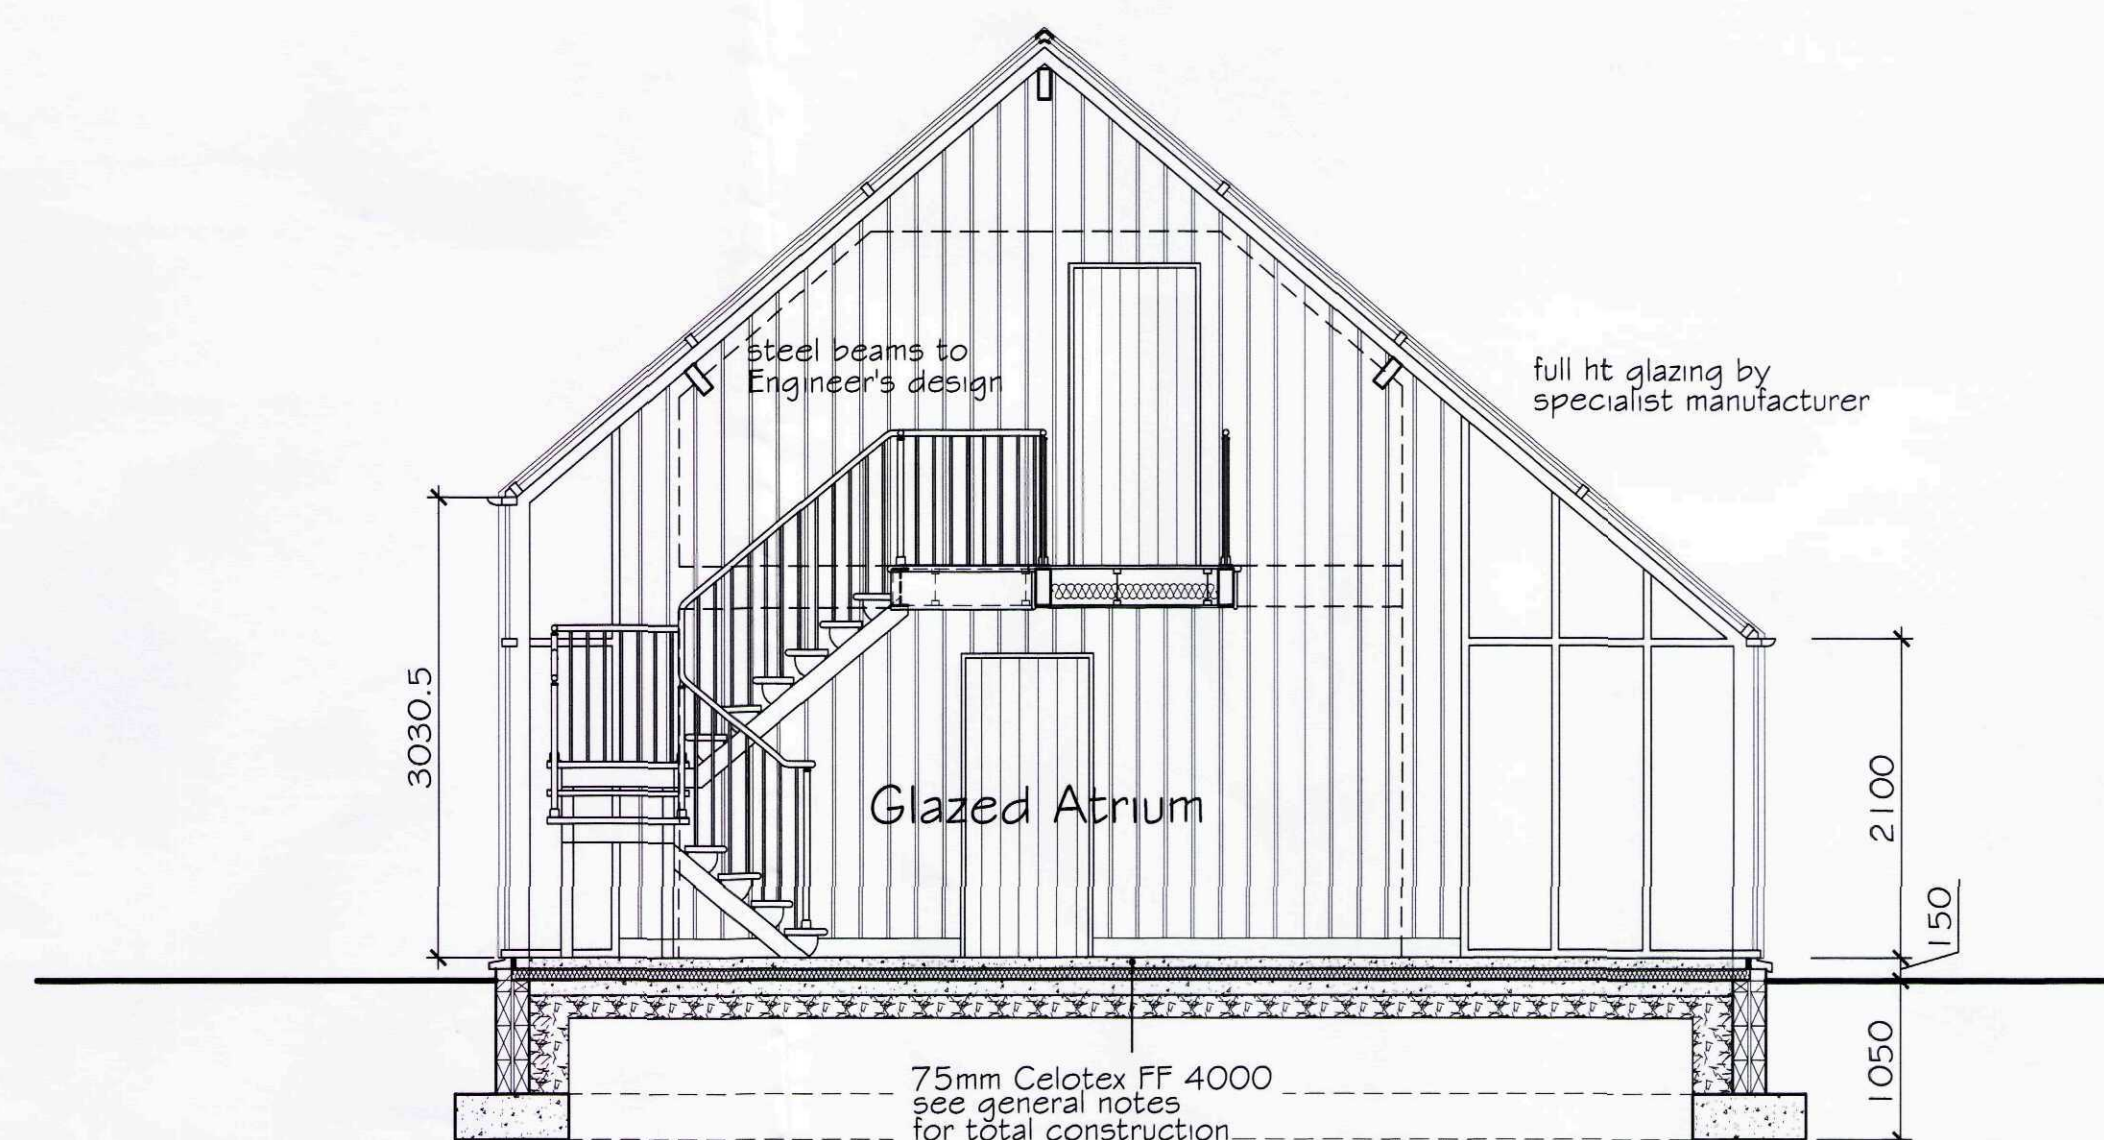

SECTION C - C

FOUNDATIONS SHOWN PROVISIONAL to be determined on site and agreed with L.A. Building Inspector. No concrete to be poured until foundation bottom agreed with L.A. building inspector. provisional 750 x 300 to external walls & 600 x 300 to internals.

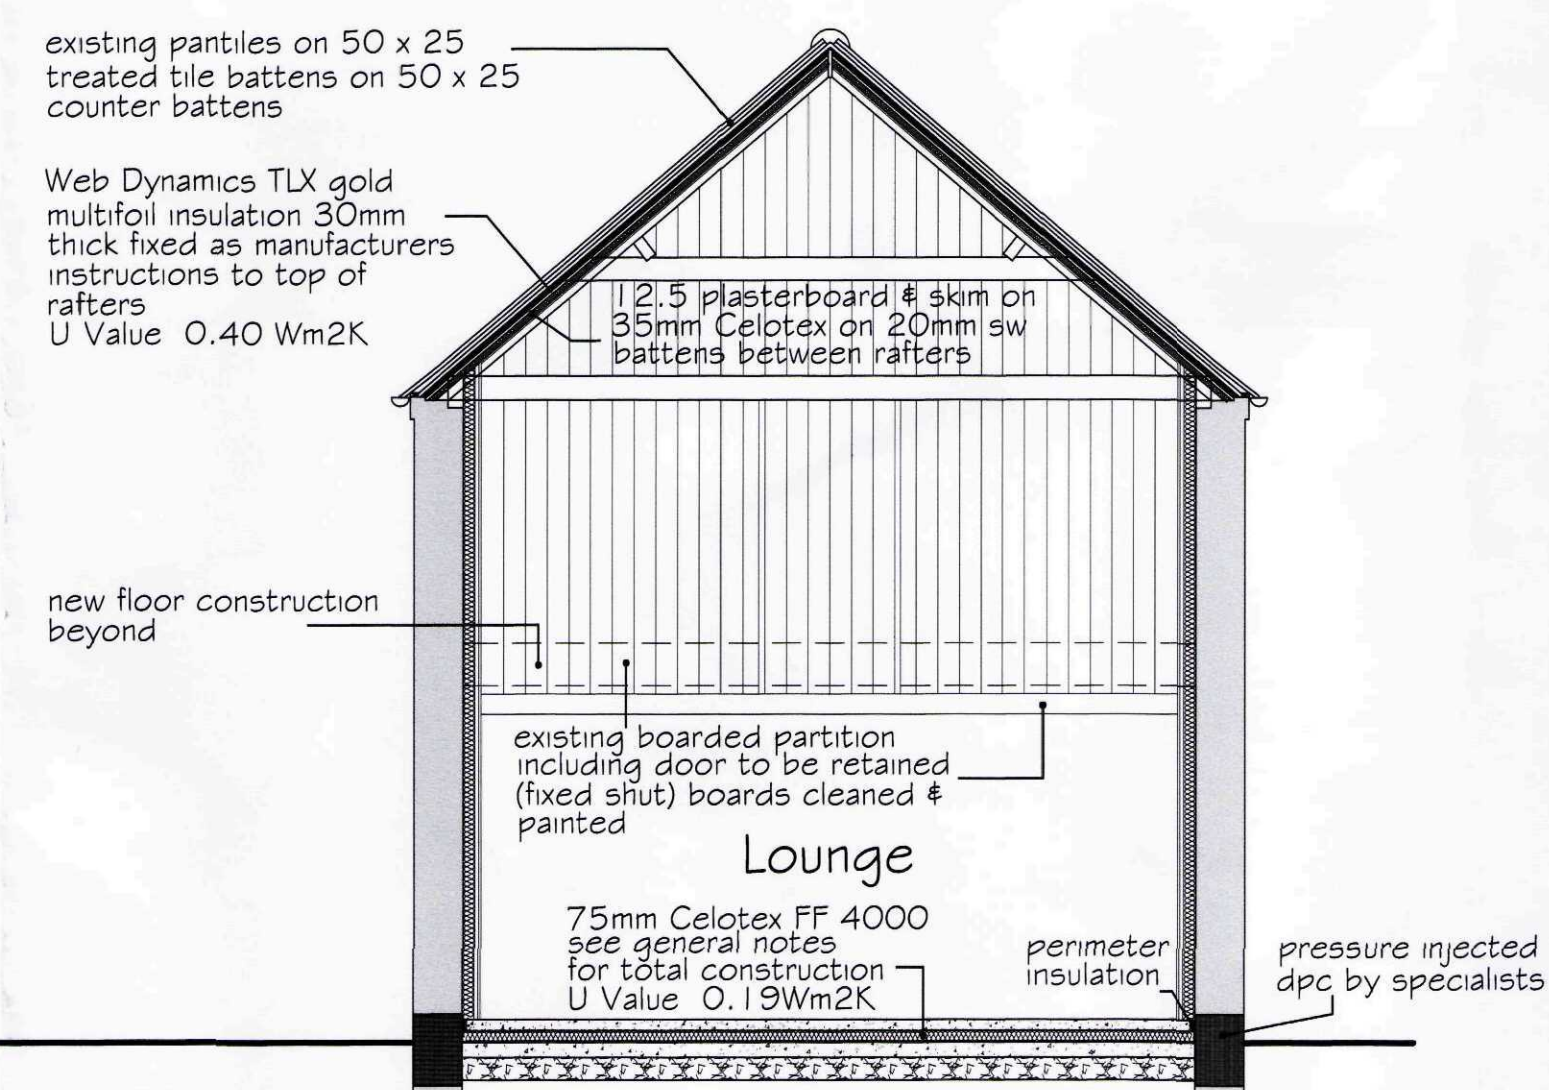

SECTION D - D

C	Purpose made windows shown by J.T. Ward set 30mm in reveal and French doors set 70mm in reveal	12-12-11
B	Vertical cladding amended	11-10-11
A	Insulation amended over Lounge Staircase amended	15-8-11
Rev.	Details	Date

© This drawing is copyright

Contractors must check all dimensions on Site. Only figured dimensions are to be worked from. Any foundation depths indicated are indicative only and must be in accordance with the consulting engineers design and/or agreed on site with the local authority during excavations. Any discrepancies in the information contained herein must be reported to the Architect before work proceeds.

Drawings to be read with Engineers calculations / report where applicable.

Note: If drawing details existing structures, we have not inspected woodwork or other parts of the structure which are covered, unexposed or inaccessible and we are therefore unable to report that any such part of the property is free from defect.

AMENDED PLAN
Ref. A2

SHDC
Planning & Development
13 DEC 2011
Ref: 0690-11

Project	Barn Conversion and Extension at Swift Farm Bourne Rd. West Pinchbeck		
Dwg.	Sections		
Scale	1:50 @ A1	Date	July 11
Dwg No.	10-2011-WD-12	Rev.	C
architects • designers • planning consultants			
Old School House • 36 Boston Road • Sleaford Lincolnshire • NG34 7EZ • Tel: 01529 414141 Fax: 01529 415757			

