
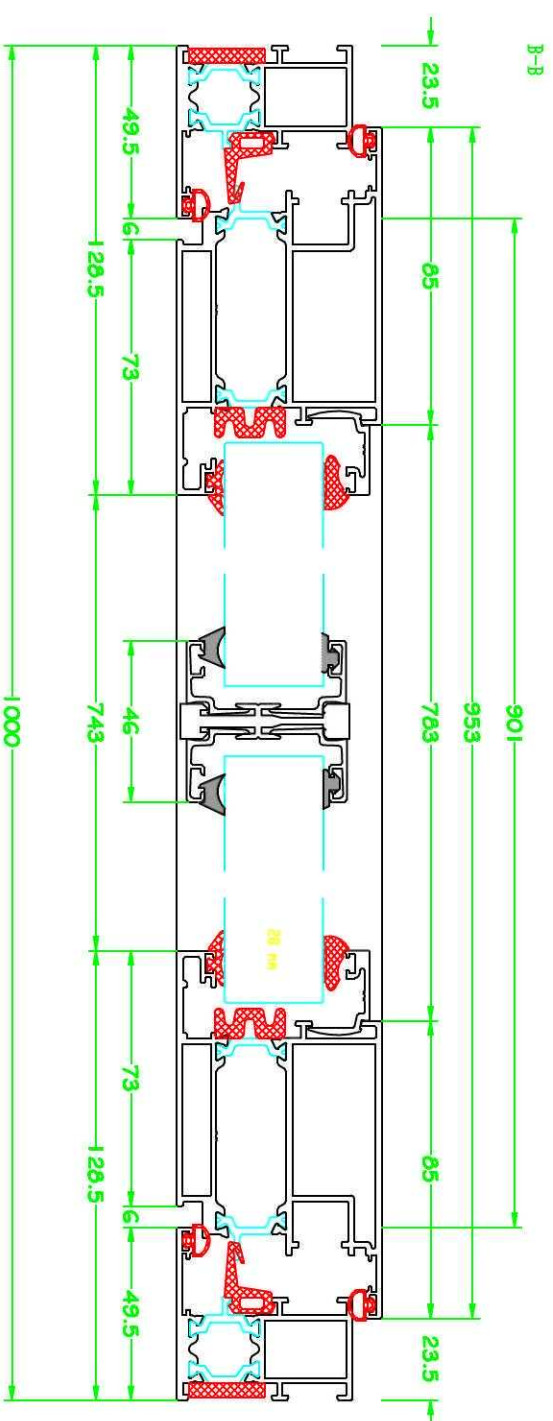


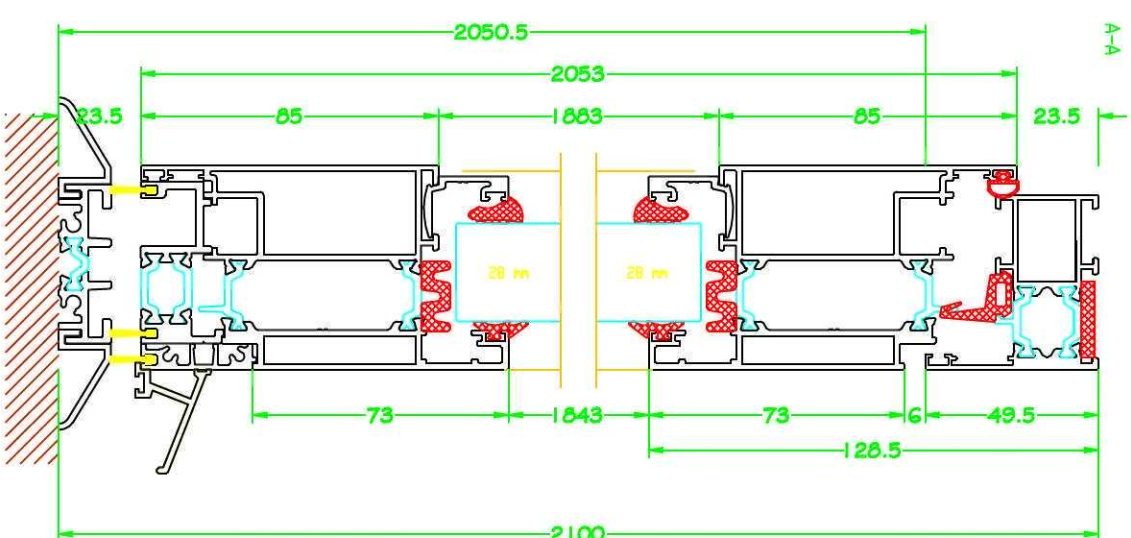

Rev	Date	Description	Initials
Fl A	19/08/11 30/08/11	First Issue Add Mid-rail	M5 M5
Client: Ivan Couling			
Project: Swift Barn West Finchbeck			
Architect: Carl Wicks Associates			
Title: Single Opening Door			
			
25 Main Street, North Kyme, Lincolnshire, LN4 4DF, Tel: 01526 861333 Fax: 01526 861606 www.lincolnshirearchitectural.co.uk			
Scale: NTS		Date: 19/08/11	
Drawn By: M5		Checked:	
Drawing Number: SB-SKO15		Rev: A	