



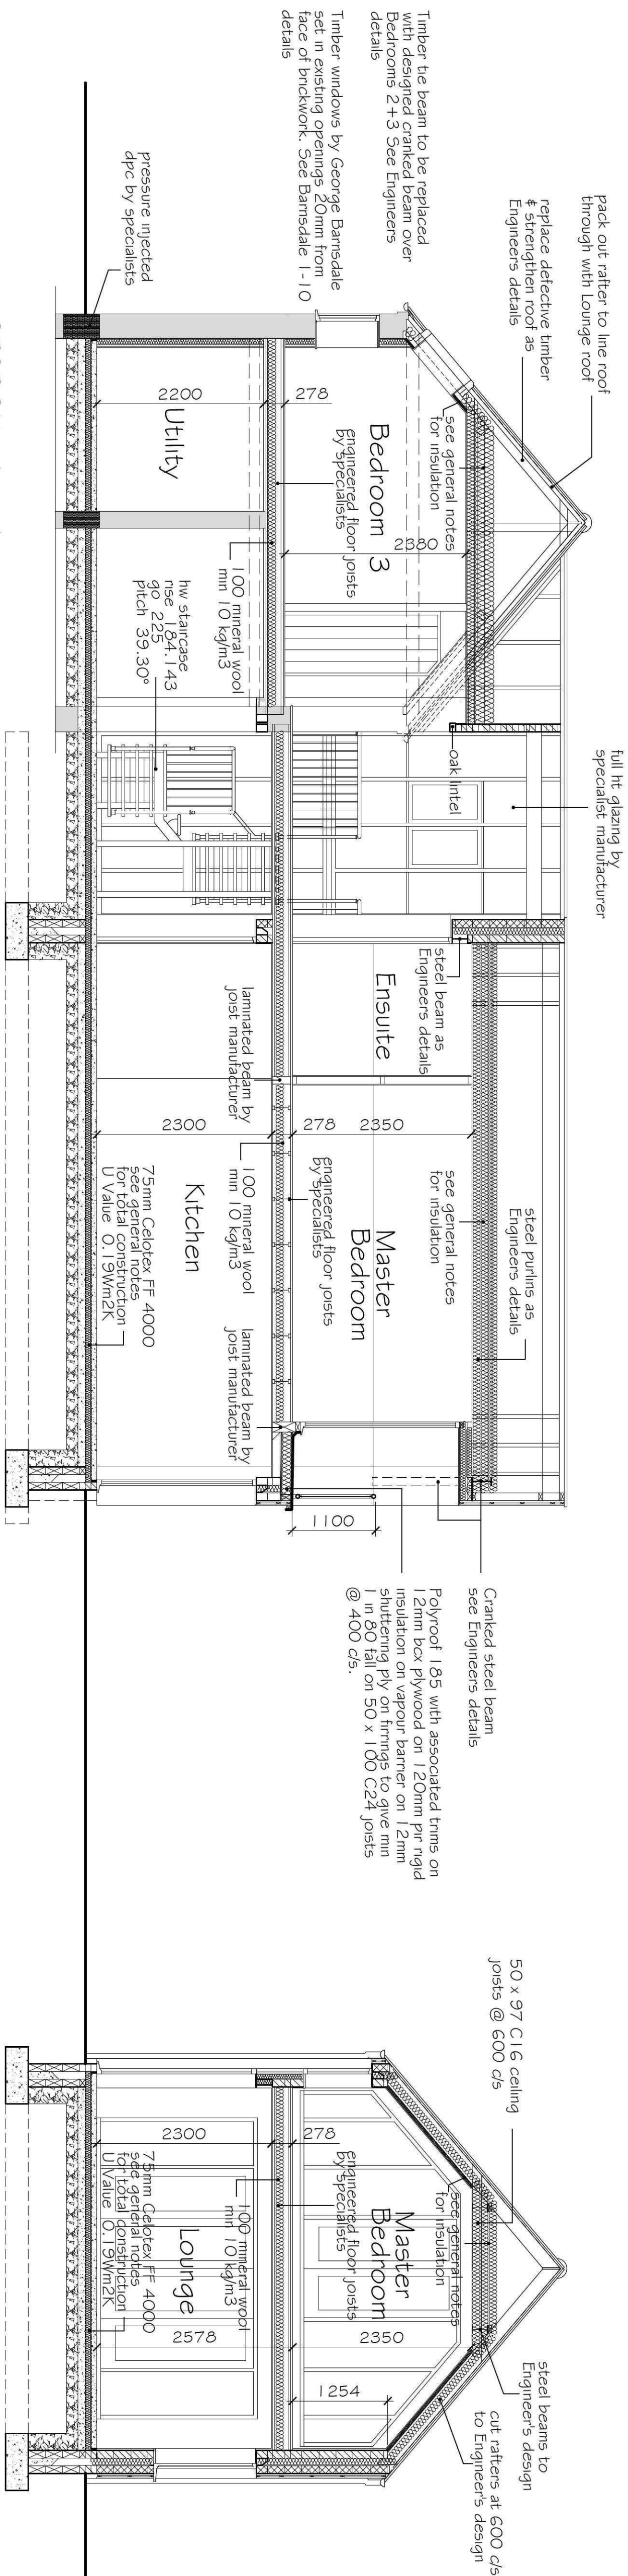

FOUNDATIONS SHOWN PROVISIONAL
to be determined on site and agreed
with L.A. Building Inspector.
No concrete to be poured until foundation
has been inspected and approved in writing.
Provisional 750 x 300 to external walls &
600 x 300 to internals.

SECTION B - B

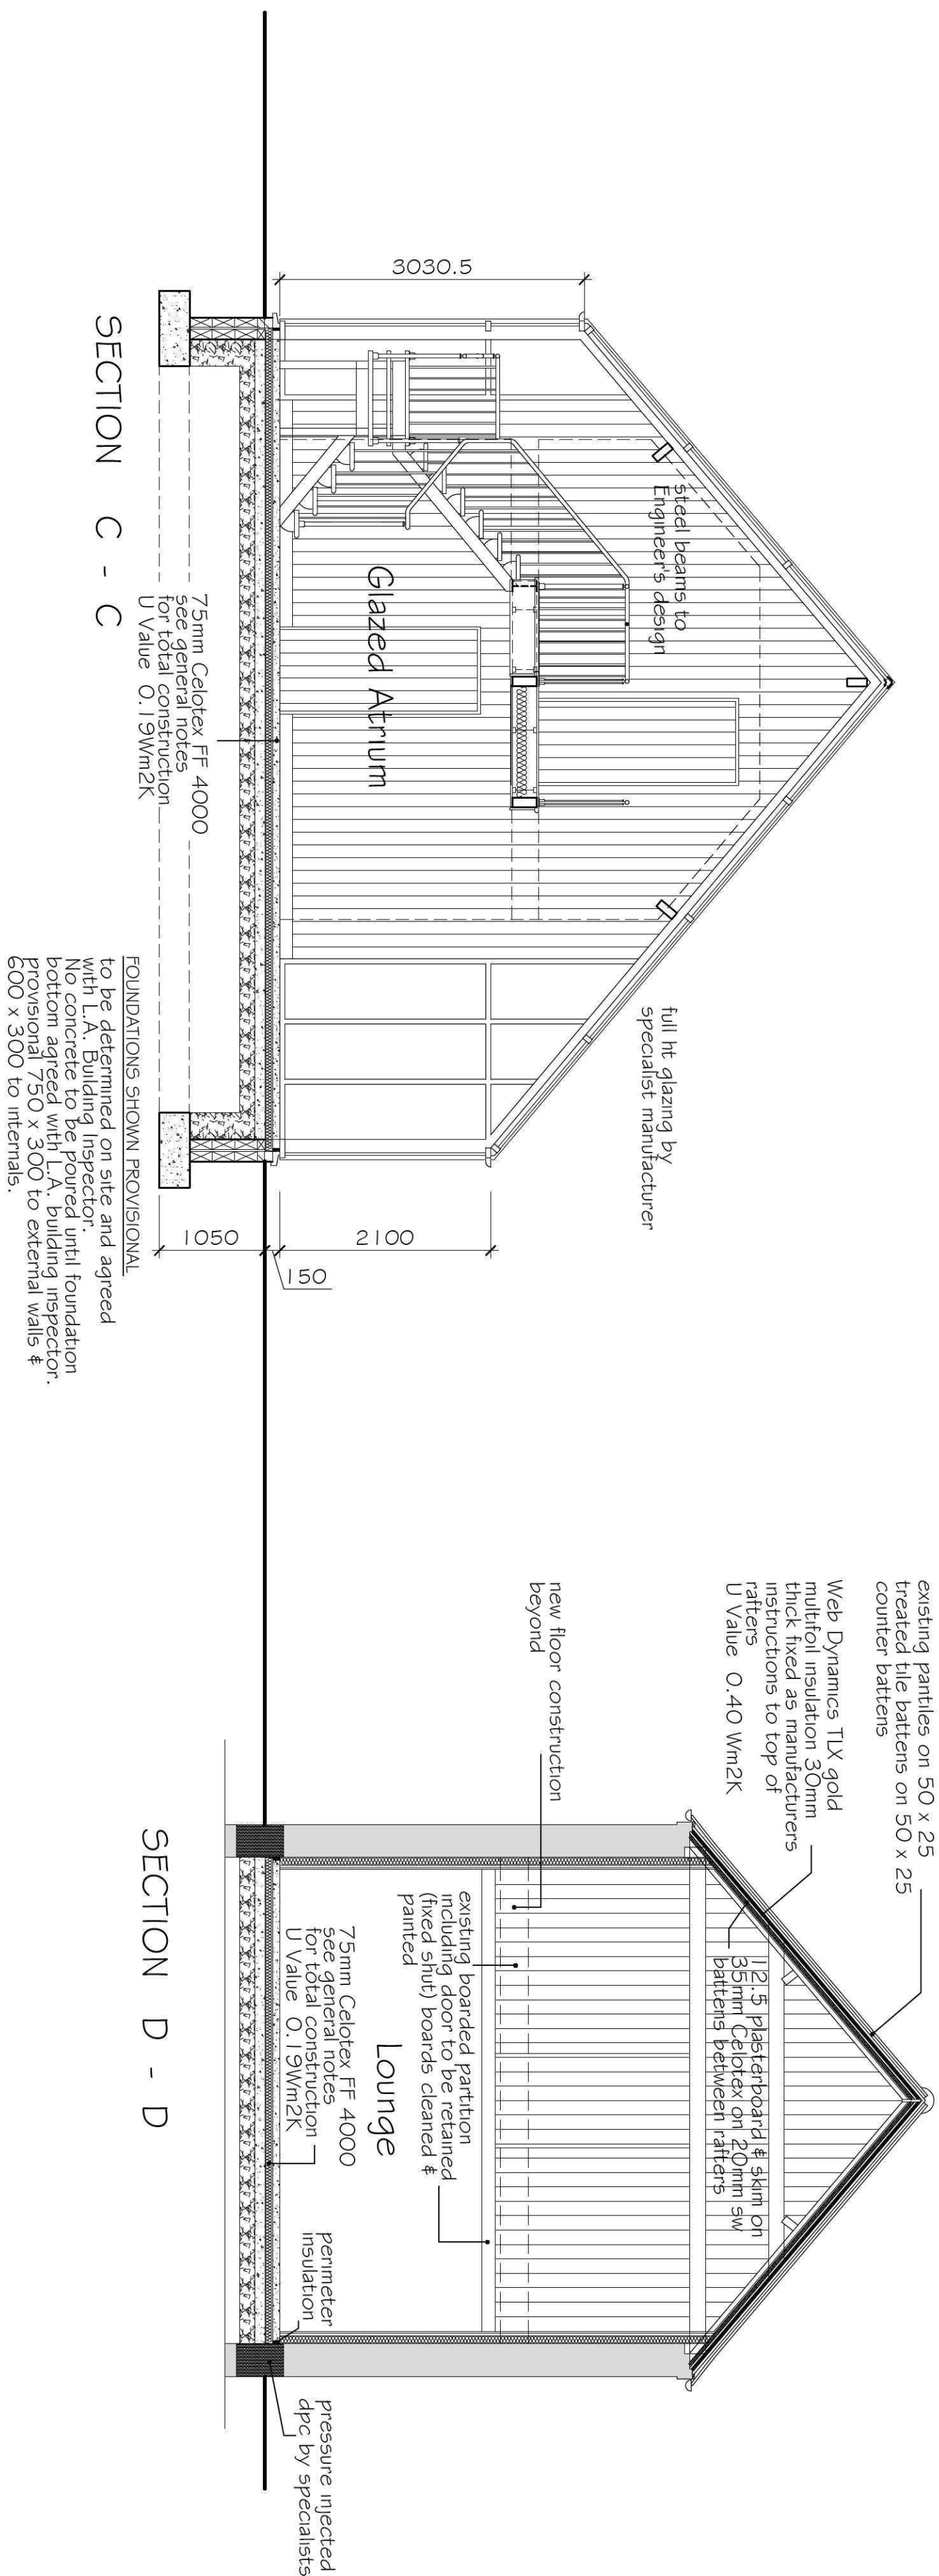

SECTION D - D

Rev.	Detail	Date
A	Insulation amended over Lounge Staircase amended	15.8.11

© This drawing is copyright

Contractors must check all dimensions on Site. Only figured dimensions are to be worked from. Any foundation depths indicated are indicative only and must be in accordance with the consulting engineers design and/or agreed on site with the Local Authority. The dimensions shown on this drawing are those contained herein must be reported to the Architect before work proceeds.

Drawings to be read with Engineers calculations / report where applicable.

Note: If drawing details existing structures, we have not inspected woodwork and we are therefore unable to report that any such part of the property is free from defect.

Project Barn Conversion and Extension at Swift Farm Bourne Rd, West Pinchbeck		
Dwg. Sections		
Scale 1:50 @ A1	Date July 11	
Dwg No. 10-2011-WD-12	Rev. A	

architects • designers • planning consultants
Old School House • 36 Boston Road • Stedford
Lincolnshire • NG34 7EZ • Tel: 01529 414141
Fax: 01529 419757

