UNLESS STATED WITHIN THE CONTRACT THESE DRAWINGS ARE COPYRIGHT AND THE PROPERTY OF PARSONS CONSULTING ENGINEERS LTD. COPYING OF THE DESIGNS, DRAWINGS OR INTELLECTUAL PROPERTY IN FULL OR IN PART IS NOT PERMITTED.


Project: Spalding, Lingarden Bulbs
PE11 3ZN

Title: Location Plan

| Drawing No. | Rev | Drawn | Scale | Date | |
|---|---|---|---|---|---|
| 22060-42-001 | P2 | AJP | 1:1250 @ A4 | July 2023 | |
| | | Checked TBP | | Status | Preliminary |
| | | Approved TBP | | | |

| Rev | Amendments | Rev by | Date |
|---|---|---|---|
| P2 | 'PoP' location moved | AJP | 07-23 |

Providing engineering solutions for the Built Environment
4 Angel House, Eastgate ,
Whittlesey, Peterborough, PE7 1SE
07961 783825
www.parsonsengineers.co.uk

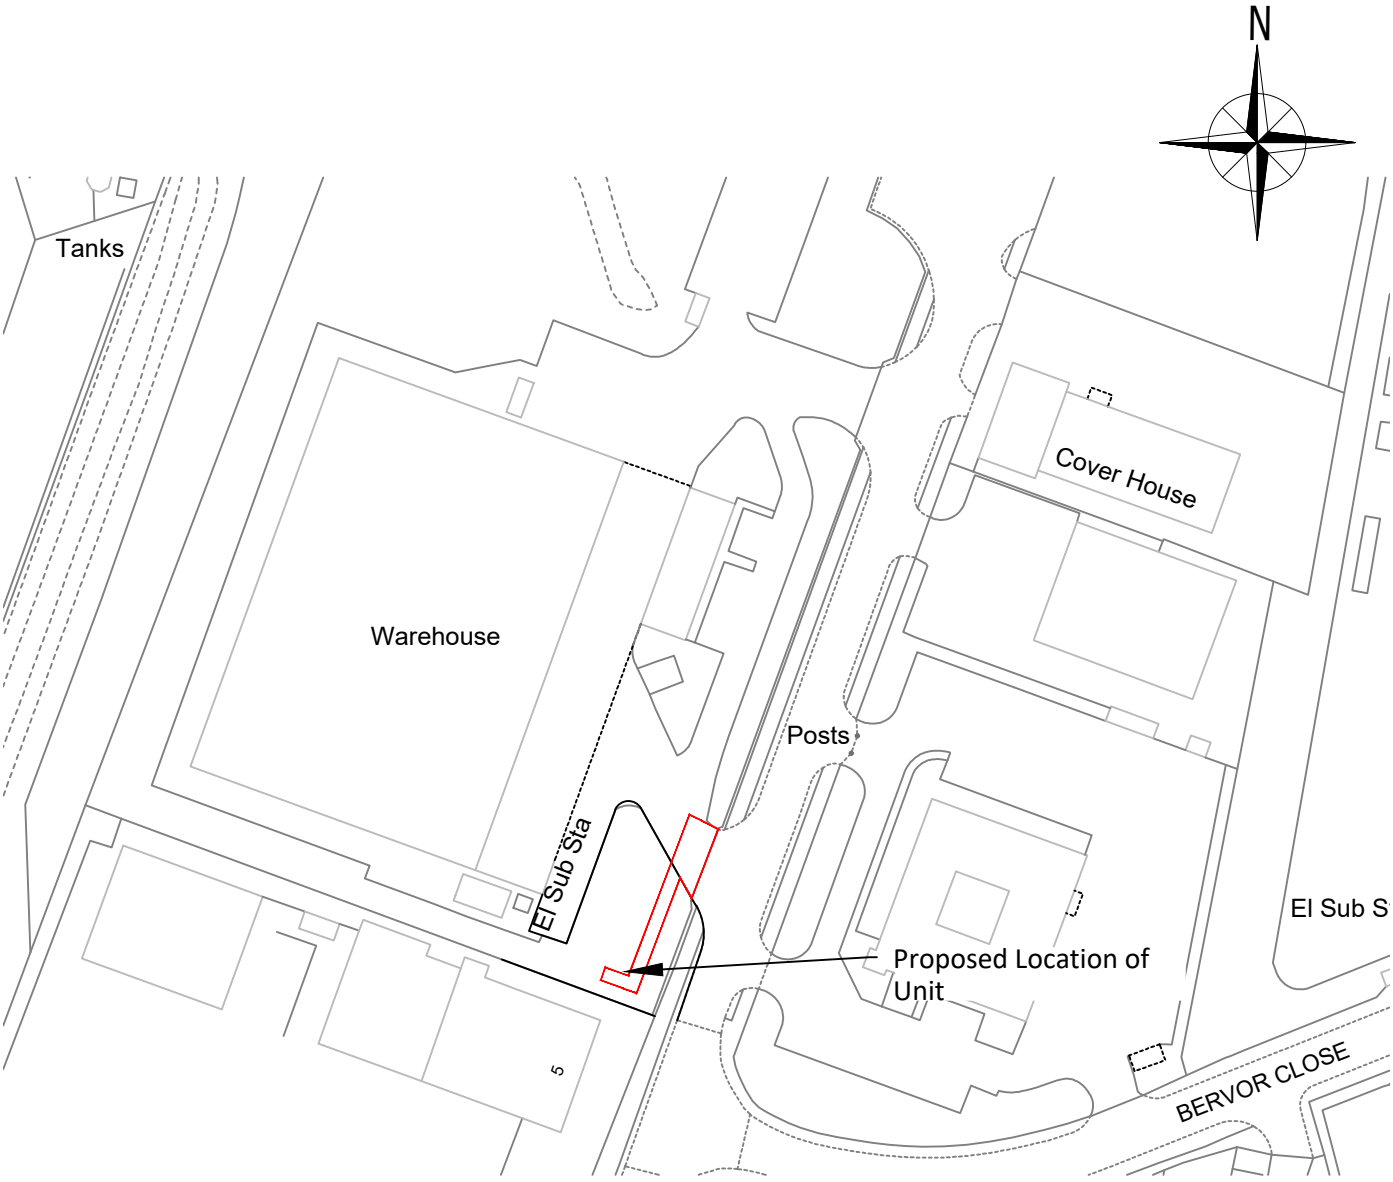


## Location Plan

(Scale 1:1250)

0 20 40 60 80 100M