UNLESS STATED WITHIN THE CONTRACT THESE DRAWINGS ARE COPYRIGHT AND THE PROPERTY OF PARSONS CONSULTING ENGINEERS LTD. COPYING OF THE DESIGNS, DRAWINGS OR INTELLECTUAL PROPERTY IN FULL OR IN PART IS NOT PERMITTED.


Project: Spalding, Lingarden Bulbs
PE11 3ZN

Title: Block Plan

Drawing No.	Rev	Drawn	Scale	Date
22060-42-006	P3	AJP	1:200 @ A4	July 2023
		Checked TBP		Status Preliminary
		Approved TBP		

P2	Unit raised and stairs added	AJP	07/23
P3	'PoP' location amended	AJP	07/23

Providing engineering solutions for the Built Environment
4 Angel House, Eastgate ,
Whittlesey, Peterborough, PE7 1SE
07961 783825
www.parsonsengineers.co.uk

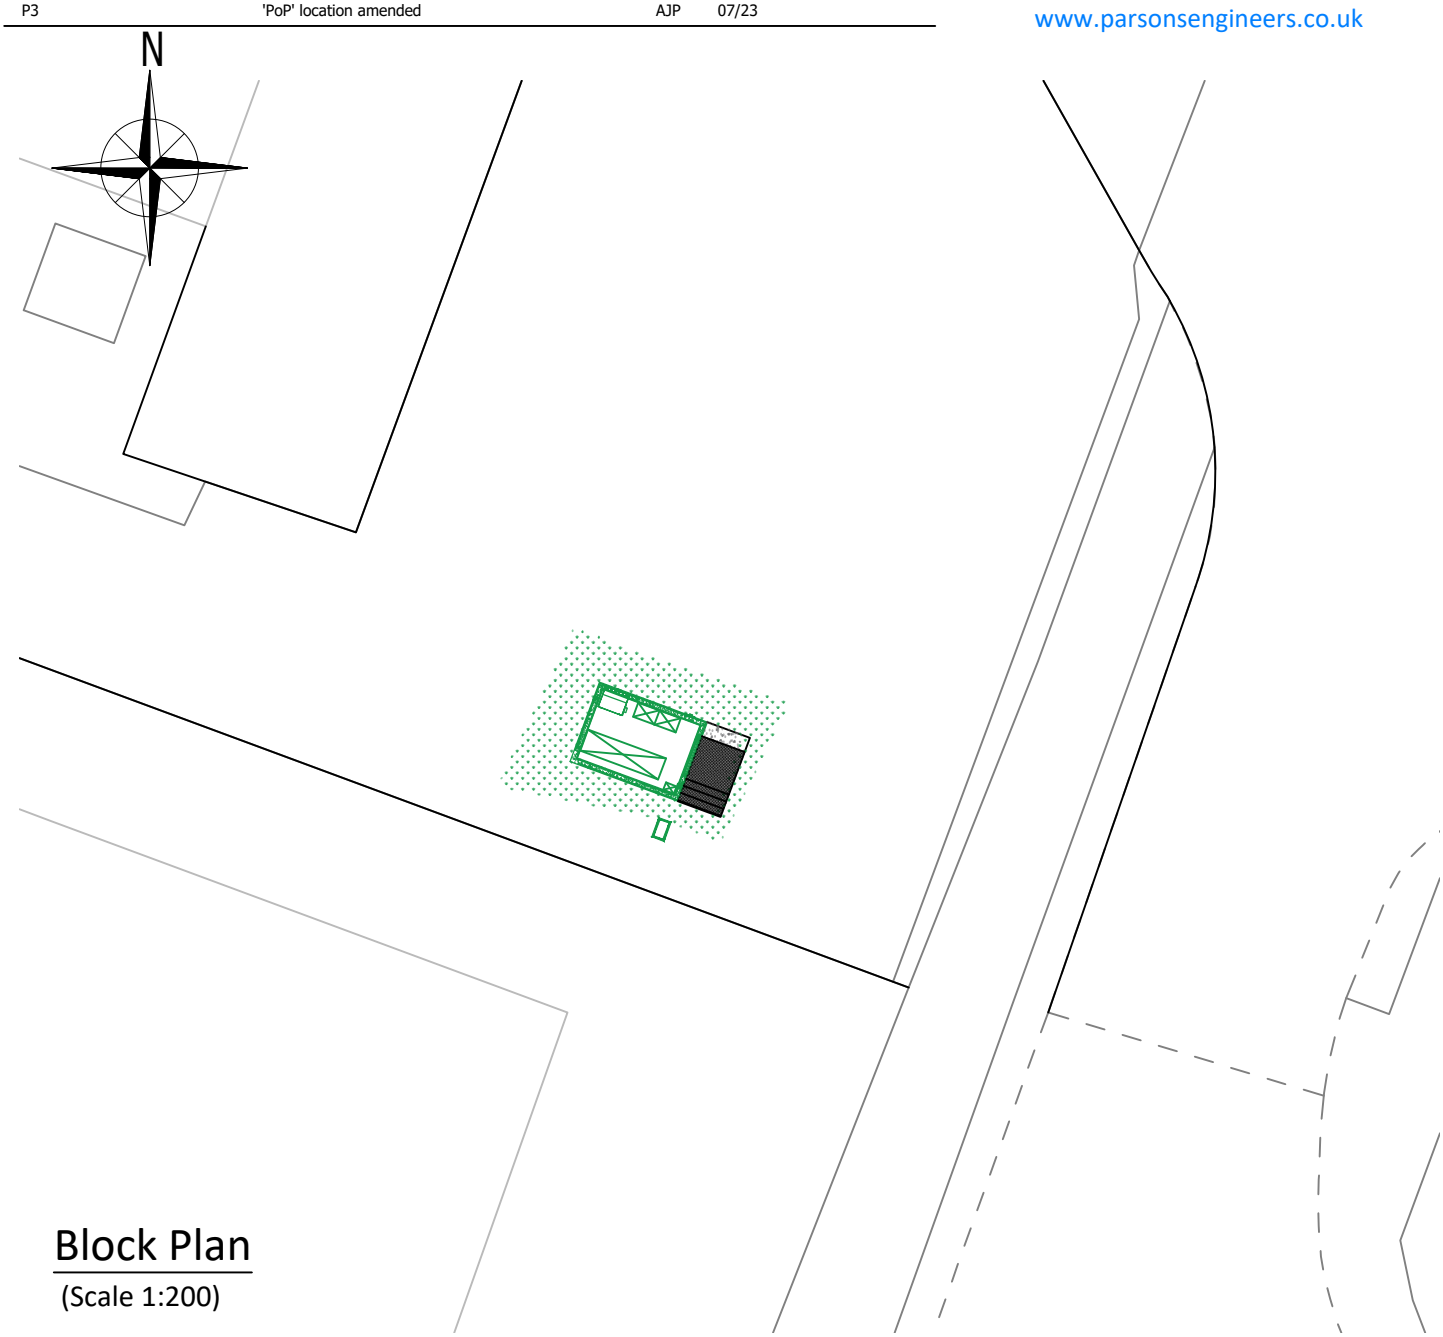

Block Plan

(Scale 1:200)

NOTES

1. All dimensions are in metres unless stated otherwise.

3. This drawing to be read in conjunction with all other relevant drawings and specifications.

4. All proprietary items to be installed in strict compliance with manufacturers instructions and recommendations.