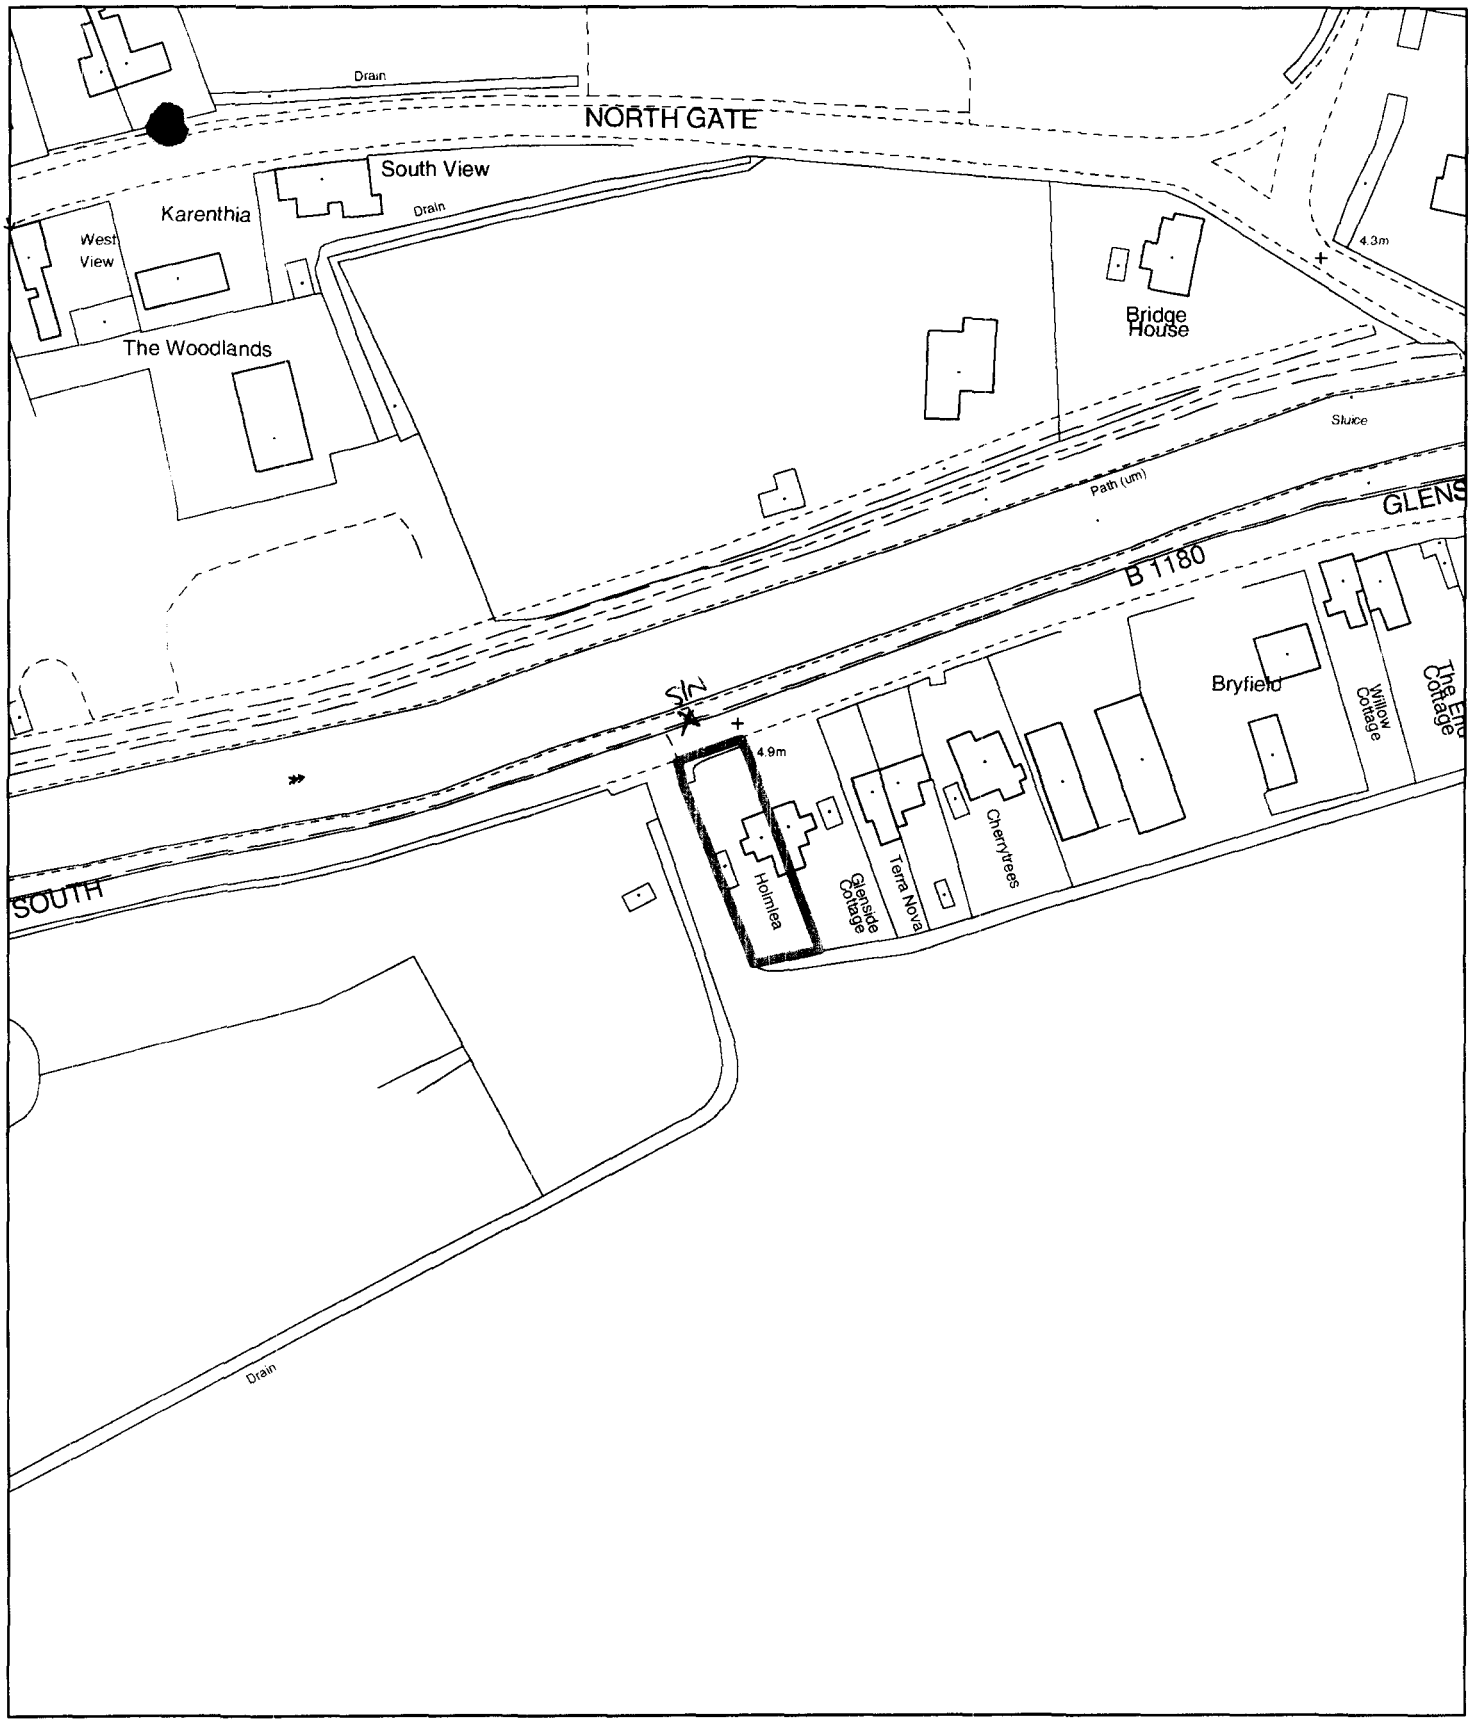


Planning Application Location Plan
Ward Member Notification

H14/0694/02

Scale: 1:1250

Planning and Development

Council Offices, Priory Road, Spalding, Lincolnshire
PE11 2XE


PLEASE DO NOT COPY THIS PLAN
This map is reproduced from Ordnance Survey material with permission of Ordnance Survey on behalf of Her Majesty's Stationery Office (c) Crown copyright. Unauthorised reproduction infringes Crown copyright and may lead to prosecution or civil proceedings. South Holland District Council LA079413 2002

N

Superplan...

A4 Extract - 1

Site-centred

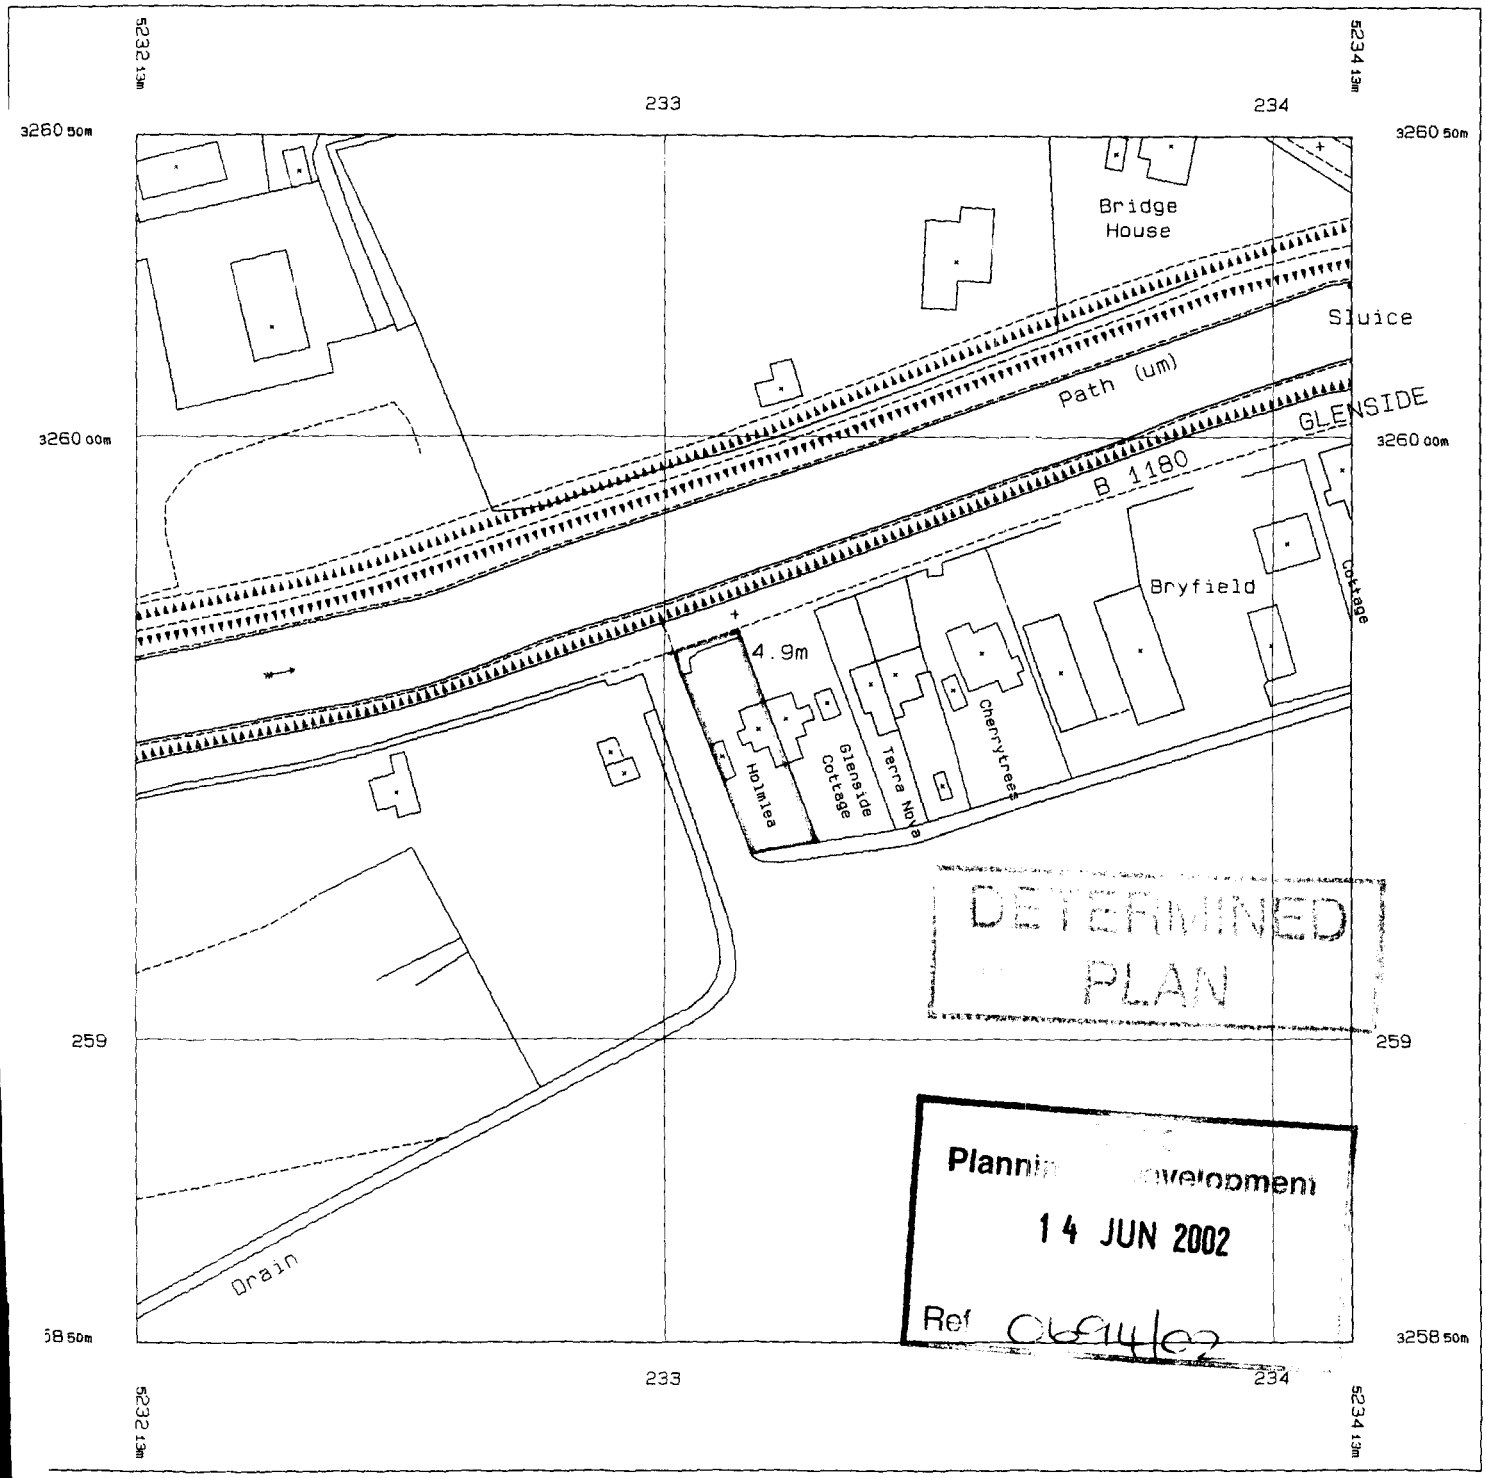

ted 14 Aug 1996 from Ordnance Survey digital and incorporating surveyed revision lable at this date. © Crown Copyright 1996.

oduction in whole or in part is prohibited out the prior permission of Ordnance Survey.

'plan plots are sold subject to Ordnance

Part or all of this Superplan is enlarged from mapping produced at one or more of the following scales: 1:1250, 1:2500 & 1:10000

National Grid sheet refere