
SITE AREA 0.0365 Hectares or thereabouts
BUILDINGS FOOTPRINT 110 sq m
30% of land area below buildings
Equivalent to 27 dwellings per Hectare development density

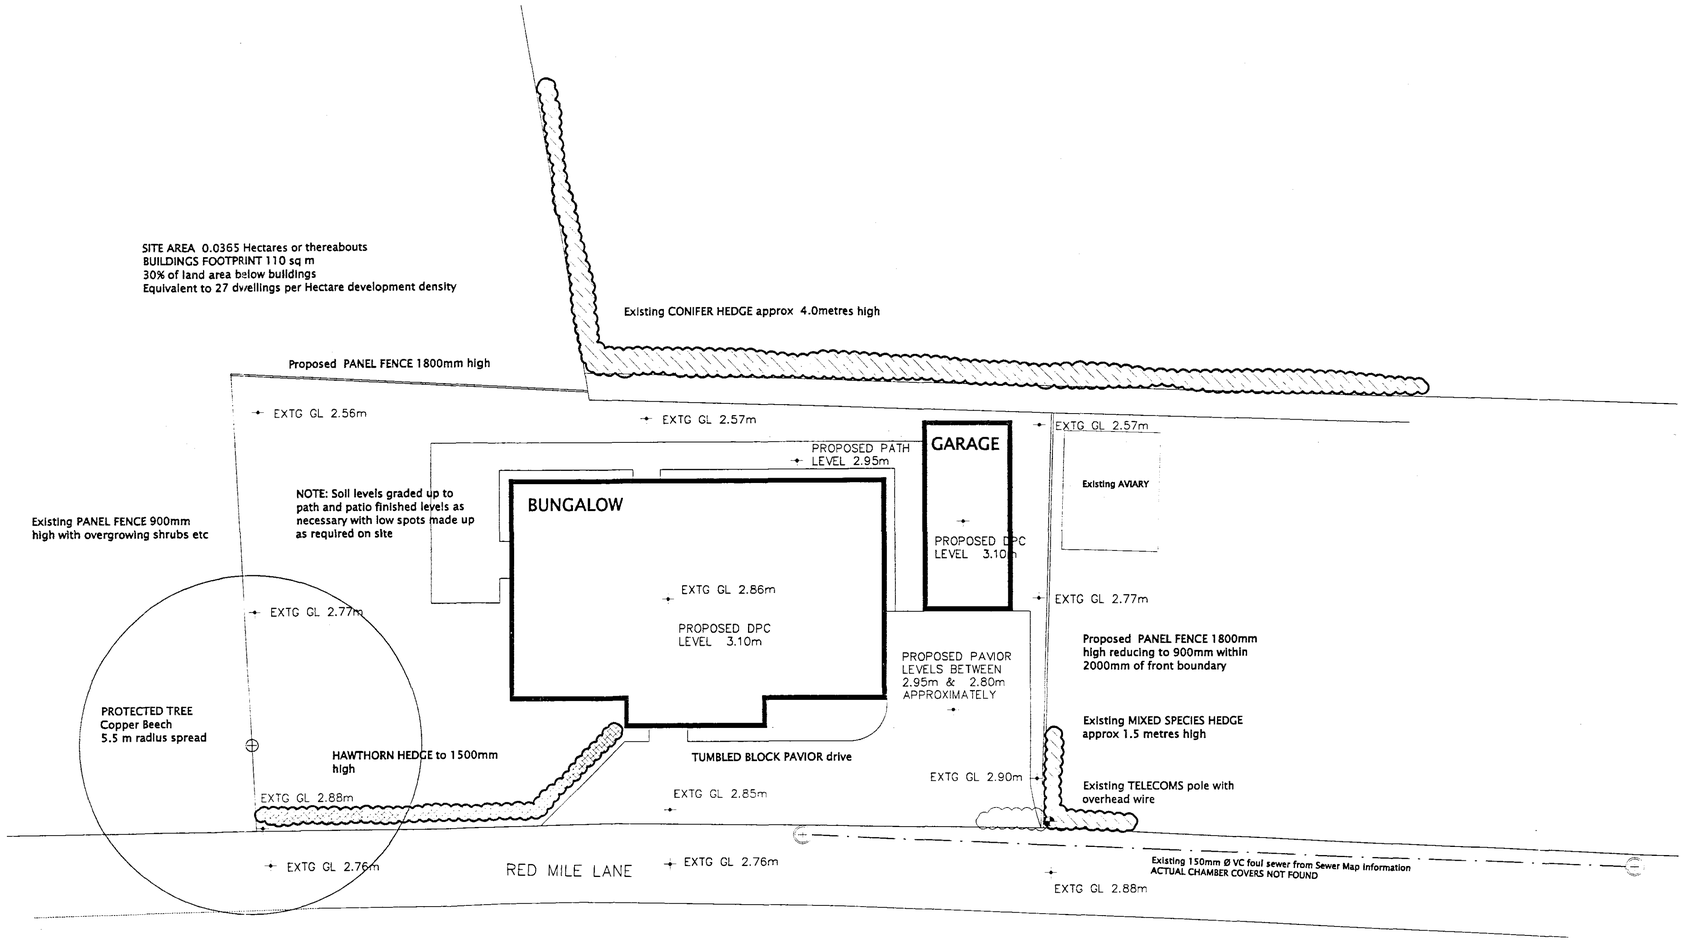

BLOCK PLAN Showing Existing and Proposed Ground Levels etc

Scale: 1:100

AMENDMENTS

A

RECEIVED
25 MAY 2007
LPA 0695/07

L. A. Building Design
Architectural and Surveying Practice
55 Hannam Boulevard
Spalding
Lincolnshire PE11 1LB
Telephone/Fax: Spalding (01775) 711437

Peter S Lithgow MCIOB MCIAT
Member of the Chartered Institute of Building and
Member of the Chartered Institute of Architectural Technologists

project
Proposed Bungalow on Plot at
Redmile Lane, PINCHBECK,
Spalding, Lincolnshire.

client
HAWTHORNE HOMES LIMITED

DETERMINED
PLAN

drawing
BLOCK PLAN
LEVELS

date	scale(s)
May 2007	1:100
drawn by	checked
Peter Lithgow	PSL
job no	drawing no
06/25	04