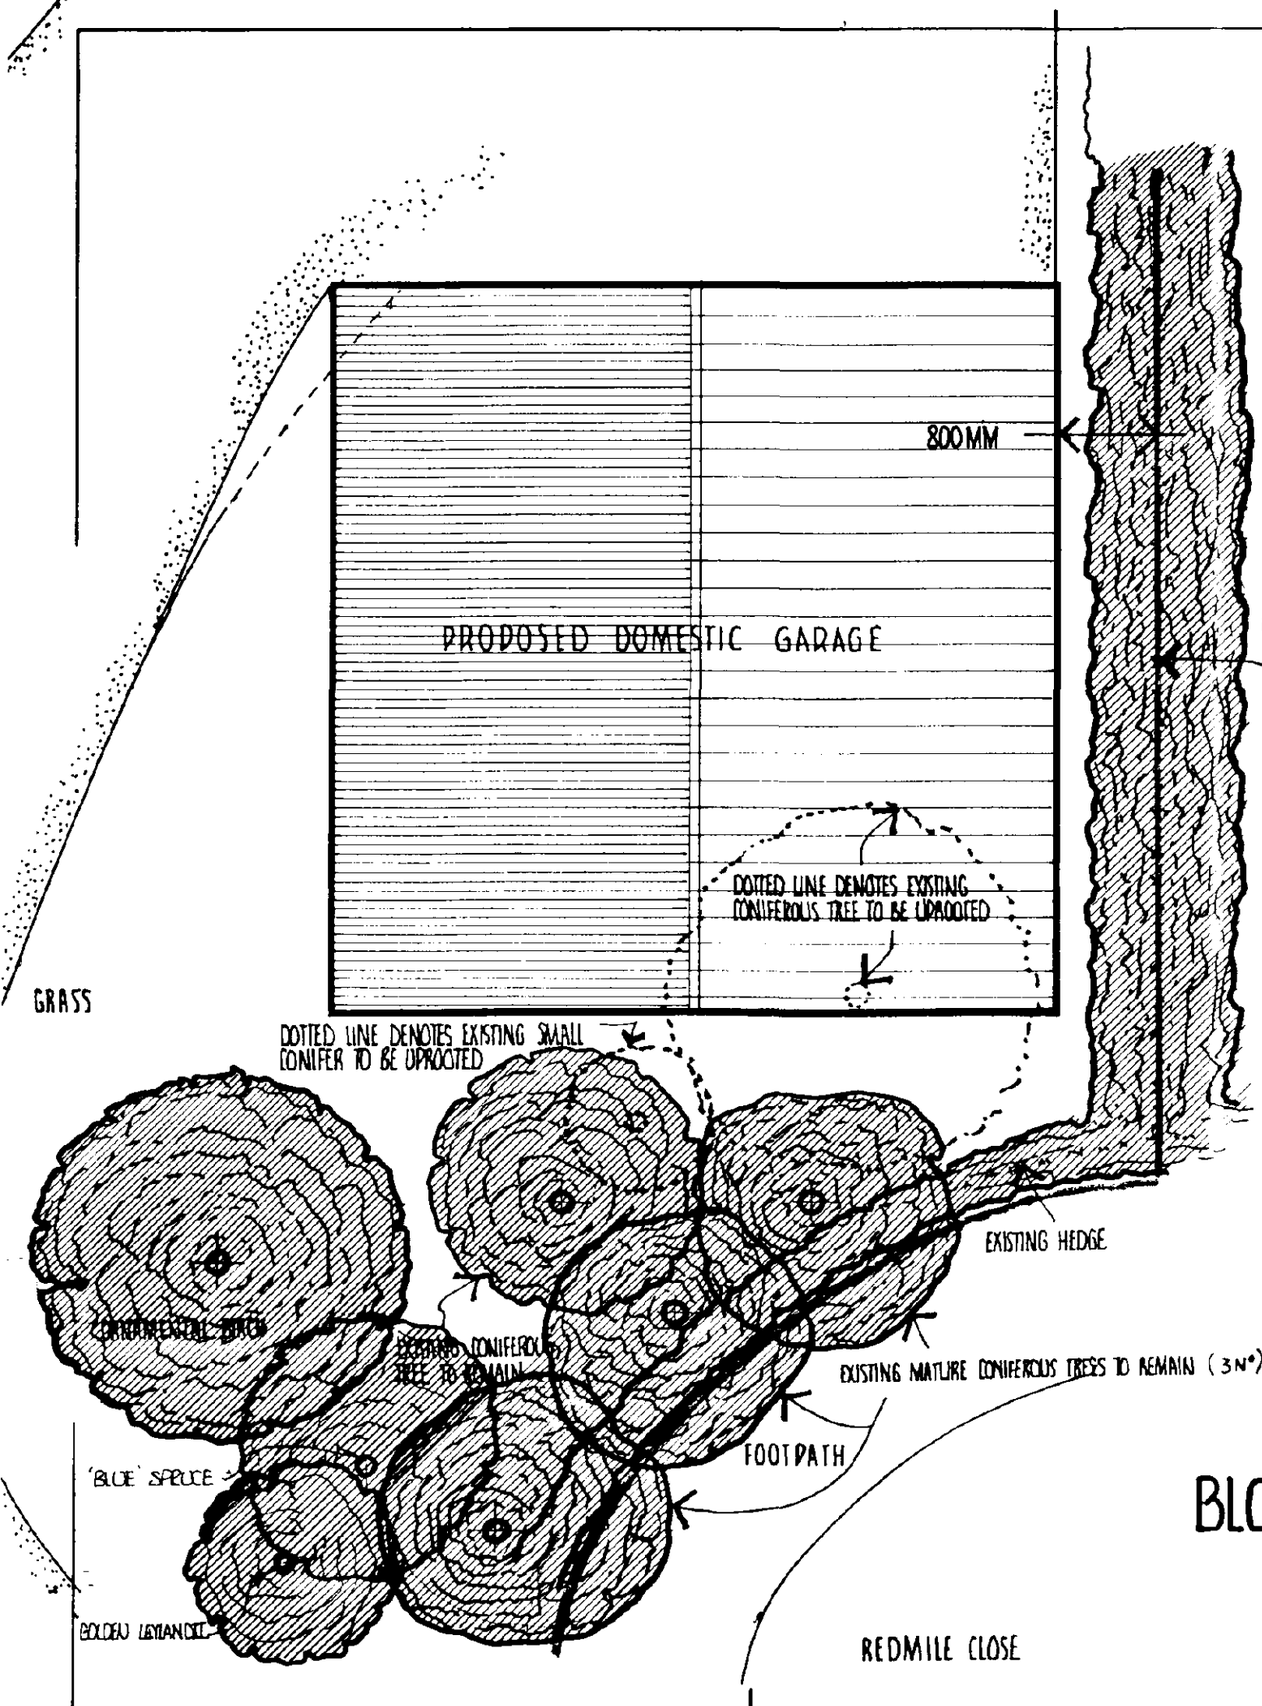


CIRE EXISTING HEDGE DENOTES BOUNDARY

BLOCK PLAN 1:50

SOUTH HOLLAND DC
HOUSING & PLANNING
26 JUL 1995
Ref: 0227/95

CONTRACTOR TO CHECK ALL DIMENSIONS ON SITE BEFORE WORK COMMENCES.

revision	date	init.	revision details
A	24.7.95	JJC	BLUE SPRUCE & GOLDEN LEYLANDII ADDED.

PODDINGTONS

Architectural Design Consultants

43 Double Street, Spalding, Lincs. PE11 2AA
Tel: 0775 761856 & 768296. Fax: 0775 710218

project
PROPOSED GARAGE
AT: "THE LODGE" REDMILE CLOSE
PINCHBECK, SPALDING LINCS
FOR MR. I. CAMPBELL

drawing
BLOCK PLAN~EXISTING TREES

scale
1:50

drawing no
2613/3A

A

date
JUNE 1995

drawn

checked