
ALL ADOPTABLE DRAINAGE WORKS TO BE IN ACCORDANCE WITH CODES FOR ADOPTION DESIGN & CONSTRUCTION GUIDANCE

DRAWINGS HAVE NOT BEEN APPROVED, UNTIL THE DRAWINGS ARE APPROVED THE DESIGNS AND DETAILS SHOWN ON THIS DRAWING ARE SUBJECT TO CHANGE.

ANY WORKS UNDERTAKEN PRIOR TO TECHNICAL APPROVAL IS ENTIRELY AT THE CONTRACTORS' RISK.

Existing utilities are present within extent of the proposed highway works. For details refer to JPP drawing ***26043 - 203***

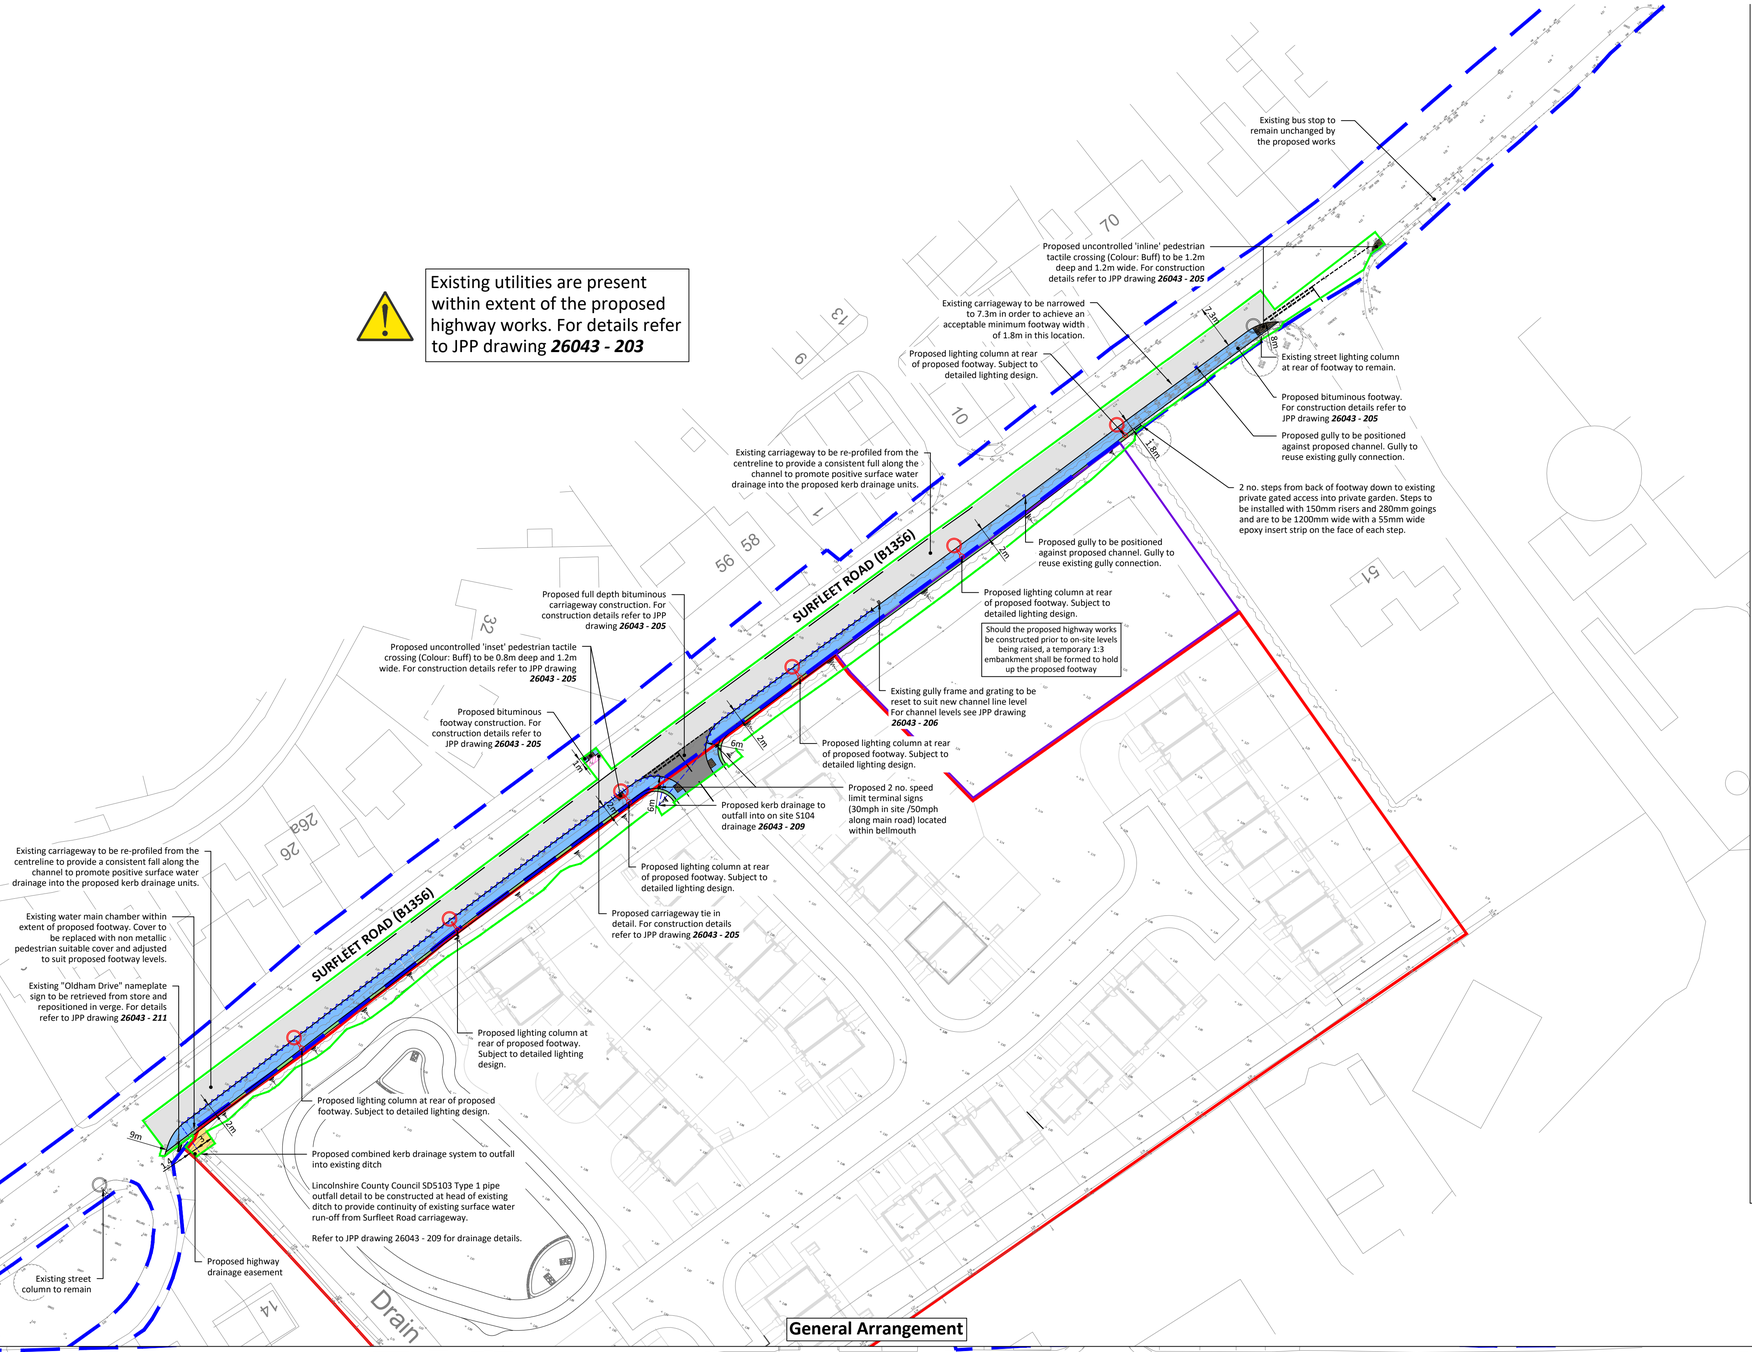

General Notes

This drawing is to be used in conjunction with all relevant drawings, specifications and details.

All dimensions are in metres unless noted otherwise.

Do not scale from this drawing.

Drawing Key

- Site boundary
- Site boundary for self-build plots
- Highway boundary (aligned from Lincolnshire Highway boundary map)
- S278 limits boundary
- Proposed road markings
- Proposed full depth bituminous footway
- Proposed full depth bituminous carriageway
- Proposed bituminous carriageway re-profiling / resurfacing
- Proposed grass verge makeup
- Proposed highway tie in works
- Proposed highway drainage easement
- Proposed tactile paving (Coloured: Buff)
- Proposed highway drainage
- Proposed kerb drainage
- Proposed gully
- Indicative proposed street lighting column (Subject to detailed design by others)
- Existing street lighting column to remain
- Existing gully to remain
- Proposed earthworks (Max 1:3 Gradient)

For further details/specifications relating to these works, see JPP drawings:

26043 - 200 - Site Location Plan
26043 - 201 - General Arrangement
26043 - 202 - Site Clearance
26043 - 203 - Existing Services
26043 - 204 - Materials and Kerbing
26043 - 205 - Construction Details
26043 - 206 - Proposed Levels
26043 - 207 - Long Sections
26043 - 208 - Cross Sections
26043 - 209 - Proposed Drainage
26043 - 211 - Road Markings Layout
26053 - 212 - Drainage Construction Details
26043 - 213 - Swept Path Analysis
26043 - 215 - S278 Limits Plan
26043 - 216 - S278 Transfer Plan

Health, safety & the environment

In accordance with the Construction (Design and Management) Regulations 2015, the designs and details on this drawing have been the subject of a Designers Risk Assessment, to identify risks in the construction, use, or demolition of the scheme.

It is not considered necessary for Designers to highlight obvious and/or common risks (such as deep excavations, manual handling and working around heavy plant) which Contractors should be familiar with, and be able to control by good management and site practice.


So far as is reasonably practicable, the risks inherent in the design have been eliminated. Where it has been considered that elimination of a risk (or part of a risk) is not reasonably practicable, it has been reduced.

This drawing has been based/developed using the following external drawings

Type	Company	Drawing date	Drawing title	Date received	Rev
Site Layout	JGA Architects	02.05.2023	23001 1000-P02 GA Site Layout	02.05.2023	P02
Topographical survey	EMP Surveys LTD	July 2022	1021_Pinchbeck Topographical Survey_Final	04.01.2023	P05
Utilities and Drainage survey	Survey Solutions	26.06.2023	48518NGUG-01 & 02	26.06.2023	B

WORKS TO BE IN ACCORDANCE WITH LINCOLNSHIRE COUNTY COUNCIL SECTION 278 WORKS SPECIFICATION + CONSTRUCTION - MARCH 2017

General Arrangement

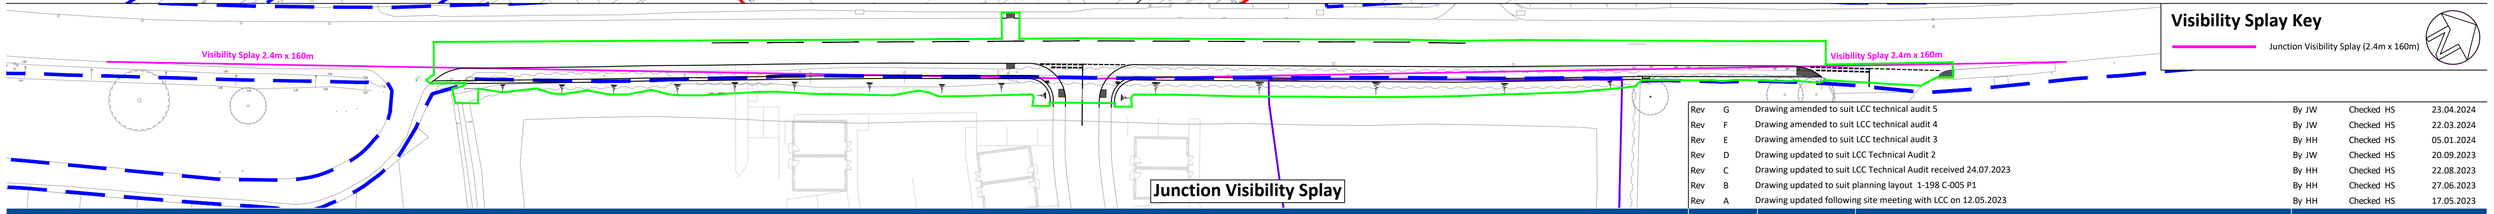

Visibility Splay Key

- Junction Visibility Splay (2.4m x 160m)

Rev	G	Drawing amended to suit LCC technical audit 5	By JW	Checked HS	23.04.2024
Rev	F	Drawing amended to suit LCC technical audit 4	By JW	Checked HS	22.03.2024
Rev	E	Drawing amended to suit LCC technical audit 3	By HH	Checked HS	05.01.2024
Rev	D	Drawing updated to suit LCC Technical Audit 2	By JW	Checked HS	20.09.2023
Rev	C	Drawing updated to suit LCC Technical Audit received 24.07.2023	By HH	Checked HS	22.08.2023
Rev	B	Drawing updated to suit planning layout 1-198 C-005 P1	By HH	Checked HS	27.06.2023
Rev	A	Drawing updated following site meeting with LCC on 12.05.2023	By HH	Checked HS	17.05.2023

Northampton
Grand Union Works, Whilton Locks, Daventry
Northamptonshire, NN11 2NH
T: 01604 781811

Warwick
Unit 12A, Warwick Innovation Centre,
Warwick Technology Park, Gallows Hill, Warwick, CV34 6UW
T:02476 100530

Milton Keynes
Suite B2A, Denbigh Business Park, 23 First Avenue,
Denbigh, Milton Keynes, MK1 1DN
T: 01908 889433

Poole
Suite B, Branksome Park House, Branksome Business Park,
Bourne Valley Road, Poole, Dorset, BH12 1ED
T: 01202 540888

E: mail@jppuk.net
W: jppuk.net

- Infrastructure Design
- Structural Engineering
- Development Planning
- Geotechnical & Environmental
- Surveying
- Professional Advice

Drawn By:	HH
Chkd By:	HS
Scale @ A1:	1:500
Date:	March 2023
Status:	FOR TECHNICAL APPROVAL
Project No.:	26043

Client Burmor Construction

Project Proposed Development
Surfleet Road
Pinchbeck

Title S278 Works
General Arrangement

Drawing No: 201 **Rev:** G