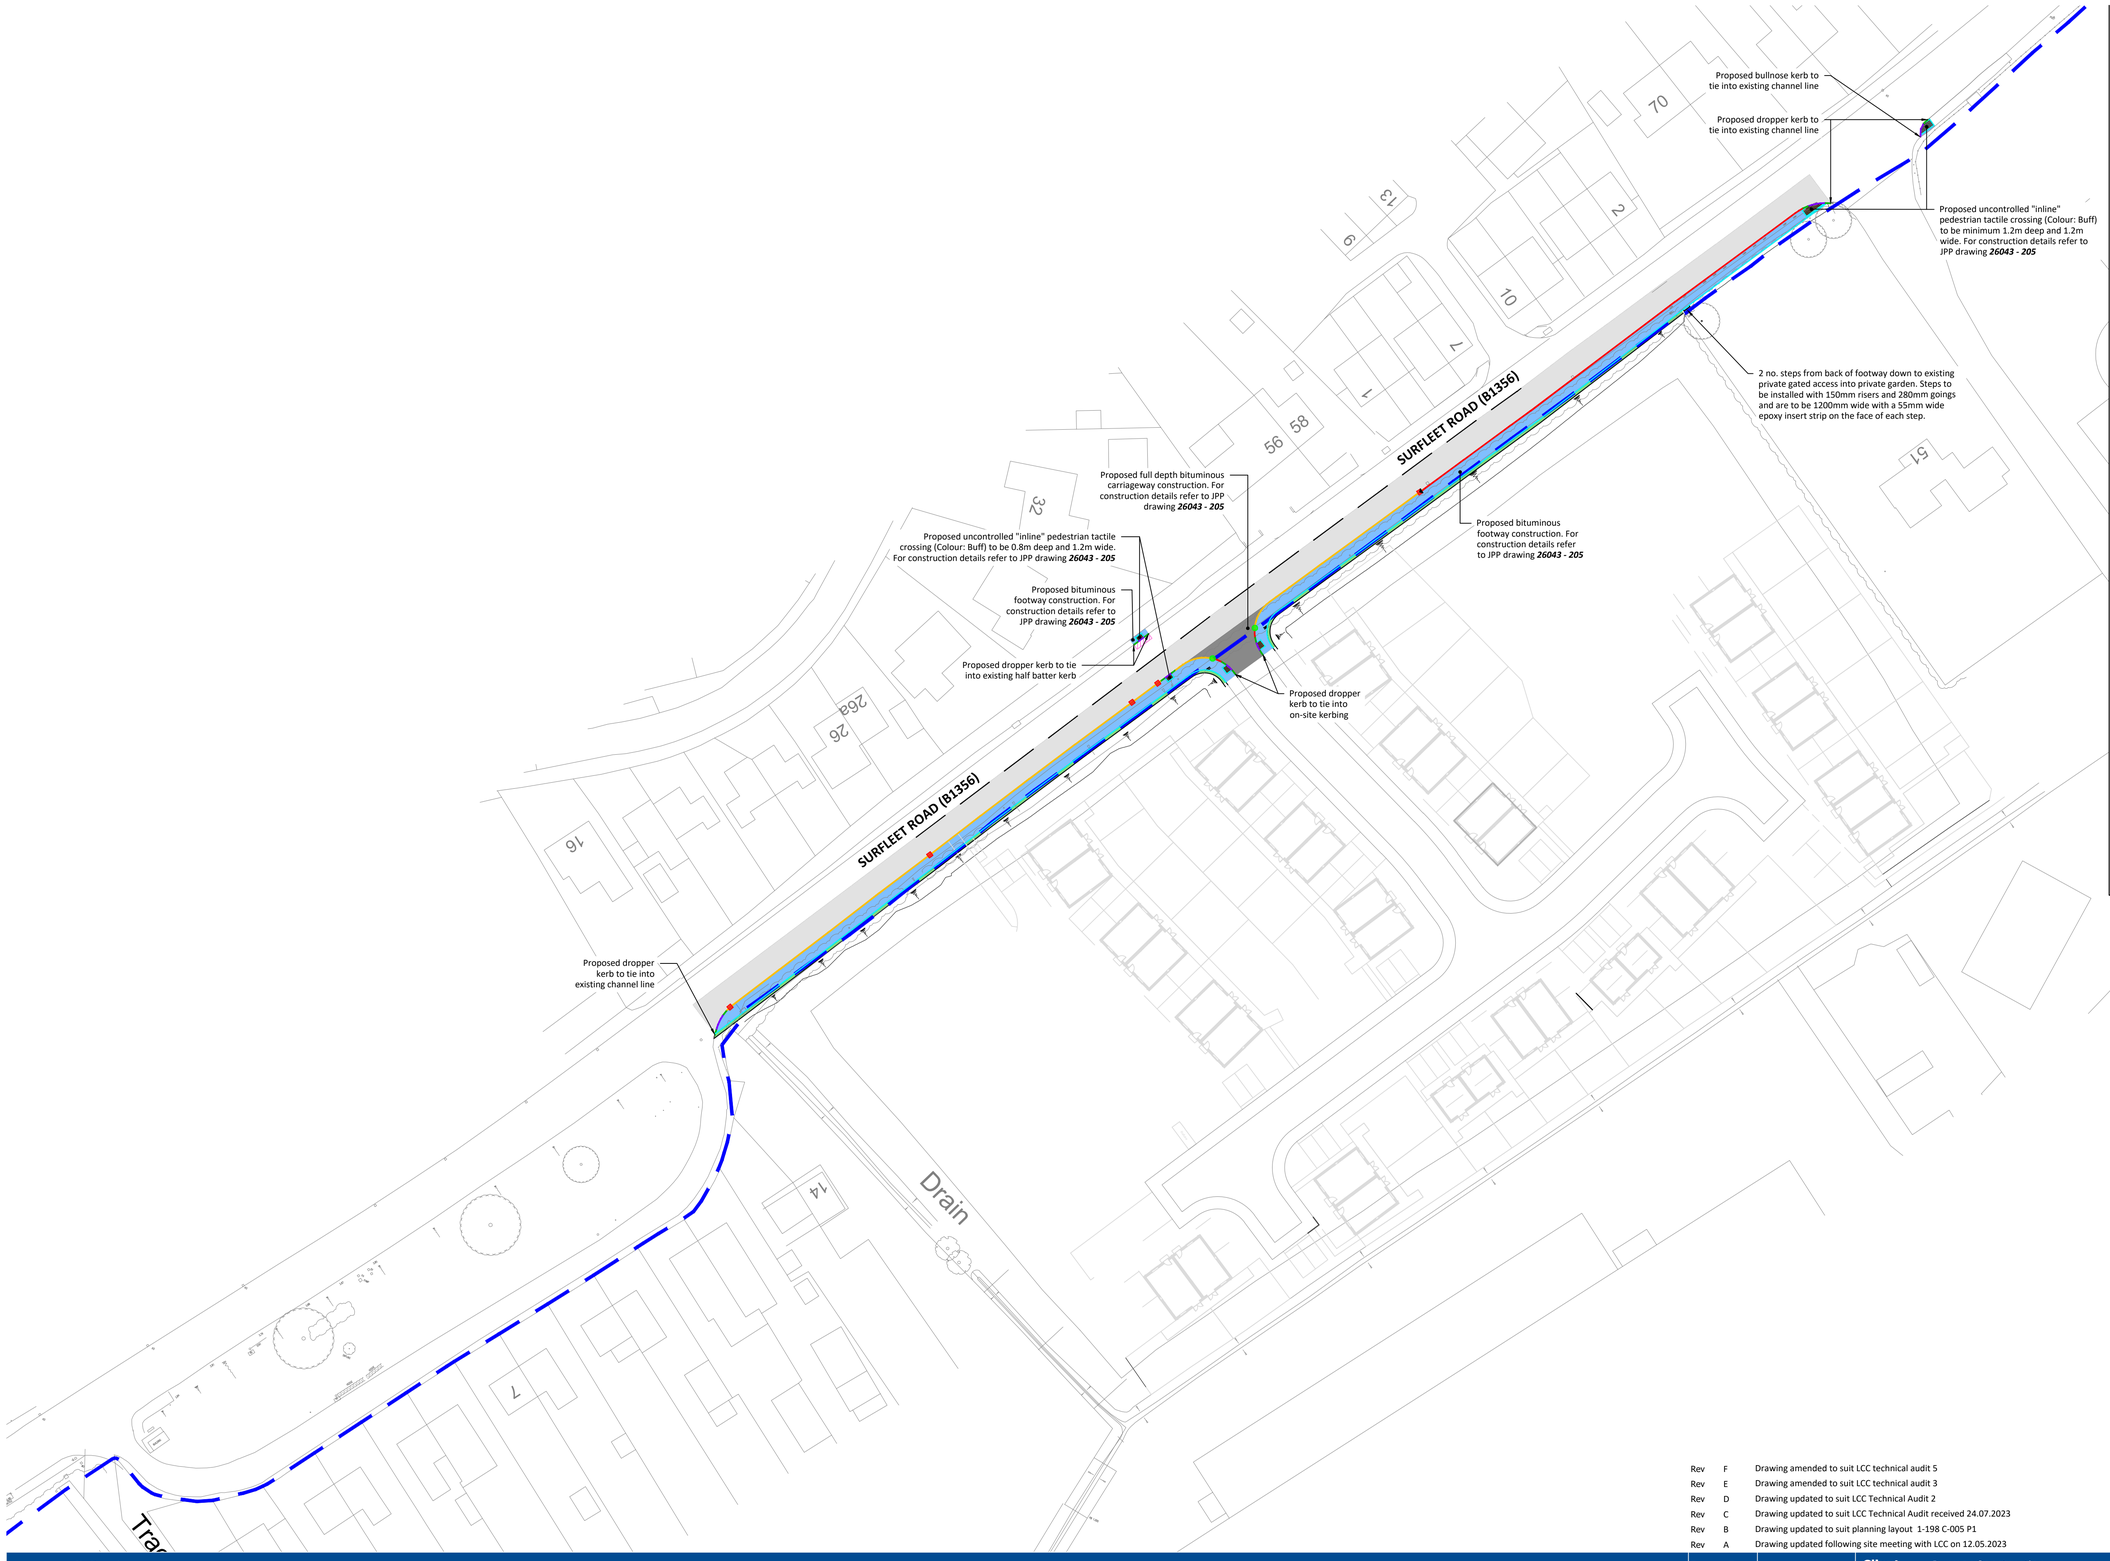



## General Notes

This drawing is to be used in conjunction with all relevant drawings, specifications and details.

All dimensions are in metres unless noted otherwise.

Do not scale from this drawing.

## Drawing Key

- Proposed bituminous footway construction
- Proposed full depth bituminous carriageway construction
- Proposed carriageway re-profiling / resurfacing
- Proposed highway tie in works
- Proposed grass verge
- Proposed tactile paving (Colour: Buff)
- Proposed HB2 kerb (110mm upstand)
- Proposed dropper kerb (110mm - 0-6mm)
- Proposed bullnose kerb (0 - 6mm upstand)
- Proposed footway edging
- Proposed Beany Block combined kerb drain or similar approved (For CKD details refer to drawing **26043 - 209**)
- Proposed temporary earthworks (Max 1:3 gradient)
- Combined kerb and drain system access points

## Health, safety & the environment

In accordance with the Construction (Design and Management) Regulations 2015, the designs and details on this drawing have been the subject of a Designers Risk Assessment, to identify risks in the construction, use, or demolition of the scheme.

It is not considered necessary for Designers to highlight obvious and/or common risks (such as deep excavations, manual handling and working around heavy plant) which Contractors should be familiar with, and be able to control by good management and site practice.

So far as is reasonably practicable, the risks inherent in the design have been eliminated. Where it has been considered that elimination of a risk (or part of a risk) is not reasonably practicable, it has been reduced.

**This drawing has been based/developed using the following external drawings**

| Type | Company | Drawing date | Drawing title | Date received | Rev |
|---|---|---|---|---|---|
| Site Layout | JGA Architects | 02.05.2023 | 23001 1000-P02 GA Site Layout | 02.05.2023 | P02 |
| Topographical survey | EMP Surveys LTD | July 2022 | 1021_Pinchbeck Topographical Survey_Final | 04.01.2023 | P05 |
| Utilities and Drainage survey | Survey Solutions | 26.06.2023 | 48518NGUG-01 & 02 | 26.06.2023 | B |

WORKS TO BE IN ACCORDANCE WITH LINCOLNSHIRE COUNTY COUNCIL SECTION 278 WORKS SPECIFICATION + CONSTRUCTION - MARCH 2017

| | | | | | |
|---|---|---|---|---|---|
| Rev | F | Drawing amended to suit LCC technical audit 5 | By JW | Checked HS | 23.04.2024 |
| Rev | E | Drawing amended to suit LCC technical audit 3 | By HH | Checked HS | 05.01.2024 |
| Rev | D | Drawing updated to suit LCC Technical Audit 2 | By JW | Checked HS | 20.09.2023 |
| Rev | C | Drawing updated to suit LCC Technical Audit received 24.07.2023 | By HH | Checked HS | 22.08.2023 |
| Rev | B | Drawing updated to suit planning layout 1-198 C-005 P1 | By HH | Checked HS | 28.06.2023 |
| Rev | A | Drawing updated following site meeting with LCC on 12.05.2023 | By HH | Checked HS | 17.05.2023 |


**Northampton**
Grand Union Works, Whilton Locks, Daventry
Northamptonshire, NN11 2NH
T: 01604 781811

**Warwick**
Unit 12A, Warwick Innovation Centre,
Warwick Technology Park, Gallows Hill, Warwick, CV34 6UW
T:02476 100530

**Milton Keynes**
Suite B2A, Denbigh Business Park, 23 First Avenue,
Denbigh, Milton Keynes, MK1 1DN
T: 01908 889433

**Poole**
Suite 8, Branksome Park House, Branksome Business Park,
Bourne Valley Road, Poole, Dorset, BH12 1ED
T: 01202 540888

**E:** mail@jppuk.net
W: jppuk.net


- Infrastructure Design
- Structural Engineering
- Development Planning
- Geotechnical & Environmental
- Surveying
- Professional Advice

| | |
|---|---|
| **Drawn By:** | HH |
| **Chkd By:** | HS |
| **Scale @ A1:** | 1:500 |
| **Date:** | March 2023 |
| **Status:** | FOR TECHNICAL APPROVAL |
| **Project No.:** | 26043 |

**Client** Burmor Construction

**Project** Proposed Development
Surfleet Road
Pinchbeck

**Title** S278 Works
Materials & Kerbing

**Drawing No:** 204 **Rev:** F