
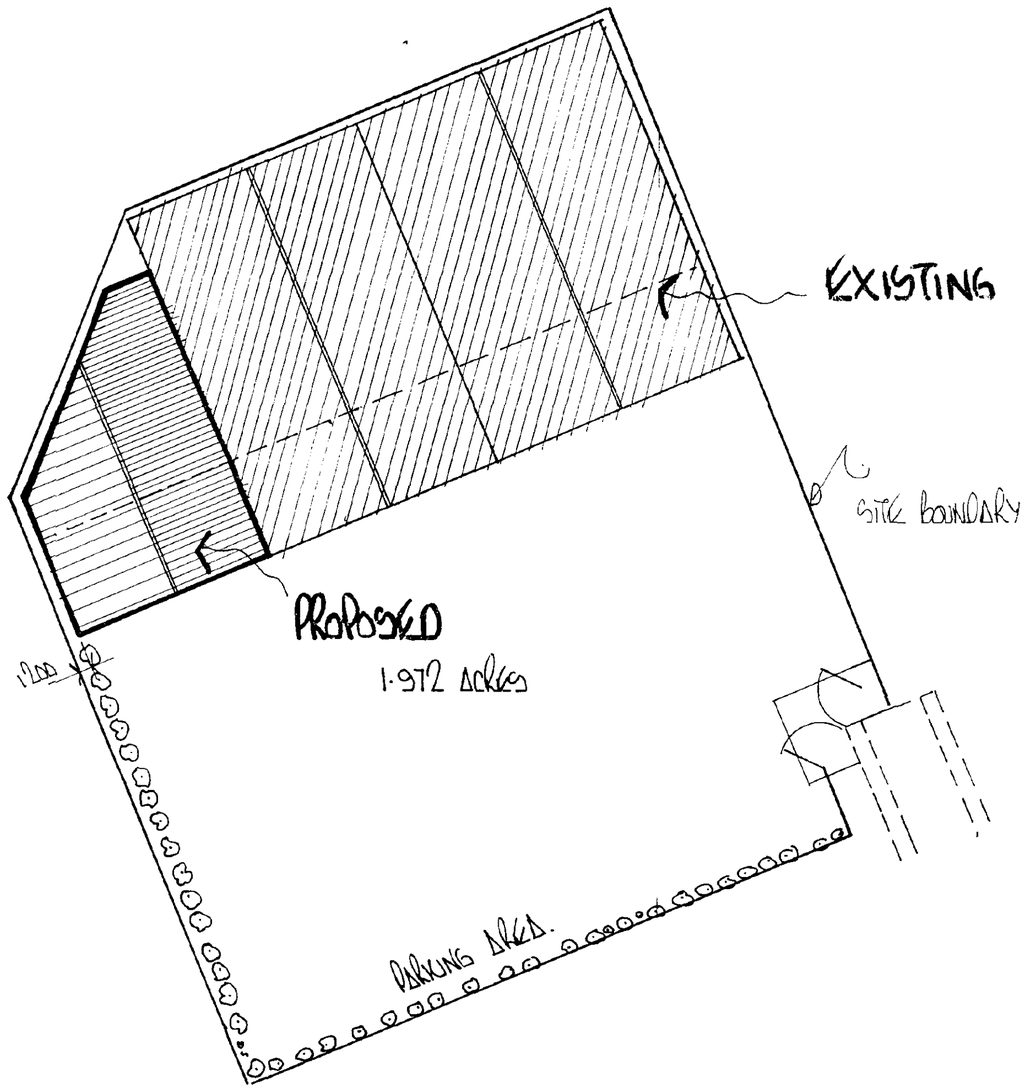


BLOCK PLAN

SCALE 1/500

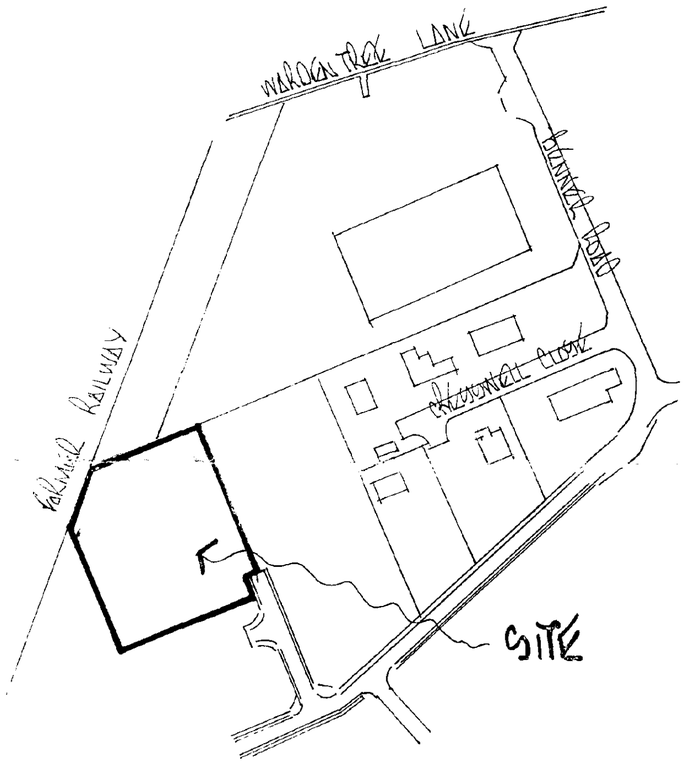

LOCATION PLAN

SCALE 1/2500

1996
Ref: 0599/96

DRAWING NO.

D.A. GREEN & SONS Ltd.
WHAPLODE, SPALDING, LINCS, PE12 6TL.
Tel: HOLBEACH (0406) 370585
Fax: HOLBEACH (0406) 370766

~~GENERAL NOTES~~
~~ALL HOLE SIZES MUST BE NOTED ON THE ACTUAL DETAILS. ALL WELDING TO BE mm FILLET WELD CONT. EXCEPT WHERE NOTED. ALL NOTCHES TO HAVE 10mm RADIUS.~~

REVISIONS	BY	DATE

DRAWING ISSUED TO

F.	W.	SP.	A.	AP.	T.	SM.	CR.
SC.	LP	RC	CM.	SO.	ST.	B.	
~~S/BLAST~~							
~~PAINT~~							
~~REPAINT~~							

SCALE	1/500 1/2500		
DATE	NW	DATE	JULY 96
CHKD.		DATE	


CLIENT
J.N. LANE (BRONCO'S)

SITE
SOUTH HOLLAND ENTERPRISE PARK, ENTERPRISE WAY, PINCHBECK, SPALDING, LINCS.

DETAILS
BLOCK PLAN & LOCATION PLAN.


GREEN
STRUCTURAL

DRAWING NO. 1779/2

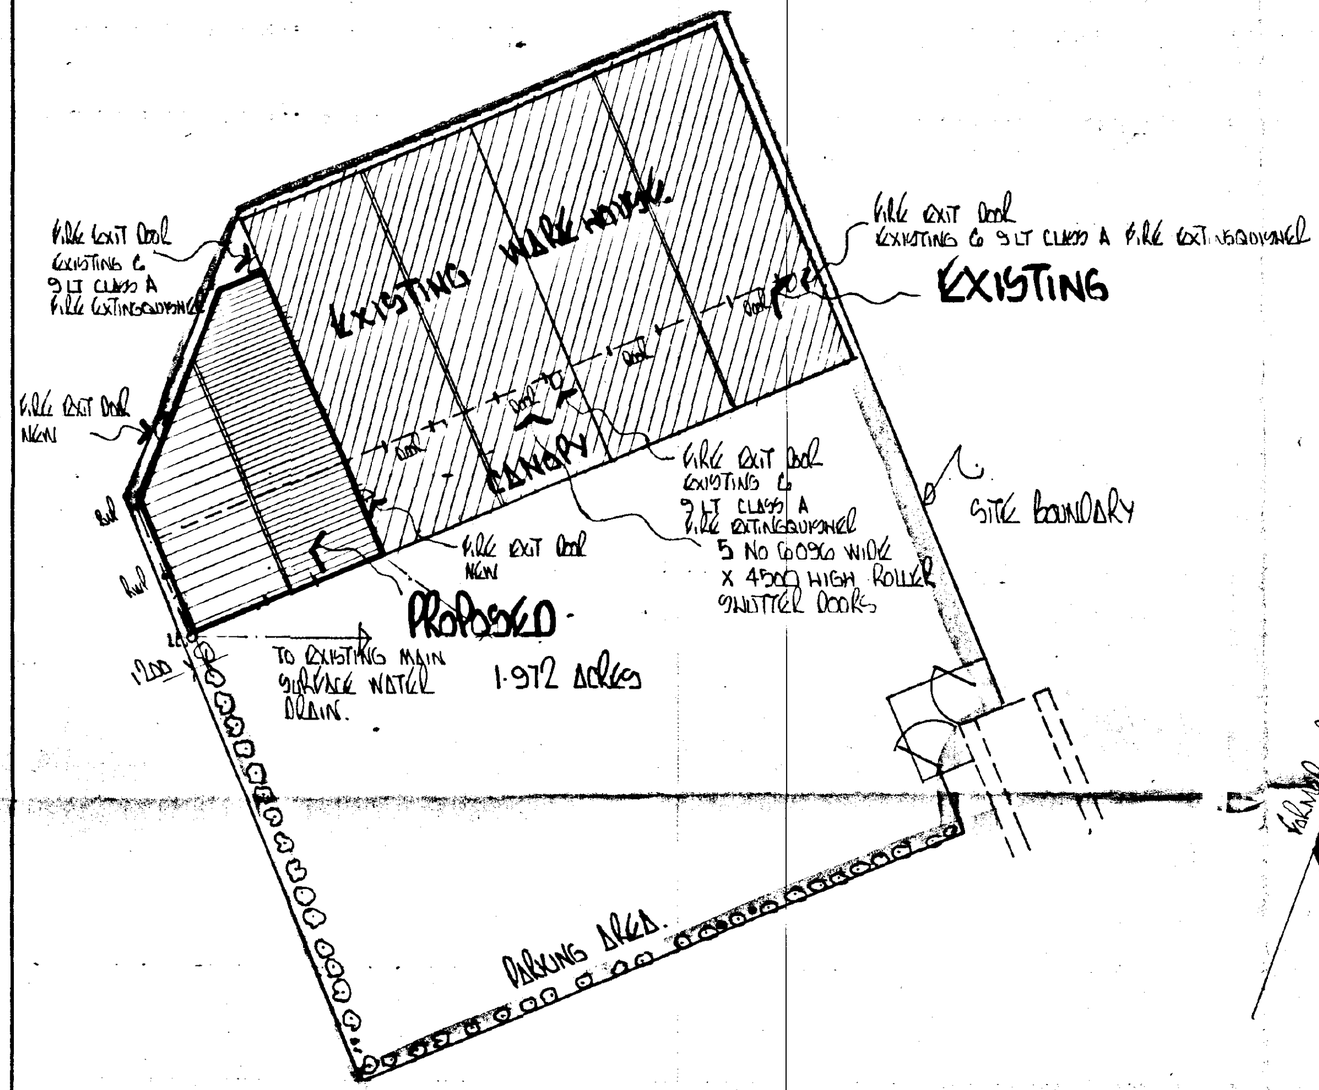

BLOCK PLAN

SCALE 1/500

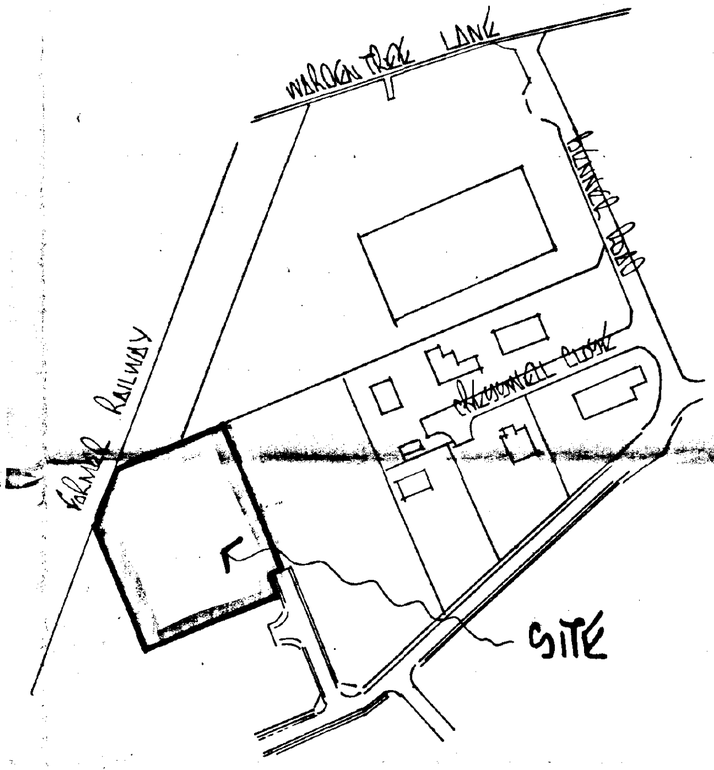

LOCATION PLAN

SCALE 1/2500

AMENDED PLAN
Ref. A

SOUTH HOLLAND DC
HOUSING & PLANNING
24 APR 1997
Ref: 0699/96

WARNING
THIS IS NOT A WORKING DRAWING UNLESS SIGNED FOR CONSTRUCTION BY THE CLIENT OR HIS AGENT. NEITHER THE WHOLE OR ANY PART OF THIS DRAWING MAY BE REPRODUCED WITHOUT THE WRITTEN CONSENT OF D.A. GREEN & SONS LTD. IT IS THE CLIENTS RESPONSIBILITY TO ENSURE THAT PLANNING CONSENTS AND BUILDING REGULATIONS ARE SATISFIED.

DRAWING NO.

D.A. GREEN & SONS Ltd.
WHAPLODE, SPALDING, LINCS, PE12 6TL.
Tel: HOLBEACH (0406) 370585
Fax: HOLBEACH (0406) 370766

GENERAL NOTES
~~ALL HOLE SIZES MUST BE NOTED ON THE ACTUAL DETAILS. ALL WELDING TO BE mm FILLET WELD CONT. EXCEPT WHERE NOTED. ALL NOTCHES TO HAVE 10mm RADIUS.~~

REVISIONS	BY	DATE
'C' FRONT ELEVATION REV FIRE DOOR MOVED TO SIDE ELEVATION	MW	23/4/97
'B' FIRE DOOR EXIT DOOR ADDED TO FRONT ELEVATION OF PROPOSED TO SUIT FIRE OFFICER	MW	28/9/96
'A' REVISED TO SUIT BUILDING REGS	MW	9/9/96

DRAWING ISSUED TO

F.	W.	SP.	A.	AP.	T.	SM.	CR.
SC.	LP	RC	CM.	SO.	ST.	B.	

~~S/BLAST~~
~~PAINT~~
~~REPAINT~~

SCALE	1/500 1/2500		
DATE	MW	DATE	JULY 96
CHKD.		DATE	


CLIENT
J.N. LANE (BRONCO'S)

SITE
SOUTH HOLLAND ENTERPRISE PARK, ENTERPRISE WAY, PINCHBECK, SPALDING, LINCS.

DETAILS
BLOCK PLAN & LOCATION PLAN.


GREEN STRUCTURAL

DRAWING NO. 1712/2 APP

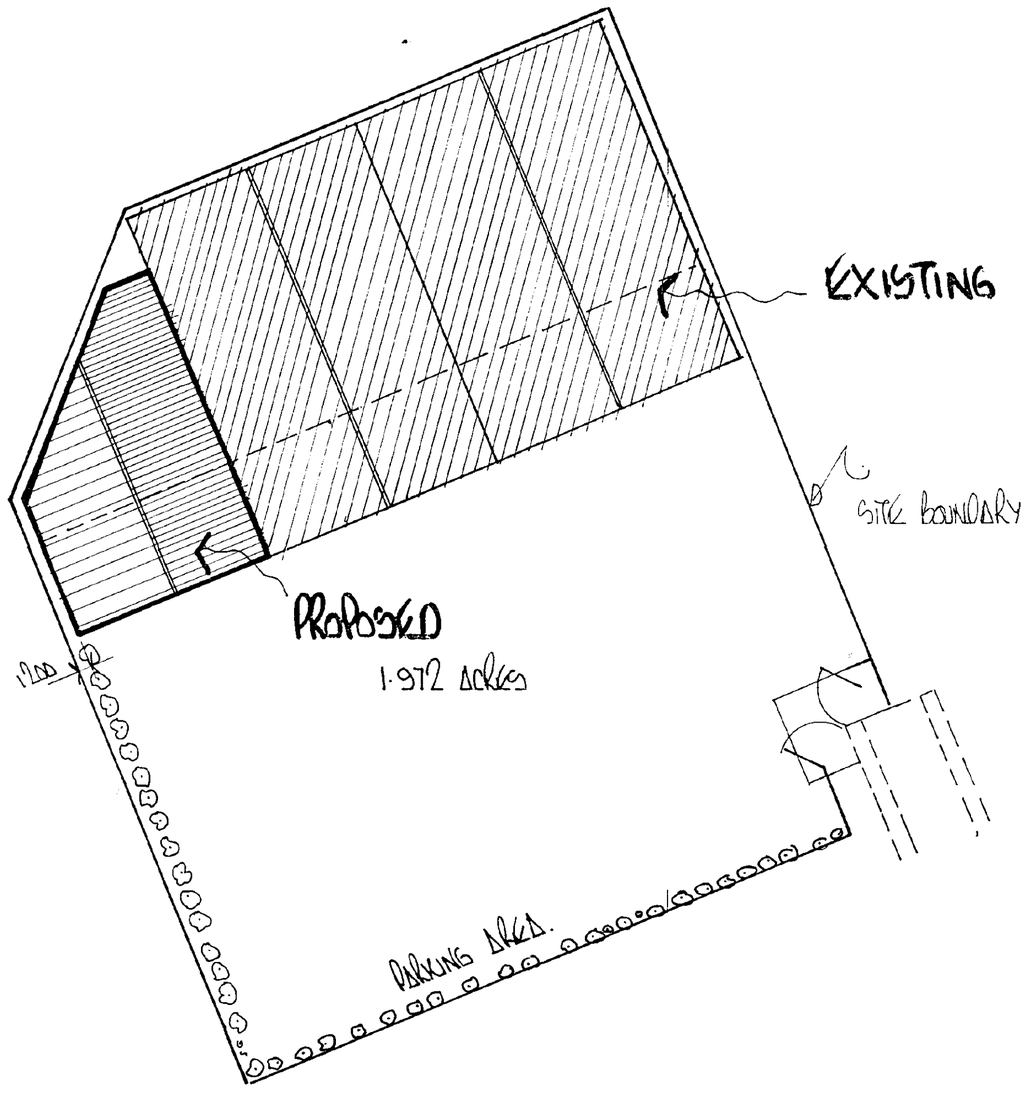

BLOCK PLAN

SCALE 1/500

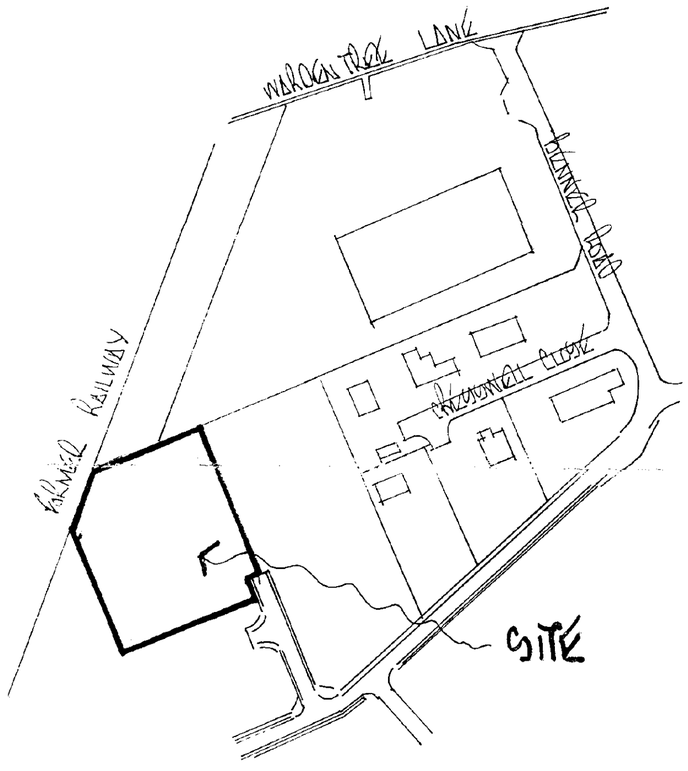

LOCATION PLAN

SCALE 1/2500

C
NG
1000
Ref: 0559/96

DRAWING NO.

D.A. GREEN & SONS Ltd.
WHAPLODE, SPALDING, LINCS, PE12 6TL.

Tel: HOLBEACH (0406) 370585

Fax: HOLBEACH (0406) 370766

~~GENERAL NOTES~~
~~ALL HOLE SIZES MUST BE NOTED ON THE ACTUAL DETAILS. ALL WELDING TO BE mm FILLET WELD CONT. EXCEPT WHERE NOTED. ALL NOTCHES TO HAVE 10mm RADIUS.~~

REVISIONS	BY	DATE

DRAWING ISSUED TO

F.	W.	SP.	A.	AP.	T.	SM.	CR.
SC.	LP	RC	CM.	SO.	ST.	B.	
~~S/BLAST~~							
~~PAINT~~							
~~REPAINT~~							

SCALE	1/500 1/2500		
DATE	MW	DATE	JULY 96
CHKD.		DATE	

CLIENT
J.N. LANE (BRONCO'S)

SITE
SOUTH HOLLAND ENTERPRISE PARK, ENTERPRISE WAY, PINCHBECK, SPALDING, LINCS.

DETAILS
BLOCK PLAN & LOCATION PLAN.

GREEN
STRUCTURAL

DRAWING NO. 1779/2

ALL FIRE EXIT DOORS TO HAVE MIN. 800 CLEAR OPENING & SHALL HAVE LEVEL APPROACHES WITH NO SLOPE EXCEEDING 1 IN 20. CONC. APRON OUTSIDE MIN. 1000 SQ. FIRE EXIT DOOR TO OPEN C/W PANIC BAR & SIGN "PUSH BAR TO OPEN" ALL FIRE EXIT SIGNAGE ETC. TO BS 5499 PTS. 1990 / BS 5306.
IF MORE THAN 20 PEOPLE ARE TO BE EMPLOYED WITHIN UNIT AN ELECTRICAL FIRE ALARM INSTALLATION IS TO BE INSTALLED SO AS TO BE CLEARLY AUDIBLE THROUGHOUT THE WHOLE UNIT. WITH BREAK GLASS ACTIVATING POINTS POSITIONED BESIDE EXIT DOORS
FIRE LIGHTING EQUIPMENT TO BE SUPPLIED BY CLIENT AS REQ'D.
FIRE EXTINGUISHING INSTALLATIONS & EQUIPMENT
BS. 5306 PT 1 : 1976 HYDRANT SYSTEMS HOSE REELS & FOAM INLETS
BS. 5306 PT 2 : 1990 SPECIFICATION FOR SPRINKLER SYSTEMS

IF THE PREMISES ARE TO BE USED DURING THE HOURS OF DARKNESS TAKEN ABOVE LIGHTING SHALL BE PROVIDED AS REQ'D
EMERGENCY LIGHTING WILL BE REQ'D IN ACCORDANCE WITH BS 5266 PT 1 1988
NO HEATING WITHIN BUILDING
SURFACE WATER DRAINS TO DISCHARGE INTO MAIN SURFACE WATER DRAIN. ALL DRAINS BEDDED & SURROUNDED ON MIN 100THK PEA GRAVEL & TO BE FLEXIBLY JOINTED
ALL DRAINS RUNNING UNDER WALLS ETC. TO HAVE MIN. 150 CONC. SURROUND
HANDICAPS. ALL DRAINS NOT RUNNING INTO I.C.'S TO HAVE LOCKING KEYED. ANY DRAIN RUNNING WITHIN 1000 OF & BELOW FOUNDATION TO HAVE CONC. BACKFILL FROM PIPE INVERT TO LEVEL OF THE FOUNDATION

TOTAL FLOOR AREA
714 M²

NEW FIRE EXIT DOOR TO SWING 180° BACK TO CLADDING. PROVIDE CATCH TO HOLD DOOR BACK.
QC 920 922 913
PB 922 926

EXISTING VERTICAL CLADDING & RAILS TO EXISTING BUILDING TO BE REMOVED (LOCAL TO PROPOSED) - BY D.A. GREENS

RE USE EXISTING SINGLE SKIN VERTICAL CLADDING & RAILS ON NEW COLDSTORE BY D.A.GREENS

ROOF AREA ABOVE THIS SECTION TO BE INSULATED WITH 40MM CELOTEX BOARDING UNDER PURLIN

EXISTING VERTICAL CLADDING TO EXISTING CANOPY TO REMAIN. CUT OUT ONLY FOR NEW FIRE EXIT DOOR

NEW FIRE EXIT DOOR
QC
PB 920 922 925 926 913

NEW MEZZ FLOOR

NEW FIRE EXIT DOOR
QC
PB 920 922 925 926 913

TO EXISTING MAIN SURFACE WATER DRAIN

4 NO STEEL BOLLARDS BY D.A.GREEN.

OUTSIDE VERTICAL CLADDING

EXISTING BUILDING JOB No 4871

EXISTING CANOPY

800
1800
212
5947
EXISTING FIRE EXIT DOOR
6000
1000 MIN.
Floor Design by specialist
6000
6000
6000
6000
242
1200 MIN.
24218
25000
36000
17000
24
1C

PLAN

RIDGE HT. TO MATCH EXISTING BUILDINGS

EXISTING GALV VALLEY & RWPs.

4572

BRICKWORK.
1200

2 NO ROLLER SHUTTER DOORS 4500 HIGH x 4000 WIDE

3 NO LOADING DOORS / DOORS & LEVELLERS SPACED EQUALLY 3000 HIGH x 2700 WIDE

FRONT ELEVATION

RIDGE HT. TO MATCH EXISTING BUILDINGS

EXISTING GALV VALLEY & RWPs

ALL VERTICAL CLADDING TO BE P.C.I. SINGLE SKIN FIXED IN OVER RAIL U.N.O. ON SUITABLY SPACED GALV RAILS C/W ALL NECESSARY MATCHING FLASHINGS COLOUR 8-PETRA TO MATCH EXISTING 07 D 44.

REAR ELEVATION

AREA OF ROOF COVERED 10%
ROOFLIGHTS / PATTERN TO MATCH EXISTING (SINGLE SKIN PVC (MARLEY) GALV EXTINGUISHING CURBS, SURFACE SPACED OR FRAME)

ROOF CLADDING TO BE SINGLE SKIN U.N.O. ASB. CEMENT SHEETS TO MATCH EXISTING BUILDINGS. FIXED IN OVER PURLIN POSITION TO SUITABLY SPACED GALV. PURLINS C/W ALL NECESSARY MATCHING FLASHINGS ETC

SEE NOTE RE: INSULATION TO ROOF AREA ABOVE COLD STORE

QC
PB 920 922 925 926 913

SIDE & REAR ELEVATION AGAINST BOUNDARY TO FULL HT. WARD FIRE LINK SYSTEM OR SIMILAR APPROVED COMPRISING MODULED PROFILE CLADDING & METAL LINER PANELS SANDWICHING AN 80 MM THK. FIBREGLASS CROWN 75 INSULATION MATT WITH A DENSITY OF 12 Kg/m³ PROVIDING MIN. ONE HR. FIRE RESISTANCE TO BS. 476 PT 8 1979

FIRE EXIT DOOR TO SWING 180° BACK TO CLADDING. PROVIDE CATCH TO HOLD DOOR BACK

SIDE ELEVATION

FIREWALL / CONSTRAD BLOCKS

STANCHIONS TO FIRE PROTECTION ELEVATIONS TO BE ENCASED IN 20 MM VERMICULUX PROVIDING MIN. 1 HR. FIRE PROTECTION

WARNING
THIS IS NOT A WORKING DRAWING. DESIGN / SPECIFICATION CHECK REQUIRED BY THE CONTRACTOR BEFORE ANY WORK OR THE ORDERING OF MATERIALS TAKES PLACE. THE CLIENTS REQUIREMENTS ARE

SOUTH HOLLAND DC HOUSING & PLANNING
24 APR 1997
Ref: 0699/96

AMENDED PLAN
Ref. A1

DRAWING NO.

D.A. GREEN & SONS Ltd.
WHAPLODE, SPALDING, LINCS, PE12 6TL.
Tel: HOLBEACH (01406) 370585
Fax: HOLBEACH (01406) 370766

~~GENERAL NOTES~~
~~ALL HOLE SIZES MUST BE NOTED ON ACTUAL DETAILS.~~
~~ALL WELDING TO BE mm FILLET WELD CONT. EXCEPT WHERE NOTED.~~
~~ALL NOTCHES TO HAVE 10mm RADIUS.~~

REVISIONS	BY	DATE
'C' PROJECT TITLE REVISED FROM WALKWAY EXT TO WORKSHOP & COLDSTORE EXT. FRONT ELEVATION REV MEZZ FLOOR & COLD STORE ADDED, FIRE DOOR MOVED.	MW	22/4/97
'B' FIRE EXIT DOOR ADDED TO FRONT ELEVATION TO SUIT FIRE OFFICER	MW	20/3/96
'A' REVISED TO SUIT BUILDING REGS	MW	28/2/96

~~S/BLAST~~
~~PAINT~~
~~REPAINT~~

SCALE 1/100 DATE
DRAWN MW JULY 96
CHKD.

DRAWING ISSUED TO

F.	W.	SP	A.	AP.	T.	SM.	CR
SC.	LP	RC	CM.	SO.	ST.	B.	

ARCHITECT

CONSULTING ENGINEER

MAIN CONTRACTOR

PROJECT
WORKSHOP & COLDSTORE EXTENSION


SITE ADDRESS
J.H. LANE (BLANCO'S)
SOUTH HOLLAND ENTERPRISE PARK, ENTERPRISE WAY, PINCHBECK, SPALDING, LINCS

DETAILS
ELEVATIONS & PLAN


GREEN STRUCTURAL

DRAWING NO. 1772/1 REV C


SUMMIT D.O.S. 833559/A

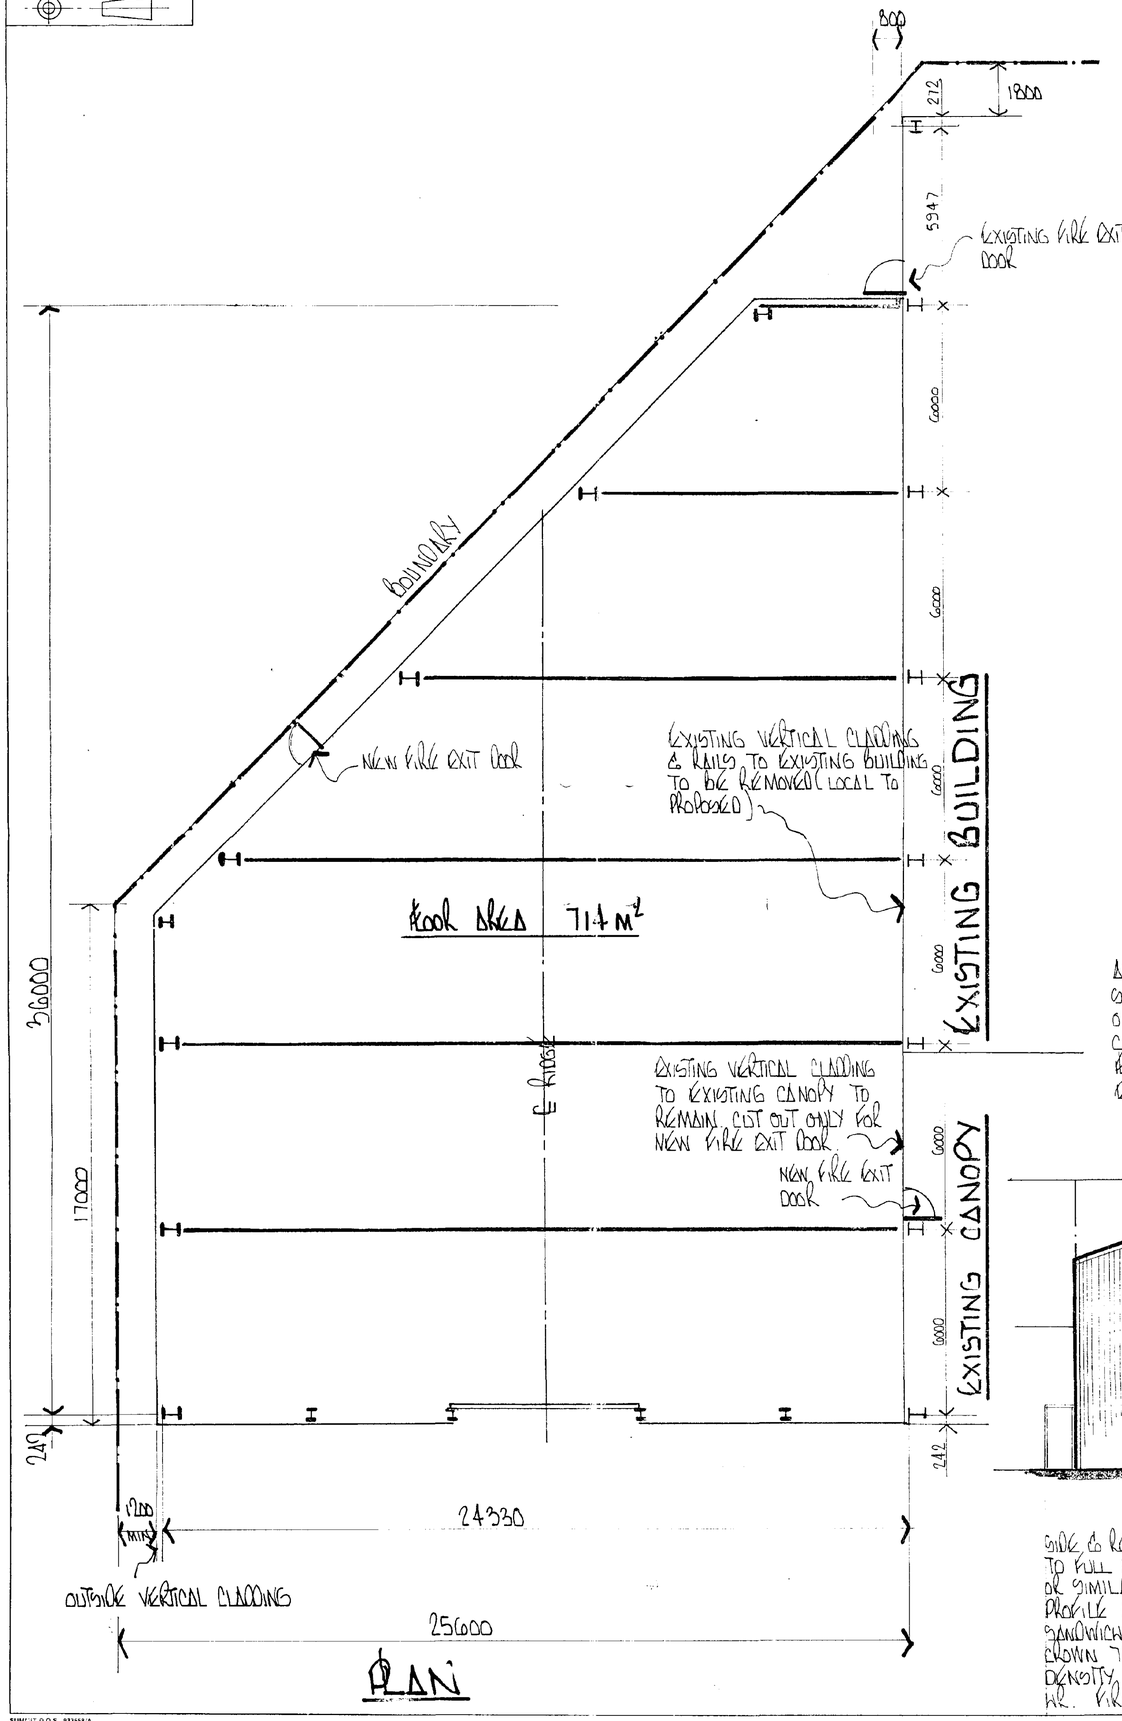

PLAN

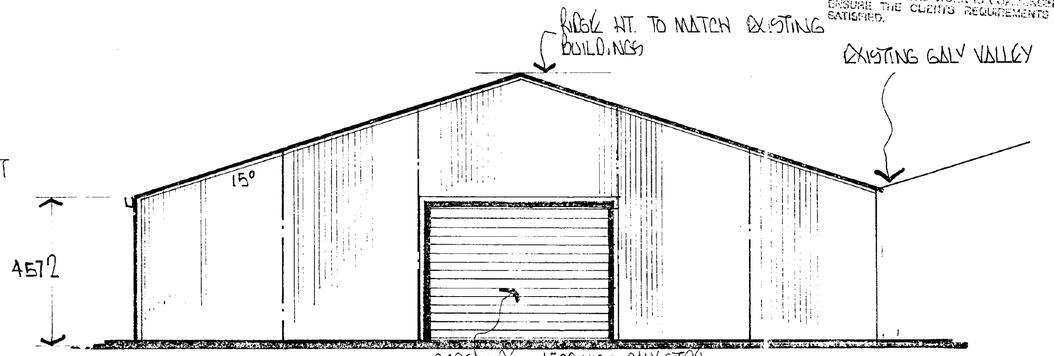

FRONT ELEVATION

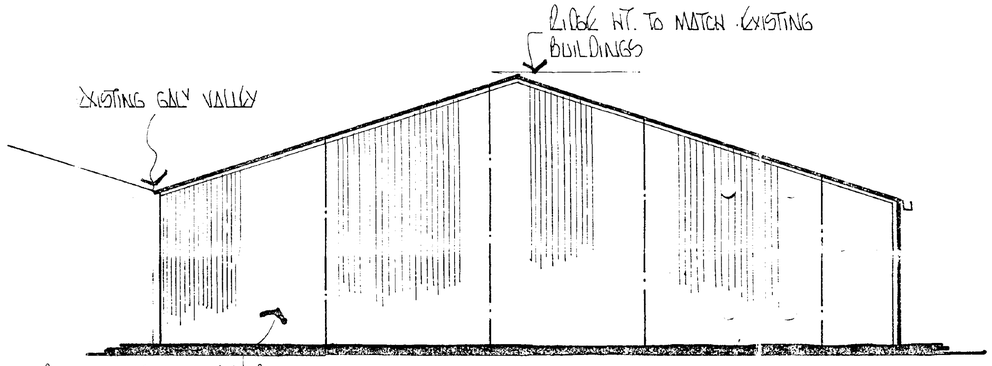


ALL VERTICAL CLADDING TO BE P.C.D. SINGLE SKIN FIXED IN OVER RAIL ON SUITABLY SPACED GALV RAILS C/W ALL NECESSARY MATCHING FLASHINGS COLOUR 8-VETRA TO MATCH EXISTING 04 D 44.

REAR ELEVATION

ROOFLIGHTS / PATTERN TO MATCH EXISTING

ROOF CLADDING TO BE SINGLE SKIN ASB. CEMENT SHEETS TO MATCH EXISTING BUILDINGS. FIXED IN OVER PURLIN POSITION TO SUITABLY SPACED GALV. PURLINS C/W ALL NECESSARY MATCHING FLASHINGS ETC

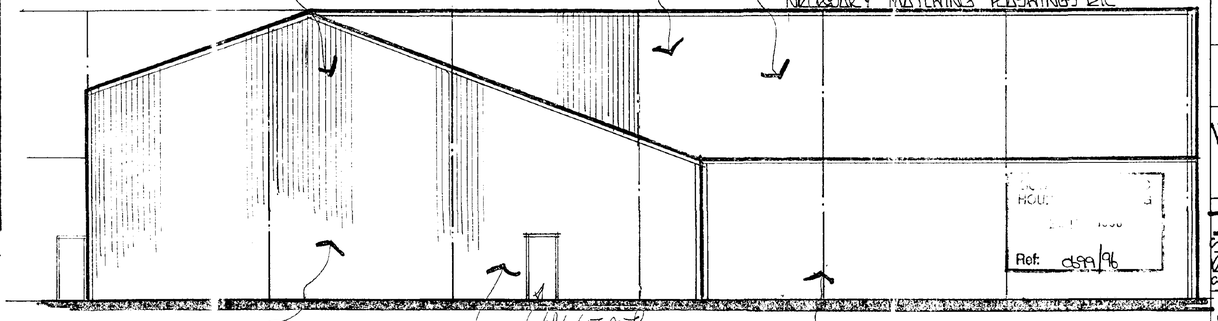

SIDE & REAR ELEVATION AGAINST BOUNDARY TO FULL HT. WARE FIRE LINE SYSTEM OR SIMILAR APPROVED COMPRISING MODULAR PROFILE CLADDING & METAL LINER PANELS SANDWICHING AN 80MM THK. FIBREGLASS CROWN 75 INSULATION MATT WITH A DENSITY OF 12K$_3$/M^3 PROVIDING MIN. ONE HR. FIRE RESISTANCE TO BS. 476 PT 8 1979

SIDE ELEVATION / FIREWALL / CONSTRUCTION DETAILS

STANCHIONS TO FIRE PROTECTION ELEVATIONS TO BE ENCASED IN 20MM VERMICULUX PROVIDING MIN. 1 HR. FIRE PROTECTION

WARNING

THIS IS NOT A WORKING DRAWING. IT IS THE CONTRACTORS RESPONSIBILITY TO CHECK ALL DIMENSIONS ON SITE BEFORE THE COMMENCEMENT OF ANY PART OF THE WORK IS CONSIDERED. TO ENSURE THE CLIENTS REQUIREMENTS ARE SATISFIED.

DRAWING NO.

D.A. GREEN & SONS Ltd.
WHAPLODE, SPALDING, LINCS, PE12 6TL.
Tel: HOLBEACH (01406) 370585
Fax: HOLBEACH (01406) 370766

~~GENERAL NOTES~~
~~ALL HOLE SIZES MUST BE NOTED ON ACTUAL DETAILS.~~
~~ALL WELDING TO BE mm FILLET WELD CONT. EXCEPT WHERE NOTED.~~
~~ALL NOTCHES TO HAVE 10mm RADIUS.~~

REVISIONS	BY	DATE
~~S/BLAST~~		
~~PAINT~~		
~~REPAINT~~		

SCALE 1/100	DATE
DRAWN MW	JULY 96
CHKD.	

DRAWING ISSUED TO

F.	W.	SP.	A.	AP.	T.	SM.	CR.
SC.	LP	RC	CM.	SO.	ST.	B.	

ARCHITECT

CONSULTING ENGINEER

MAIN CONTRACTOR

PROJECT
WAREHOUSE EXTENSION


SITE ADDRESS
J.H. LANE (BLANCO'S)
SOUTH HOLLAND ENTERPRISE PARK, ENTERPRISE WAY, PINCHBECK, SPALDING, LINCS

DETAILS
ELEVATIONS & PLAN


GREEN STRUCTURAL

DRAWING NO. 1779/1


SUMCAT D.O.S. 933558/A

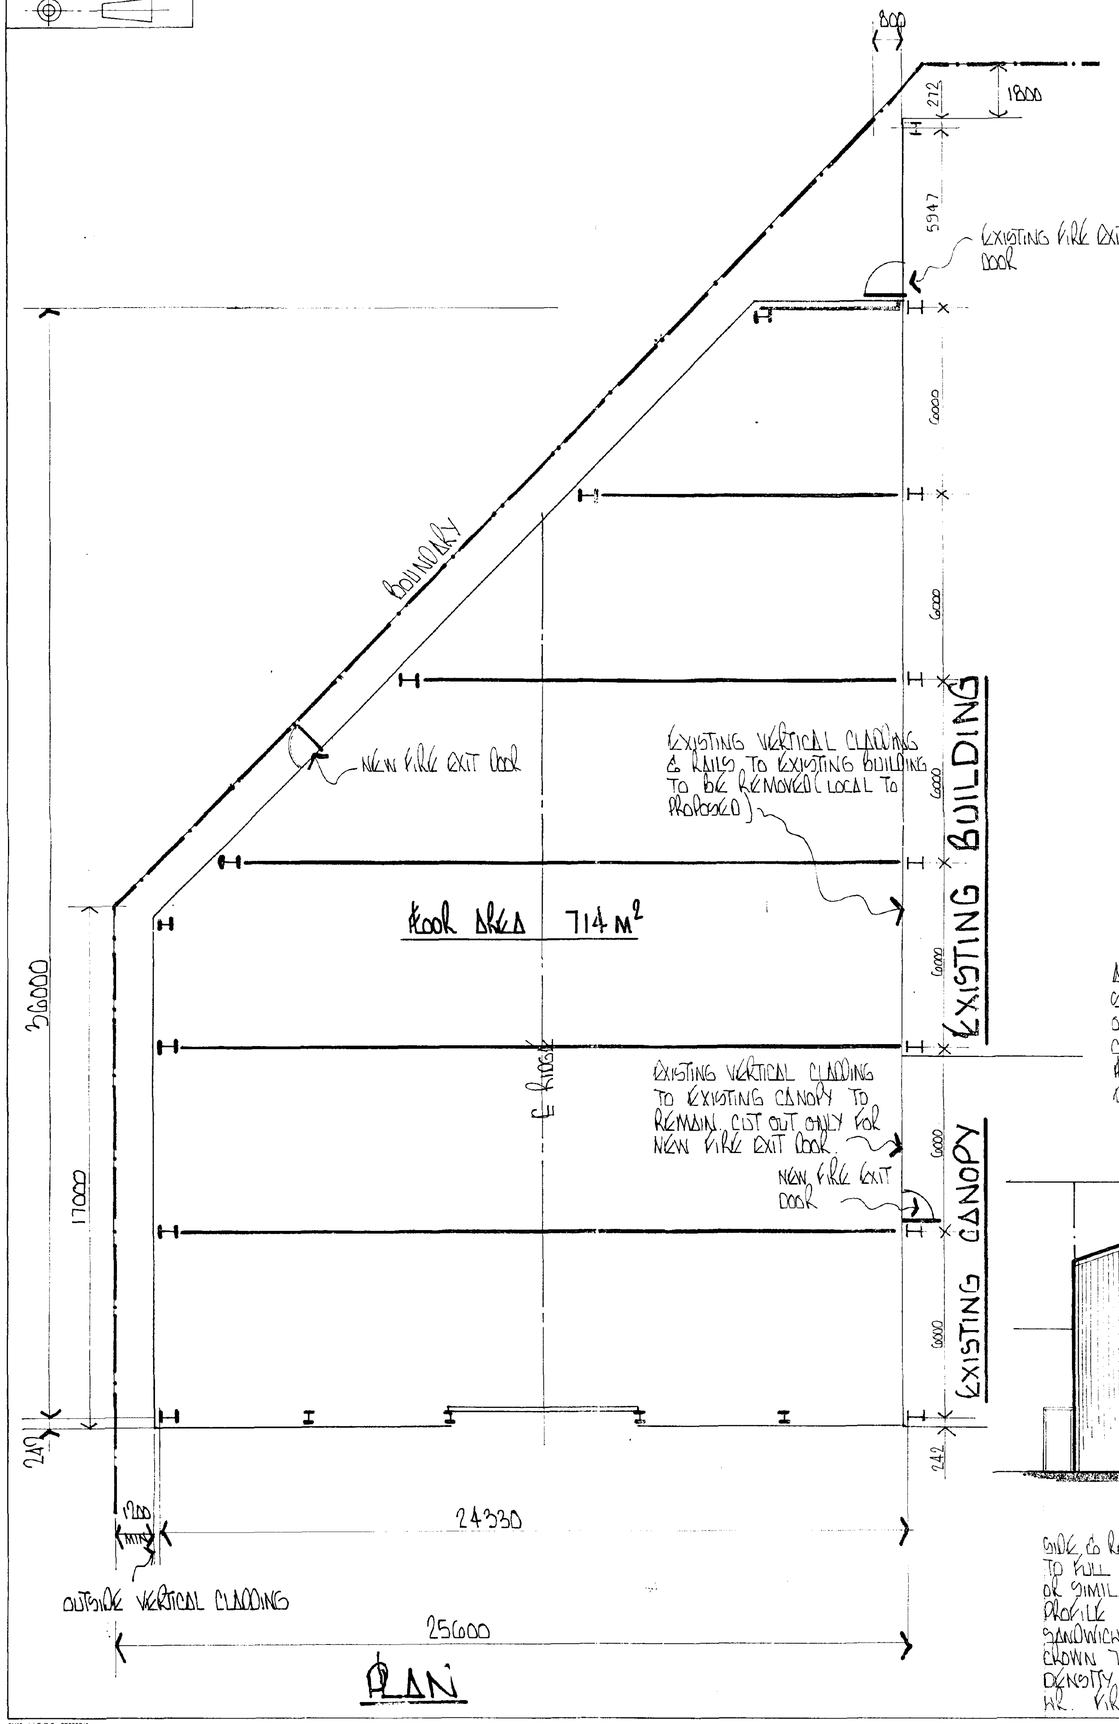

PLAN

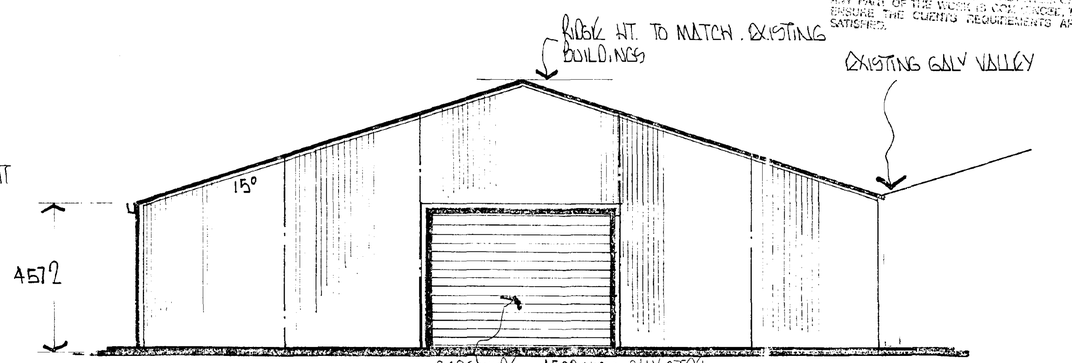


FRONT ELEVATION

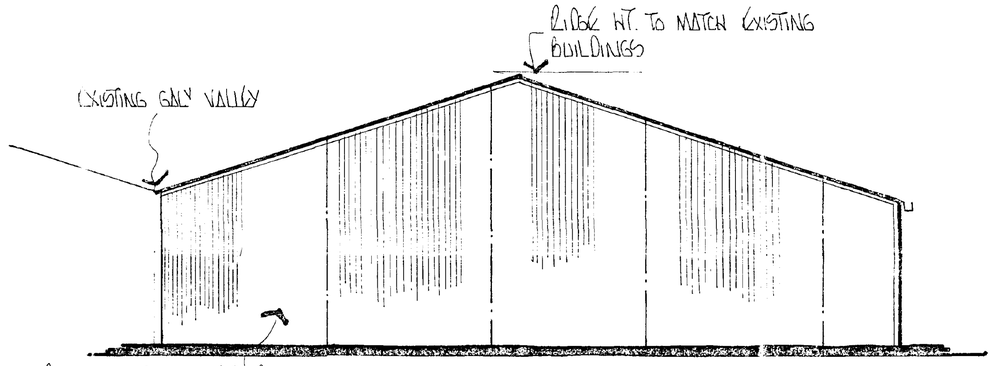

ALL VERTICAL CLADDING TO BE P.C.S. SINGLE SKIN FIXED IN OVER RAIL ON SUITABLY SPACED GALV RAILS C/W ALL NECESSARY MATCHING FLASHINGS COLOUR 8-PETRA TO MATCH EXISTING 14 0 44.

REAR ELEVATION

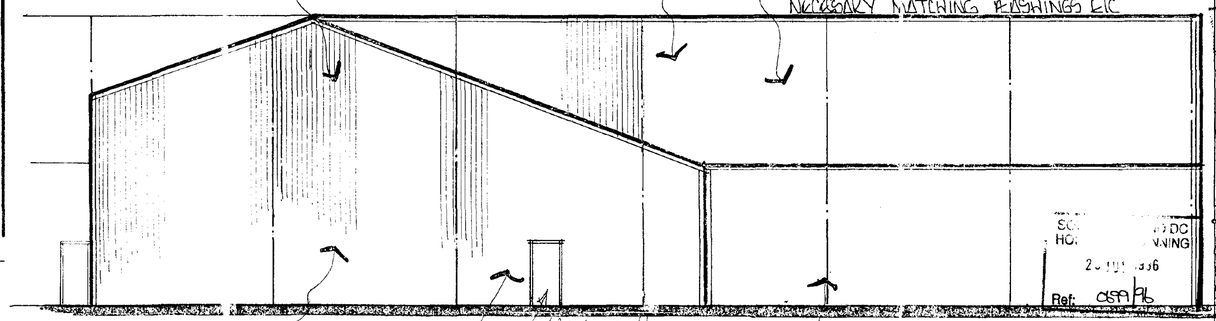

SIDE ELEVATION / FIREWALL / CONSTRAD BASES

SIDE & REAR ELEVATION AGAINST BOUNDARY TO FULL HT. WARD FIRE LINK SYSTEM OR SIMILAR APPROVED COMPRISING MODULAR PROFILE CLADDING & METAL LINER PANELS SANDWICHING AN 80mm THK. FIBREGLASS CROWN 75 INSULATION MATT WITH A DENSITY OF 12 Kg/m³ PROVIDING MIN. ONE HR. FIRE RESISTANCE TO BS. 476 PT 8 1979

STANCHIONS TO FIRE PROTECTION ELEVATIONS TO BE ENCASED IN 20mm VERMICULUX PROVIDING MIN. 1 HR. FIRE PROTECTION

WARNING

IT IS NOT ANY OTHER PERSON'S RESPONSIBILITY TO CHECK THE CONSTRUCTION OF THE SITE OR ANY PART OF THE WORKS TO ENSURE THE CLIENTS REQUIREMENTS ARE SATISFIED.

DRAWING NO.

D.A. GREEN & SONS Ltd.
WHAPLODE, SPALDING, LINCS, PE12 6TL.
Tel: HOLBEACH (01406) 370585
Fax: HOLBEACH (01406) 370766

~~GENERAL NOTES~~
~~ALL HOLE SIZES MUST BE NOTED ON ACTUAL DETAILS.~~
~~ALL WELDING TO BE mm FILLET WELD CONT. EXCEPT WHERE NOTED.~~
~~ALL NOTCHES TO HAVE 10mm RADIUS.~~

REVISIONS	BY	DATE
~~S/BLAST~~		
~~PAINT~~		
~~REPAINT~~		

SCALE	1/100	DATE
DRAWN	MW	JULY 96
CHKD.		

DRAWING ISSUED TO

F.	W.	SP.	A.	AP.	T.	SM.	CR.
SC.	LP	RC	CM.	SO.	ST.	B.	

ARCHITECT

CONSULTING ENGINEER

MAIN CONTRACTOR

PROJECT
WAREHOUSE EXTENSION

SITE ADDRESS
J.H. LANE (BLANCO'S)
SOUTH HOLLAND ENTERPRISE PARK, ENTERPRISE WAY, PINCHBECK, SPALDING, LINCS

DETAILS
ELEVATIONS & PLAN

GREEN STRUCTURAL

DRAWING NO. 1777/1

SUM. ... D.O.S. 933559/A