



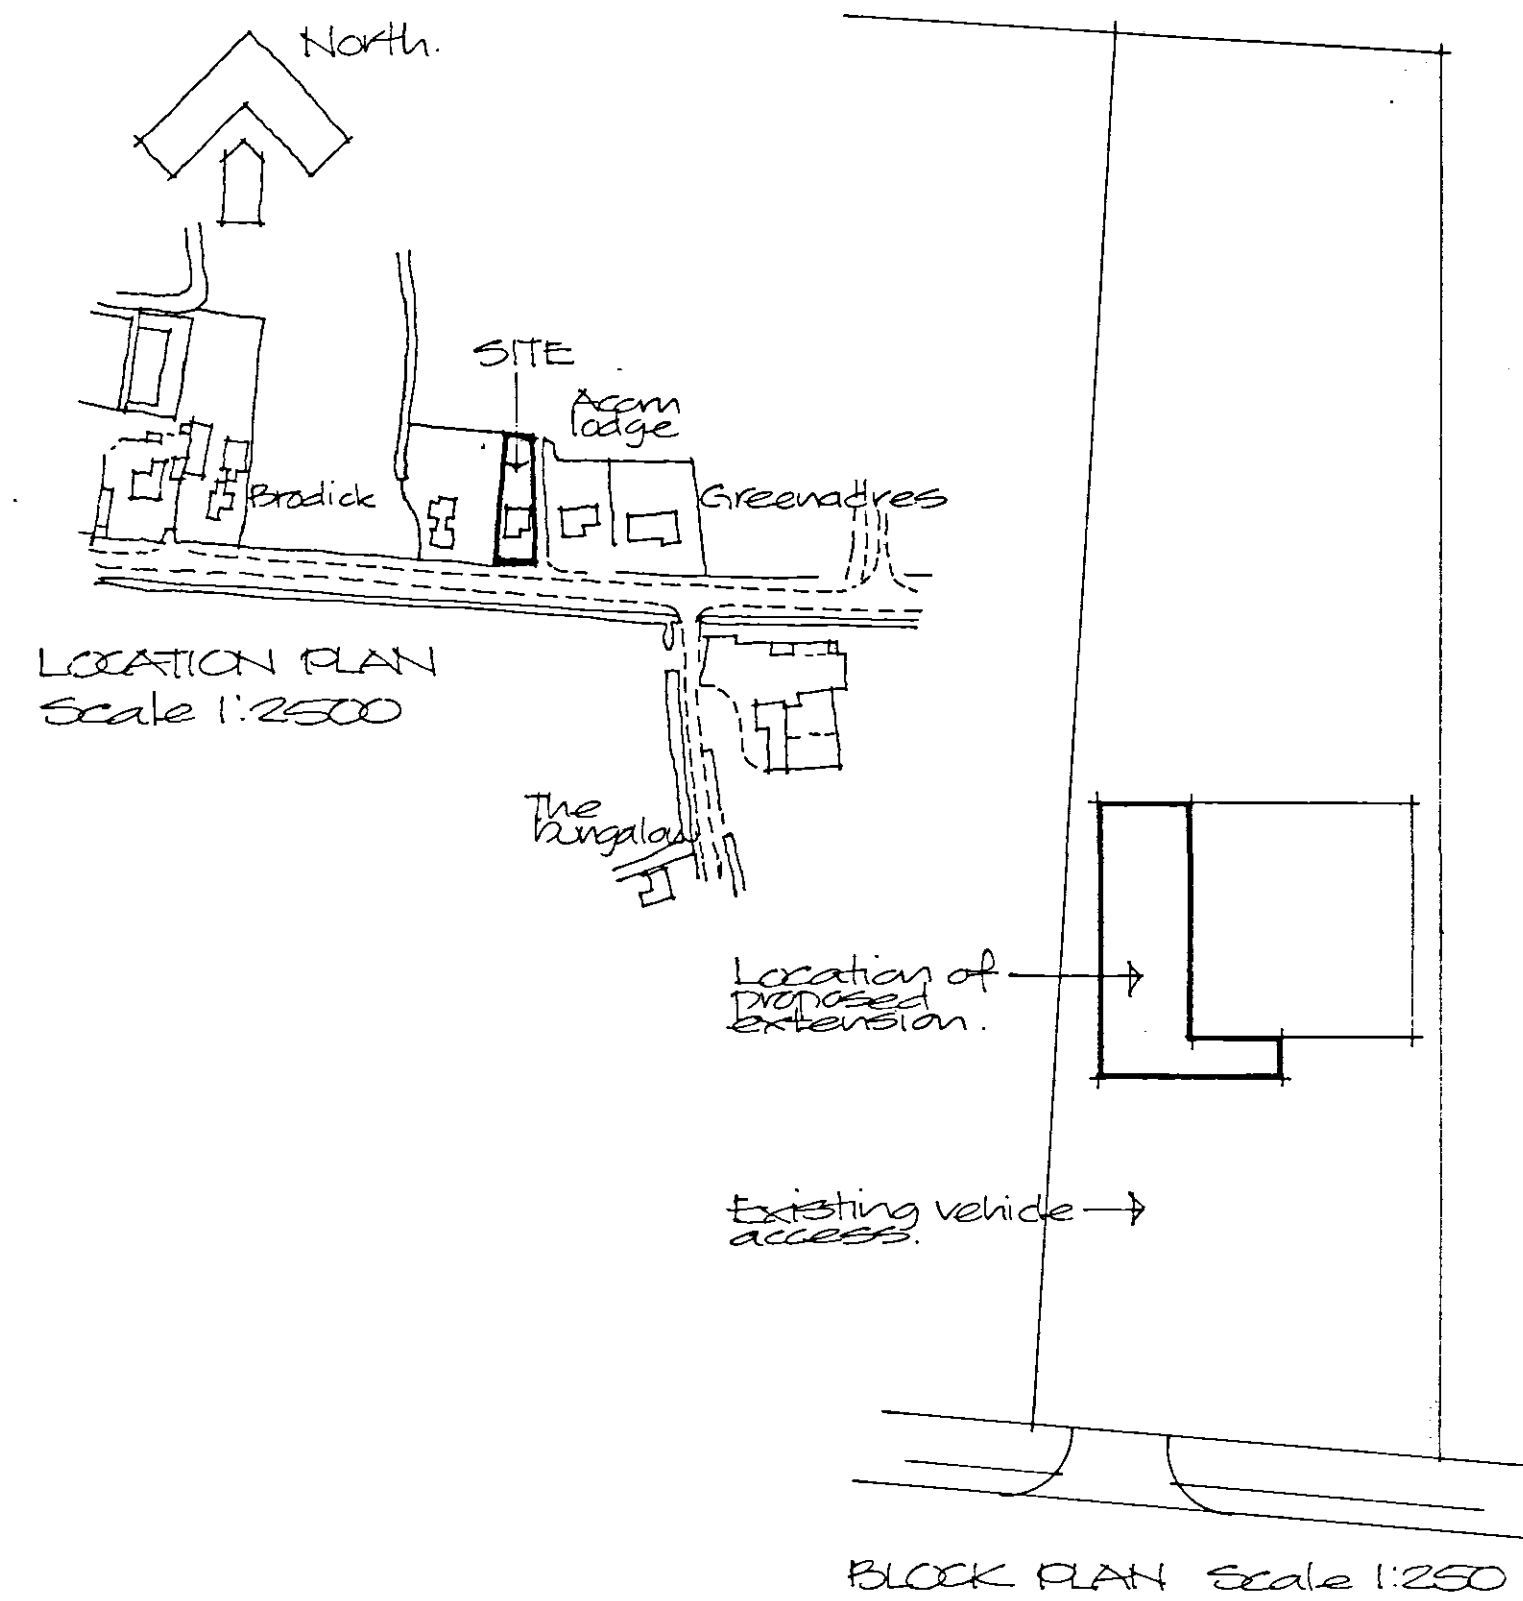


Finishes:

- Interlocking concrete tiles to match existing
- Facing bricks to match existing.
- UPVC window frames colour white.
- UPVC cladding to existing Finlock gutter system. UPVC fascia and soffit to new roof.

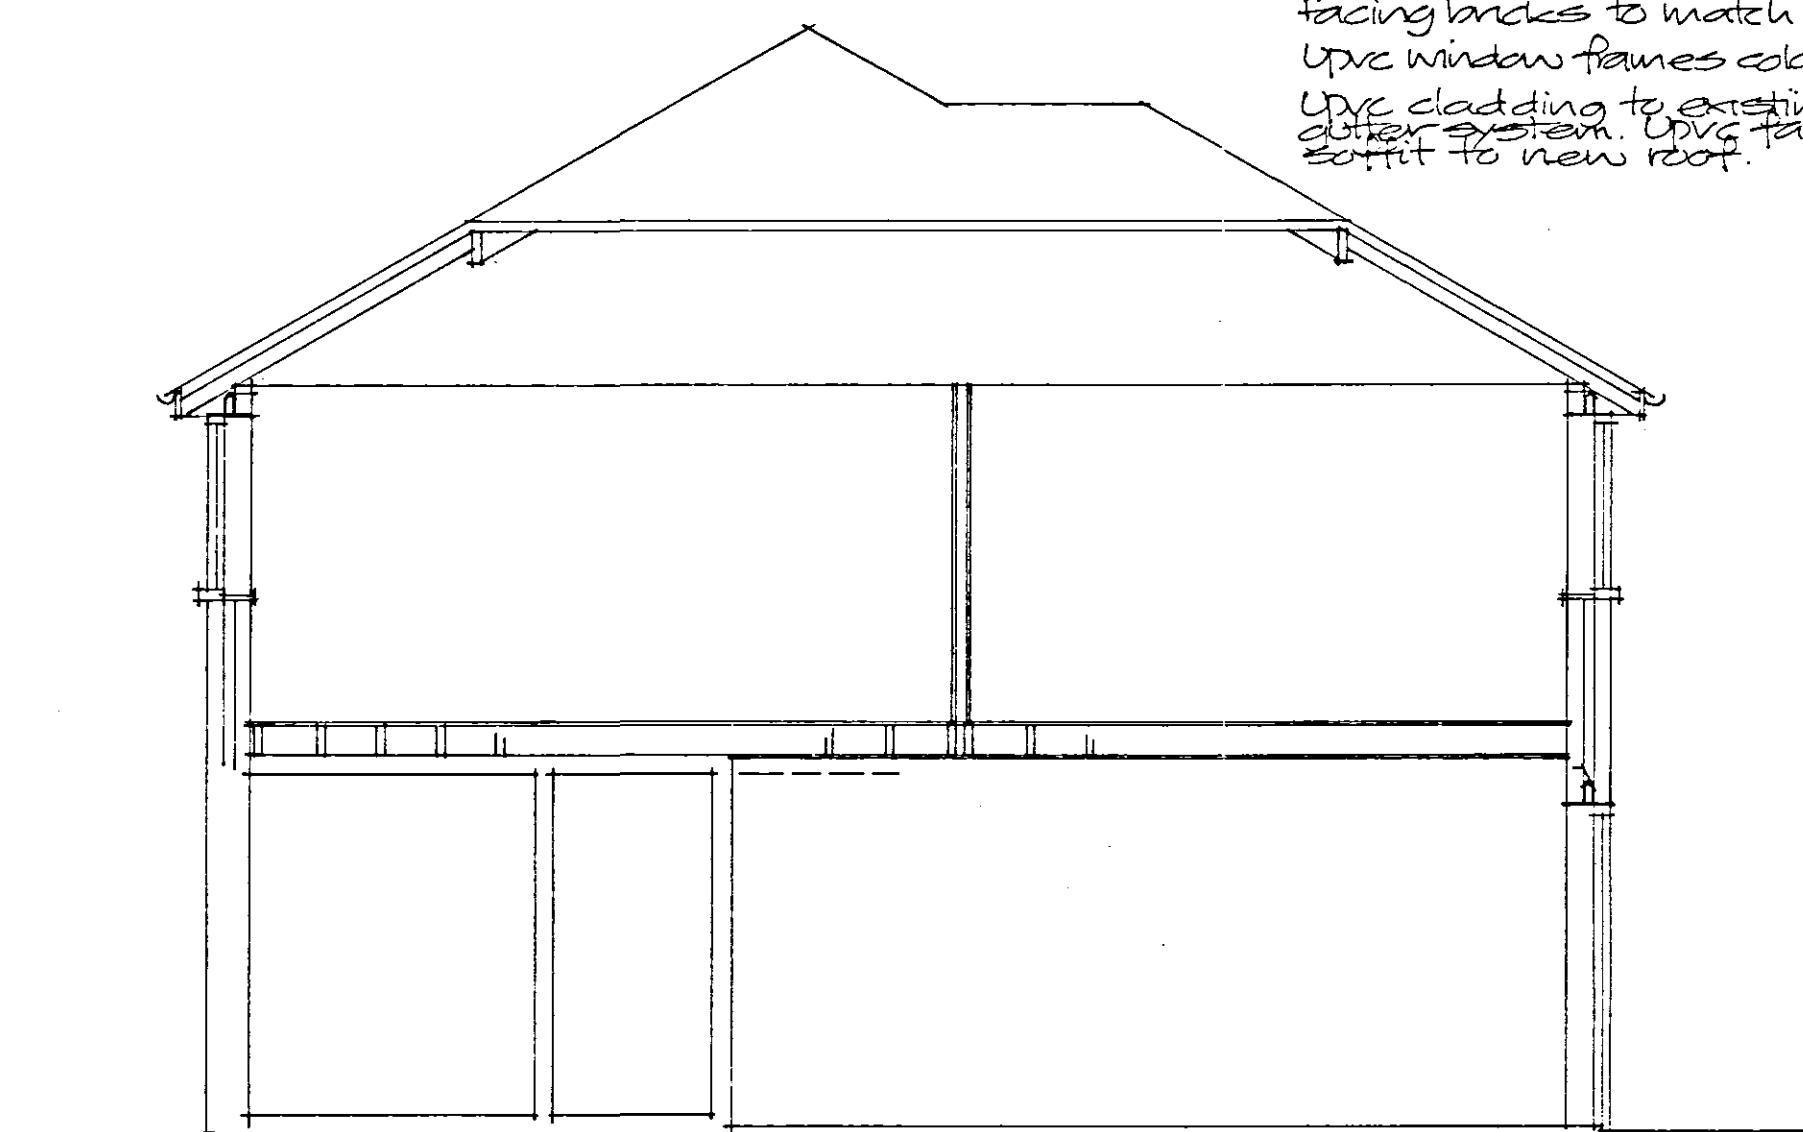

SECTION

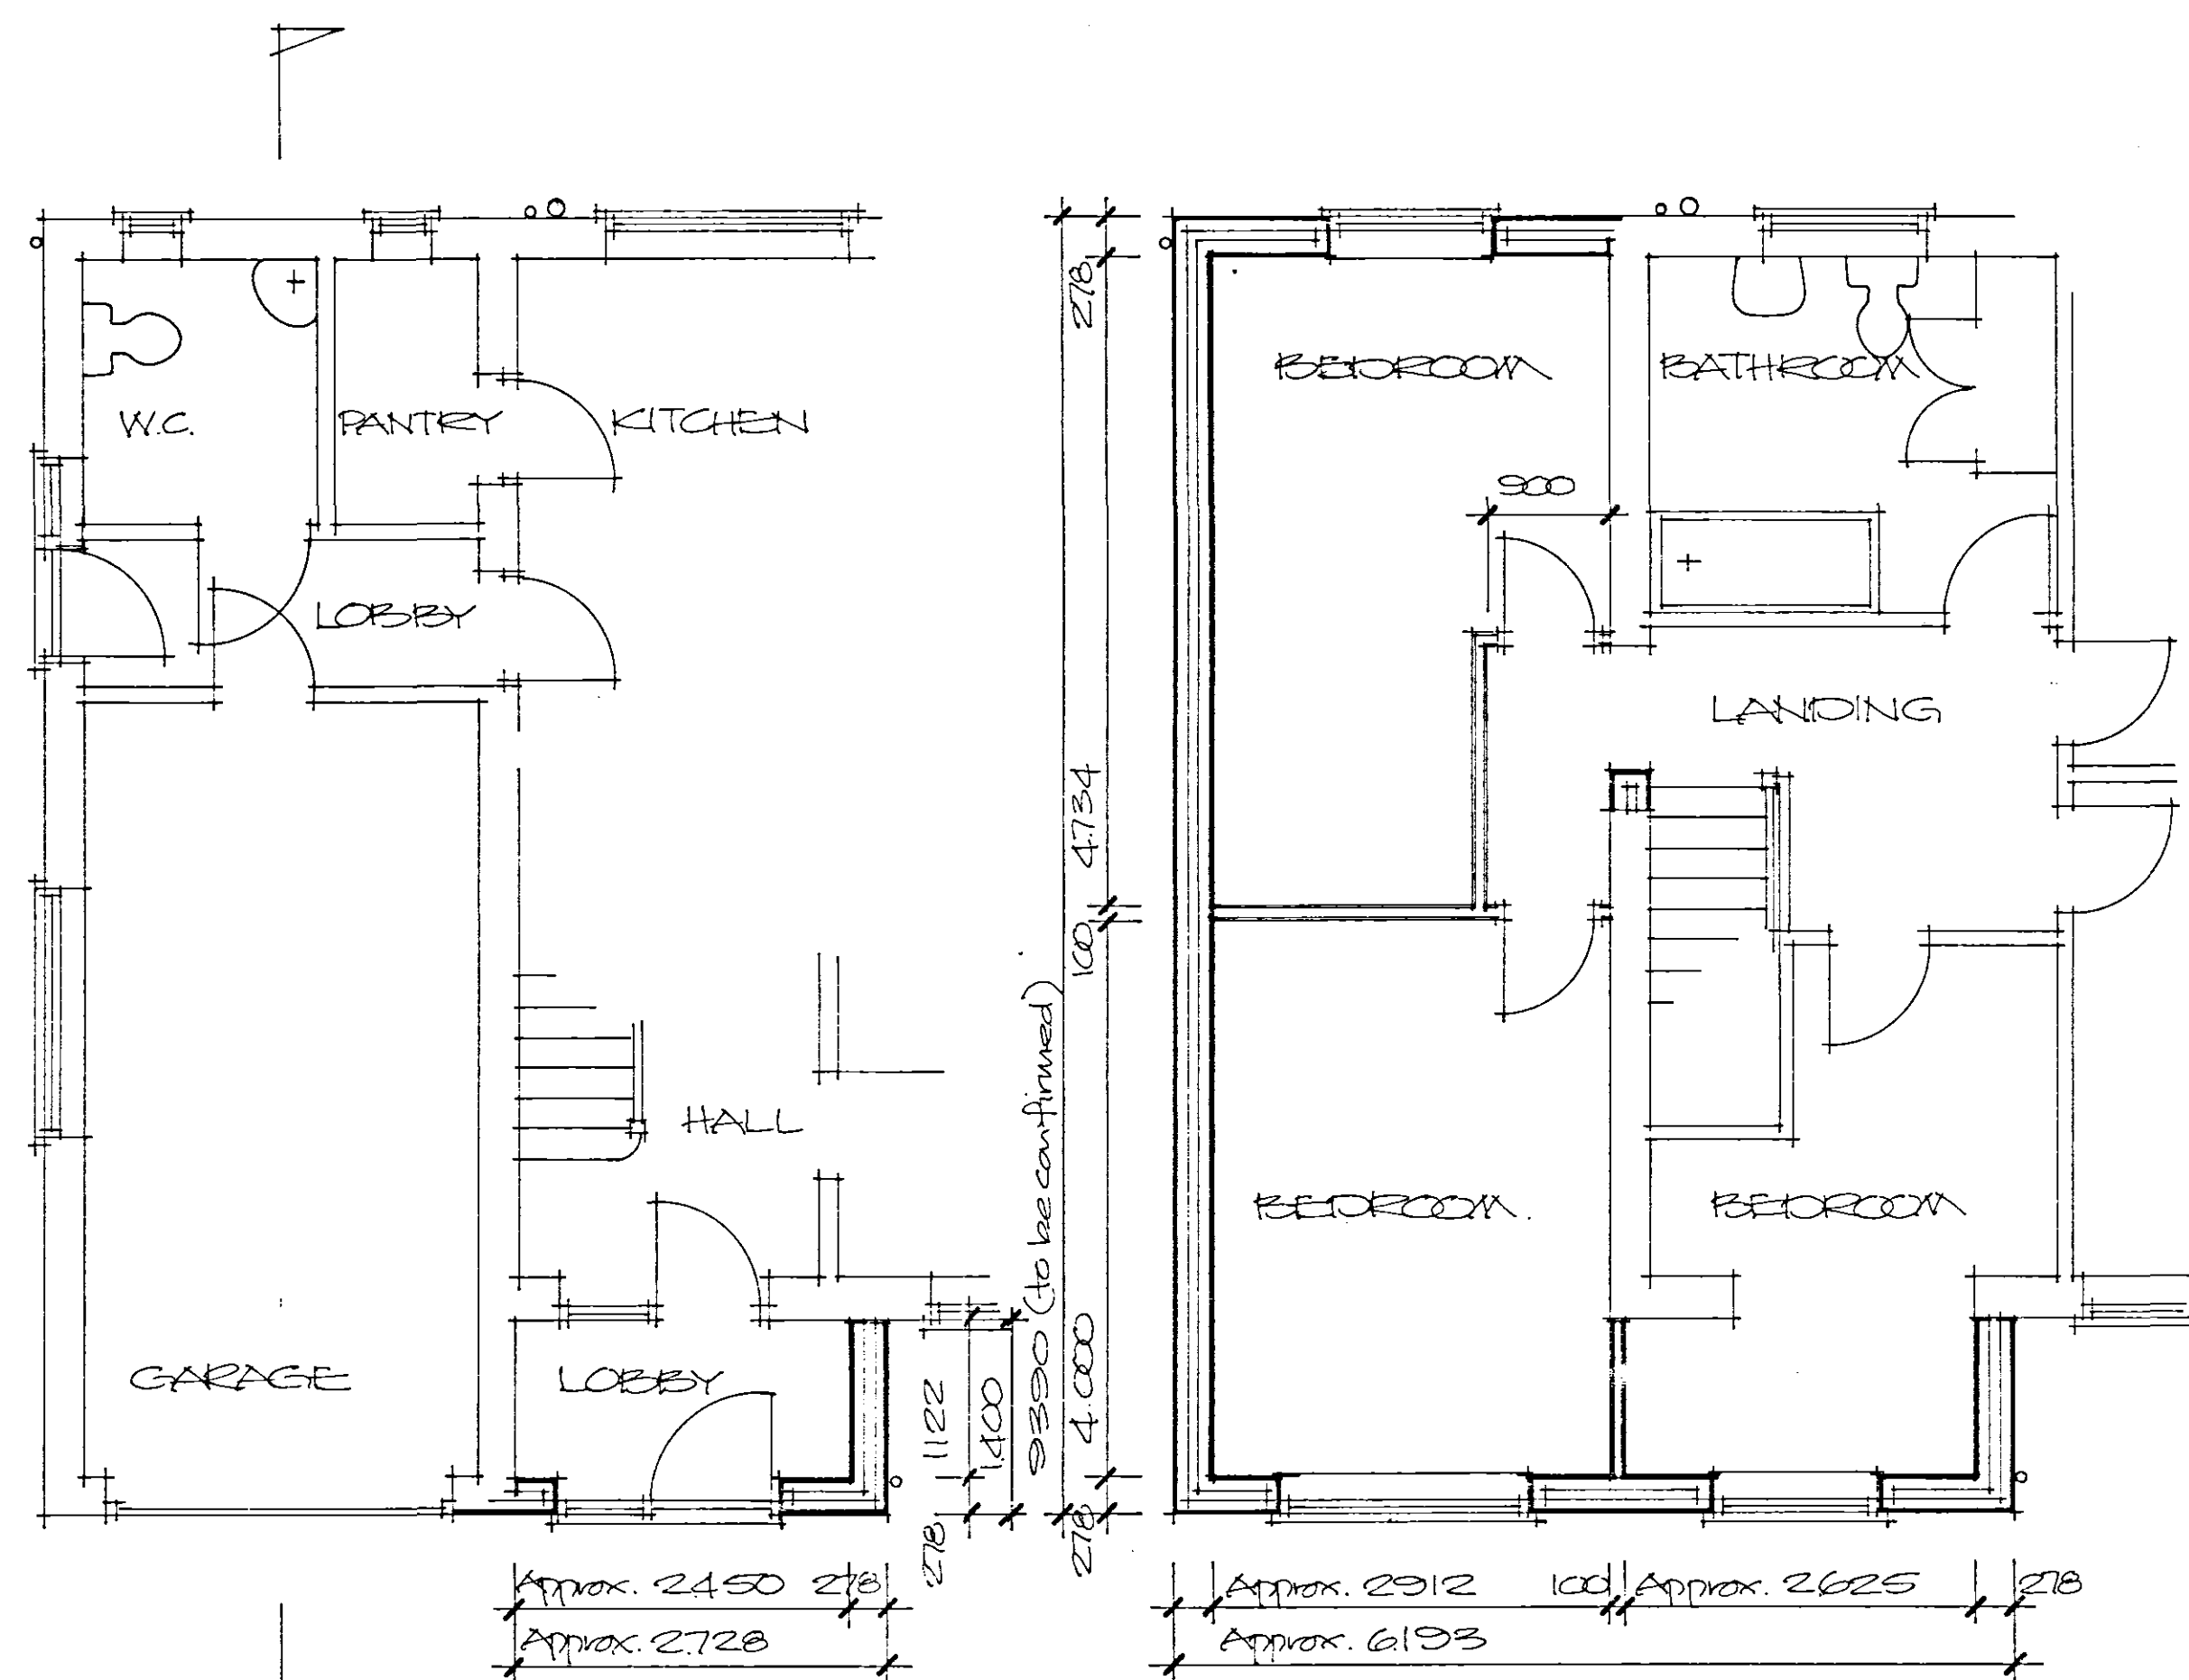

SHDC
Planning & Development
25 MAY 2005
Ref: 0704/05

**DETERMINED
PLAN**

**PROPOSED EXTENSIONS TO HOUSE
"OAKVIEW", NORTHGATE,
WEST PINCHBECK, SPALDING.
MR & MRS K R ALLEN**

**BROADGATE
BUILDERS LTD**

**The Race Ground
Spalding
Lincolnshire
Scales 1:50 & 1:100
May 05**